



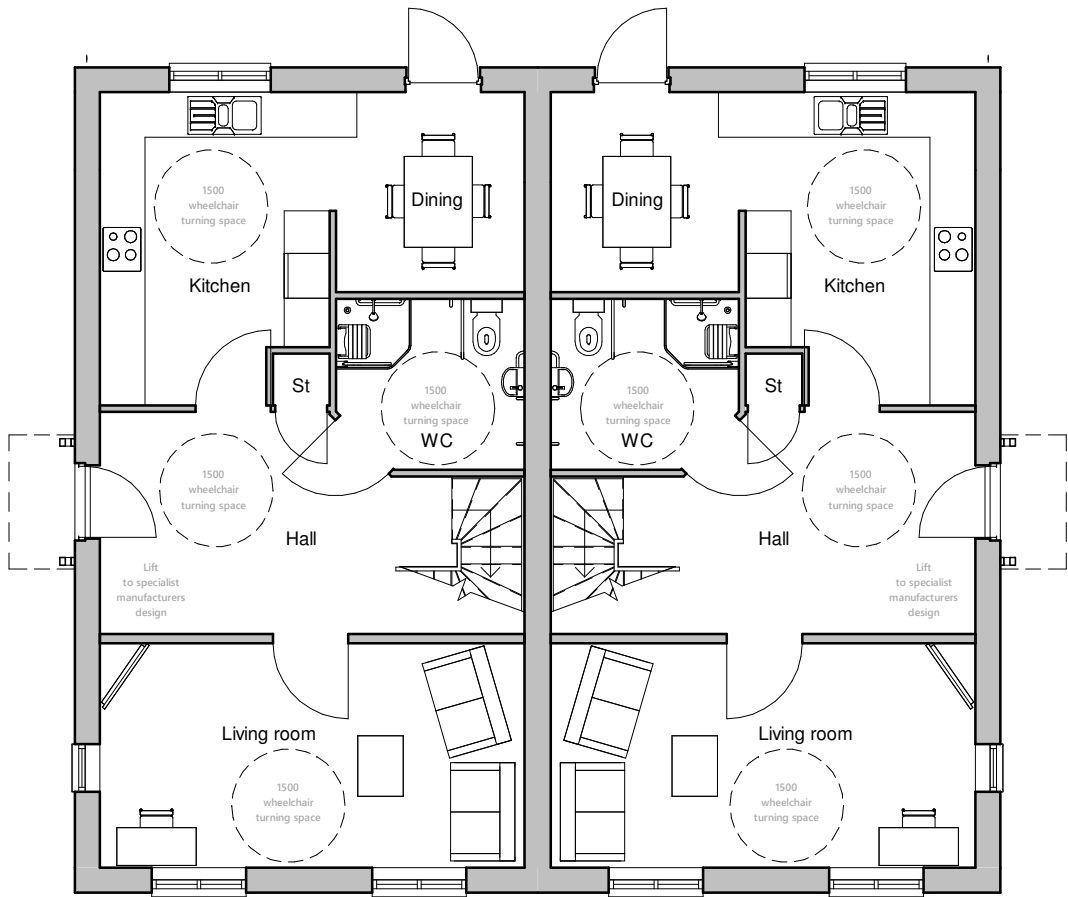

Ground Floor Plan

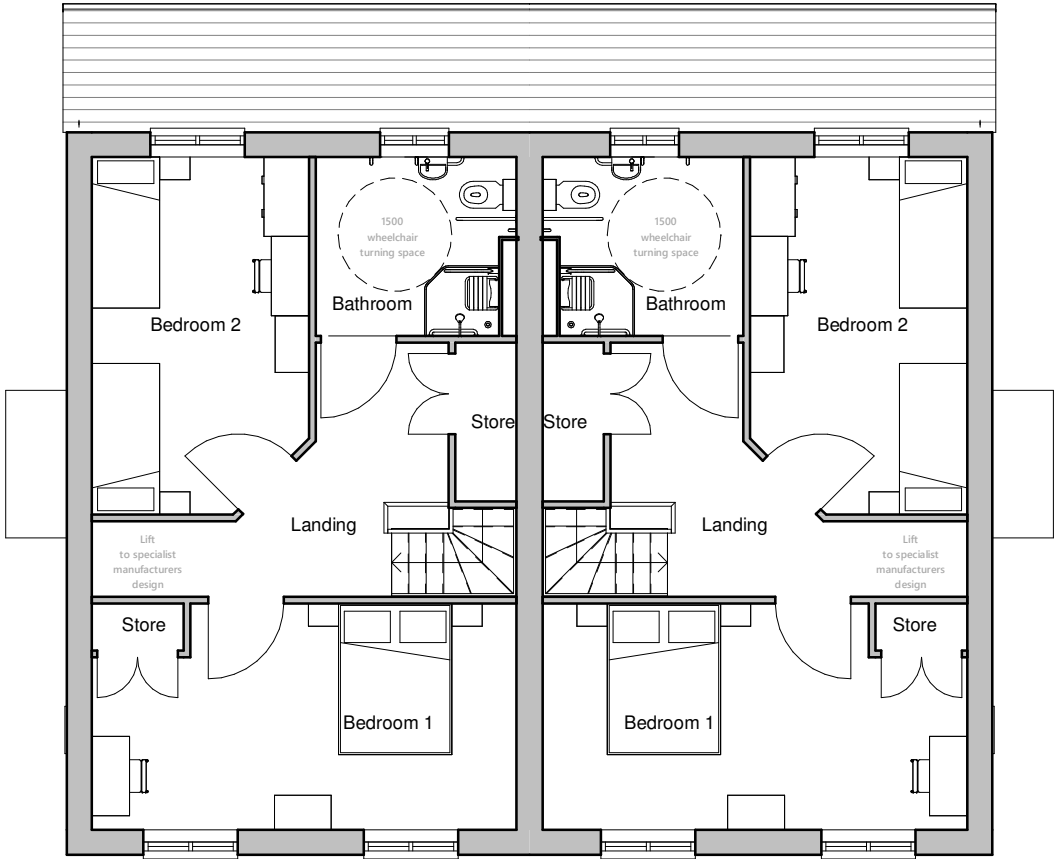

First Floor Plan

House type	RO	Variation	Option
Bedrooms	2	Persons	4
Sq. ft finish	1158	Sq. m finish	107.56
Sq. ft structural	1172	Sq. m structural	108.93

PLOT No

As Drawn - 137-138, 139-140, 154-155, 212-213, 222-223

Handed -

Romsey Office
Building 300, The Grange,
Romsey Road,
Michelmersh, Romsey,
Hampshire, SO51 0AE
T:01794 367703 F:01794 367276

Portishead Office
Unit 5, Middle Bridge Business Park,
Bristol Road,
Portishead,
Bristol, BS20 6PN
T:01275 407000 F:01794 367276

Rev	Description	Date	Author
A	Issued for Planning	18.12.20	PAR

www.thrivearchitects.co.uk
This drawing is the copyright of Thrive Architects Ltd ©. All rights reserved. Ordnance Survey Data © Crown Copyright. All rights reserved. Licence No. 100007359. DO NOT scale from this drawing. Contractors, Sub-contractors and suppliers are to check all relevant dimensions and levels of the site and building before commencing any shop drawings or building work. Any discrepancies should be recorded to the Architect. Where applicable this drawing is to be read in conjunction with the Consultants' drawings.

Project	Hook Lane, Pagham		
Drawing	House Type Romsey (2Block) Plans		
Client	Hallam Land		
Job no.	HALL200505	Date	10.07.20
Dwg no.	HT.RO.2Bik.p	Rev.	A
Author	PAR	Checked	MWP
Status	PLANNING	Scale	1:100 @ A3
ID ref.		Office	Romsey