





Front Elevation

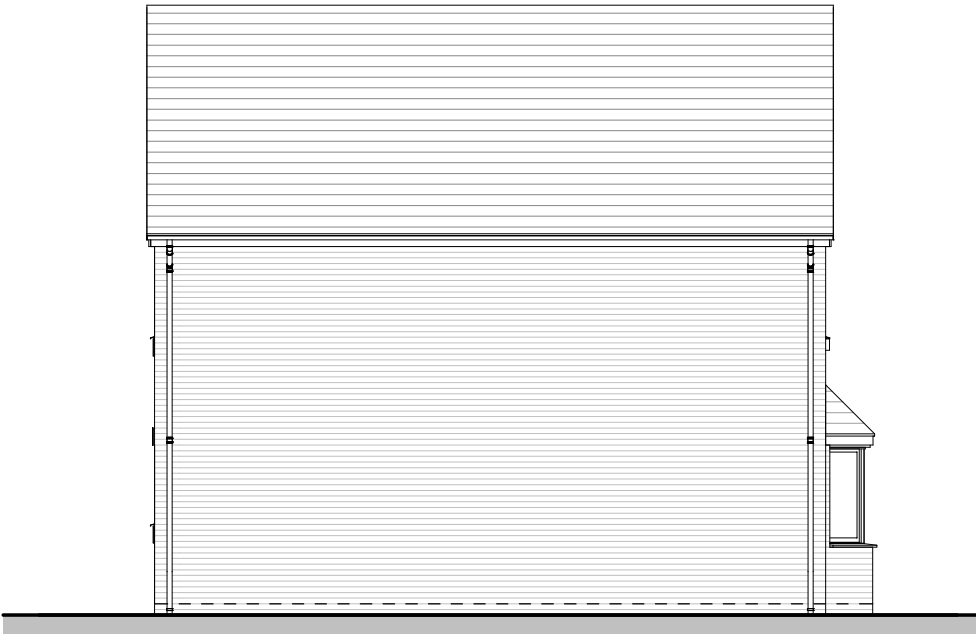


Side Right Elevation



Rear Elevation

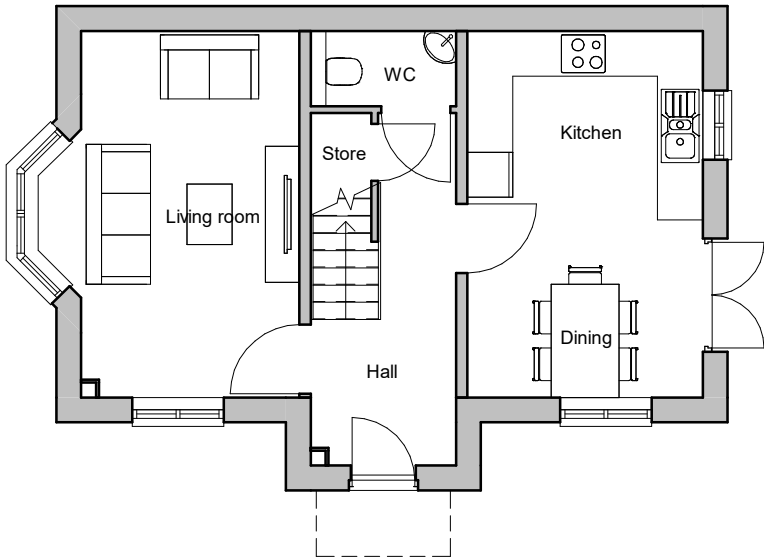

Ground Floor Plan

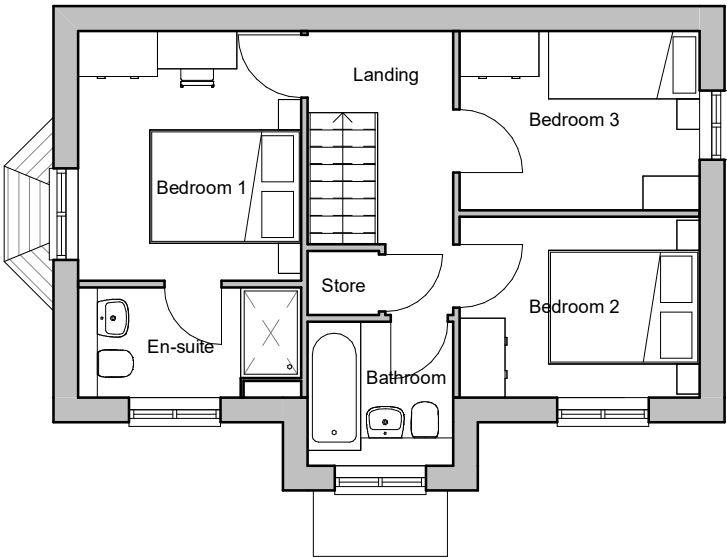

First Floor Plan



Side Left Elevation

House type	TH	Variation	T	Option	1
Bedrooms	3	Persons			6
Sq. ft finish	905	Sq. m finish			84.11
Sq. ft structural	921	Sq. m structural			85.53

PLOT No

As Drawn - 274

Handed - 242

