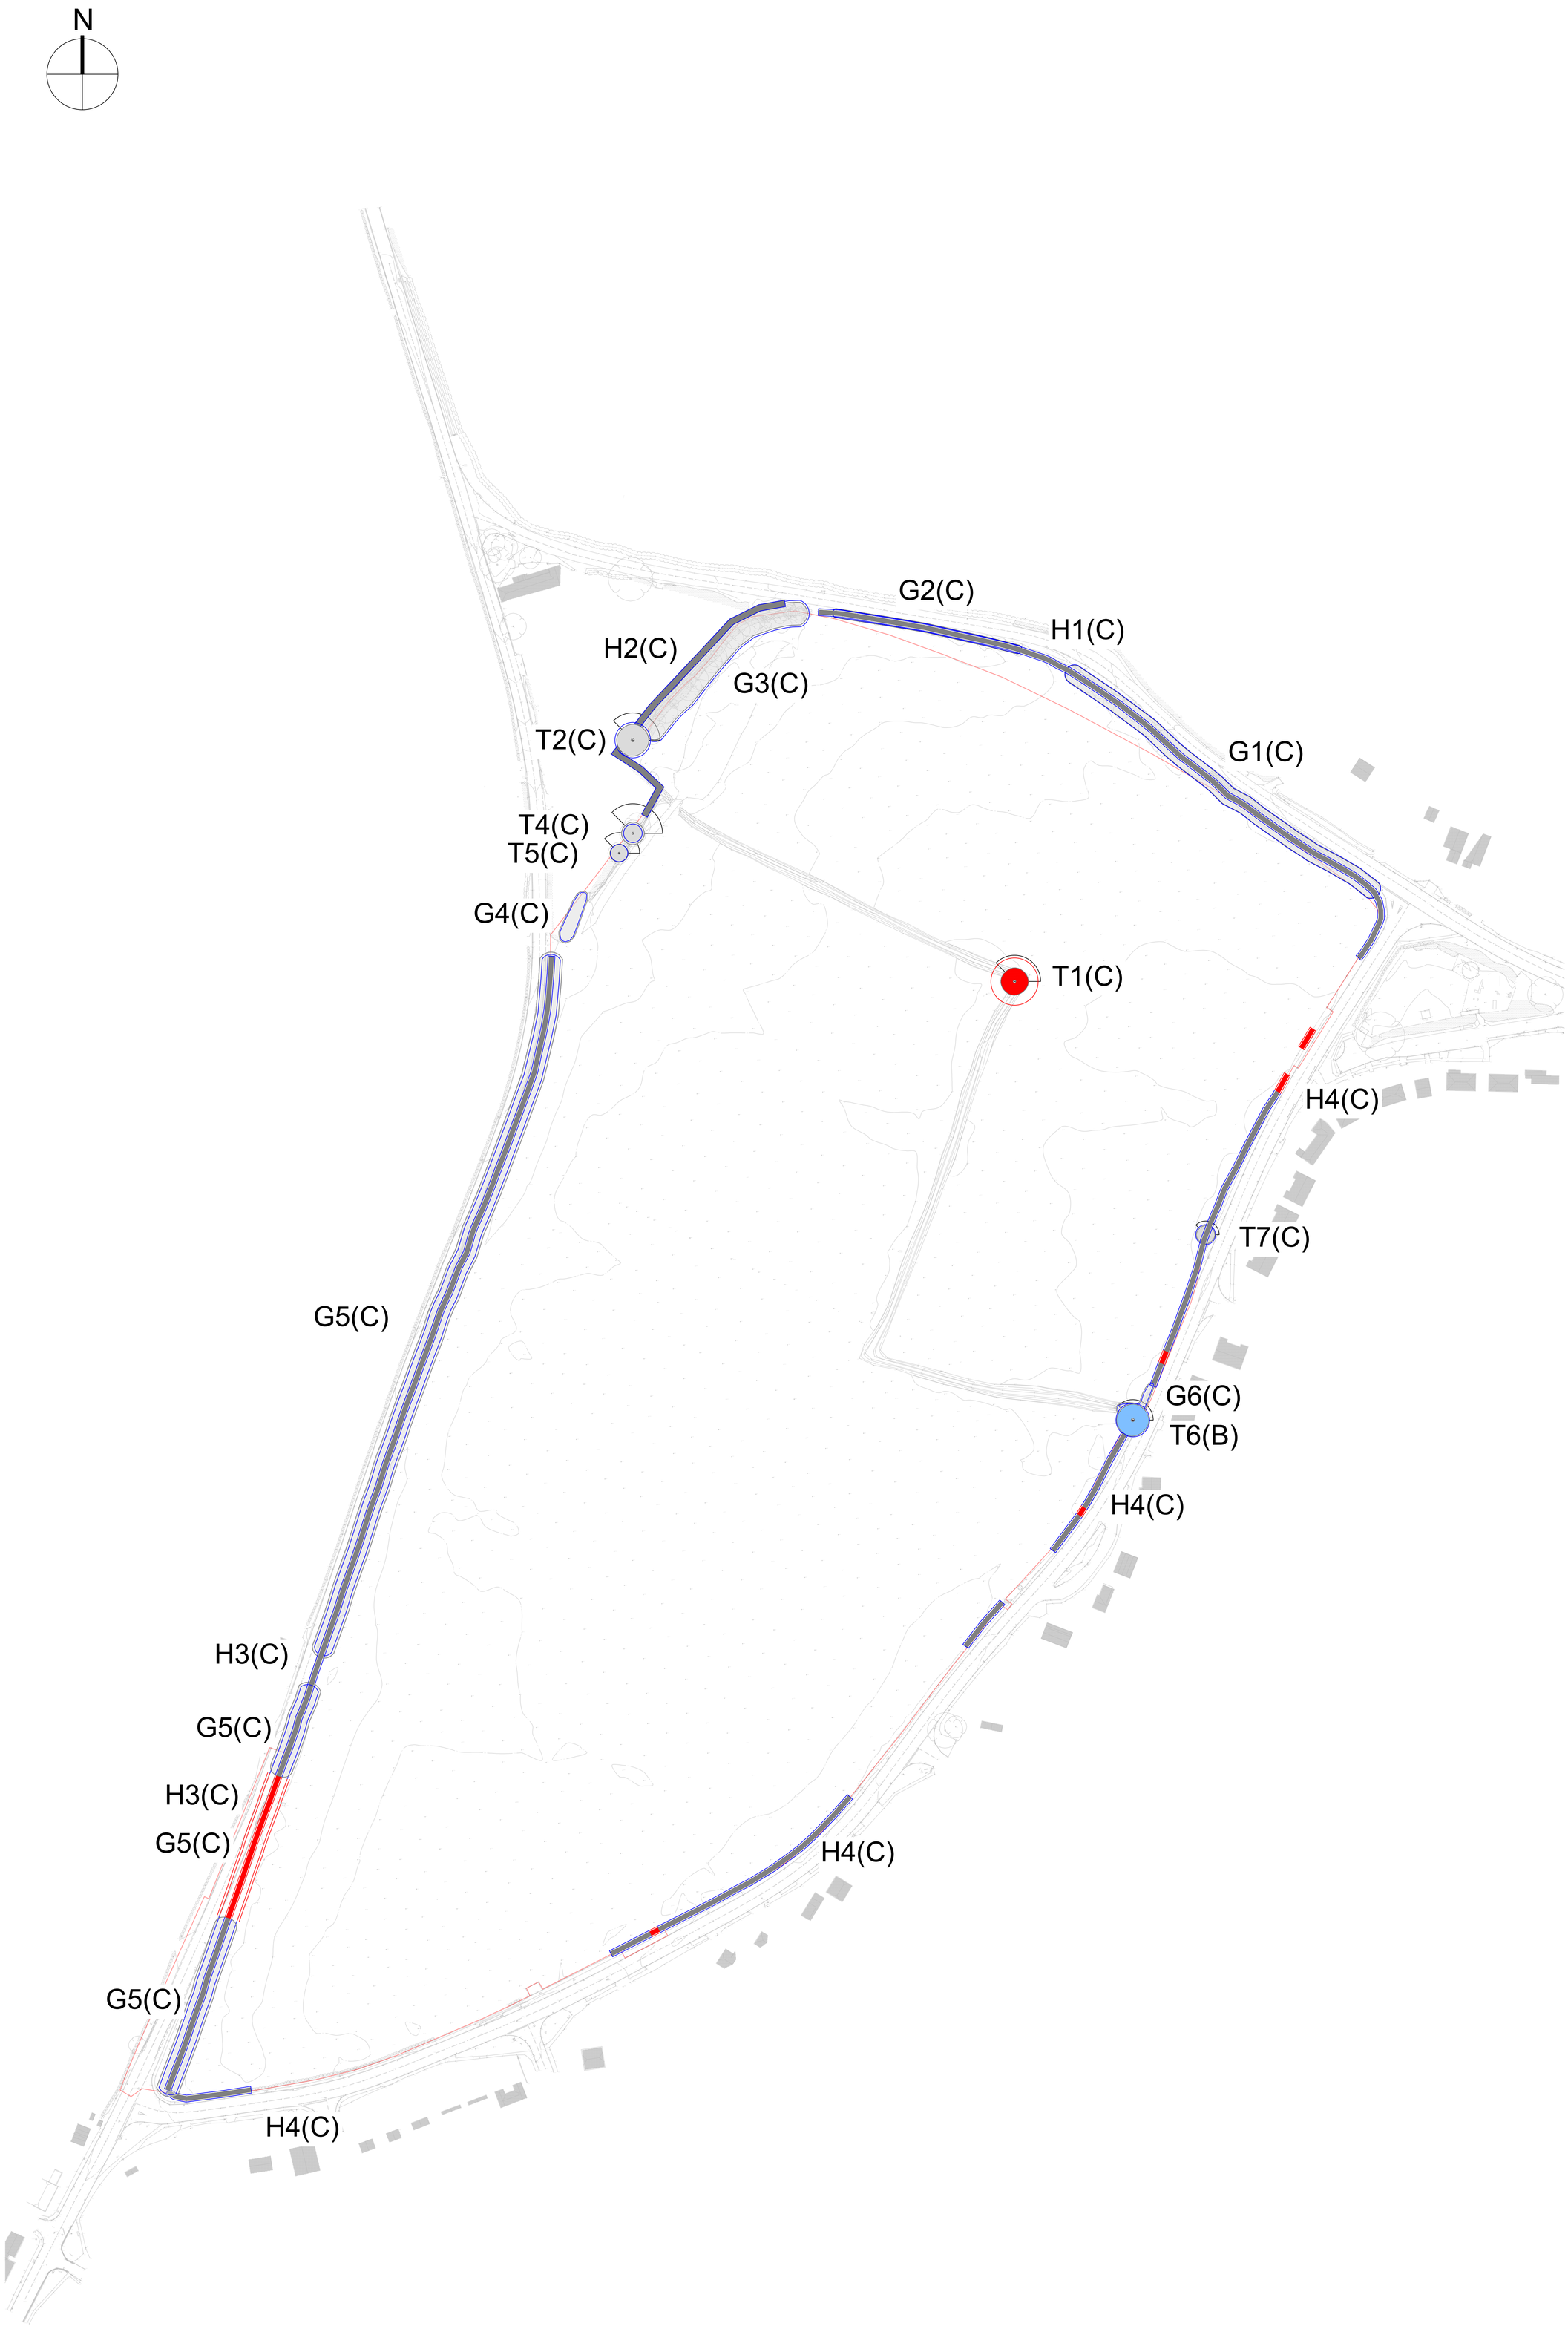

NOTES

1. For planning purposes only. All dimensions and levels to be verified on site. Do not scale this drawing. All discrepancies to be clarified with Landscape Architect.

2. This drawing is the property of Urban Wilderness Ltd and is issued on the condition it is not reproduced, retained or disclosed to any unauthorised person, either wholly or in part without written consent of Urban Wilderness Ltd.

3. This drawing is based on information provided by FPCR Environment and Design Ltd. Please see dwg. 7232-A-02.

4. Trees are living organisms that change over time, the condition of all trees illustrated herein, are to be checked by the project Arboriculturalist should works commence 12 months after the date of survey (27 Apr 20).

5. Some trees may be subject to statutory constraints. It is therefore advised that no works should be undertaken to any trees illustrated herein without first obtaining the relevant authorisation to do so unless agreed as per the approved plans through planning consent.

6. All works to existing vegetation to be undertaken in accordance with BS 5837:2012 and relevant arboricultural method statement.

7. To be read in conjunction with UW drawings 167-RM-[01-17]

Key

Redline Boundary

Cat U Trees
Category U Trees; Groups Unsuitable for Retention (BS 5837:2012)

Cat A Trees
Category A Trees; Groups of High Quality (BS 5837:2012)

Cat B Trees
Category B Trees; Groups of Moderate Quality (BS 5837:2012)

Cat C Trees
Category C Trees; Groups of Low Quality (BS 5837:2012)

RPA
Root Protection Area; altered where appropriate to reflect underground constraints

Hedgerow
Hedgerow to be retained (BS 5837:2012 category as labelled)

Hedgerow or Tree to be removed

G5(C) **Individual / Tree Group No.**
Individual and Tree Group Numbers and BS 5837:2012 category (please see FPCR dwg. 7232-A-02 for details)

URBAN WILDERNESS
7 Saw Mill Yard, Water Lane, Holbeck, Leeds
LS11 5WH
www.urbanwilderness.co.uk
design@urbanwilderness.co.uk
0113 4720300
registered in Scotland SC371979

client	Hallam Land Management Ltd	
project	Hook Lane Pagham	
drawing title	Vegetation Retention and Removal Plan	
drawing status	FOR PLANNING	
drawn by	checked by	date
CJY	AJK	11 Dec 20
scale		paper size
1:1000		A0
job/dwg no.		rev.
167-RM-01		-

Key