


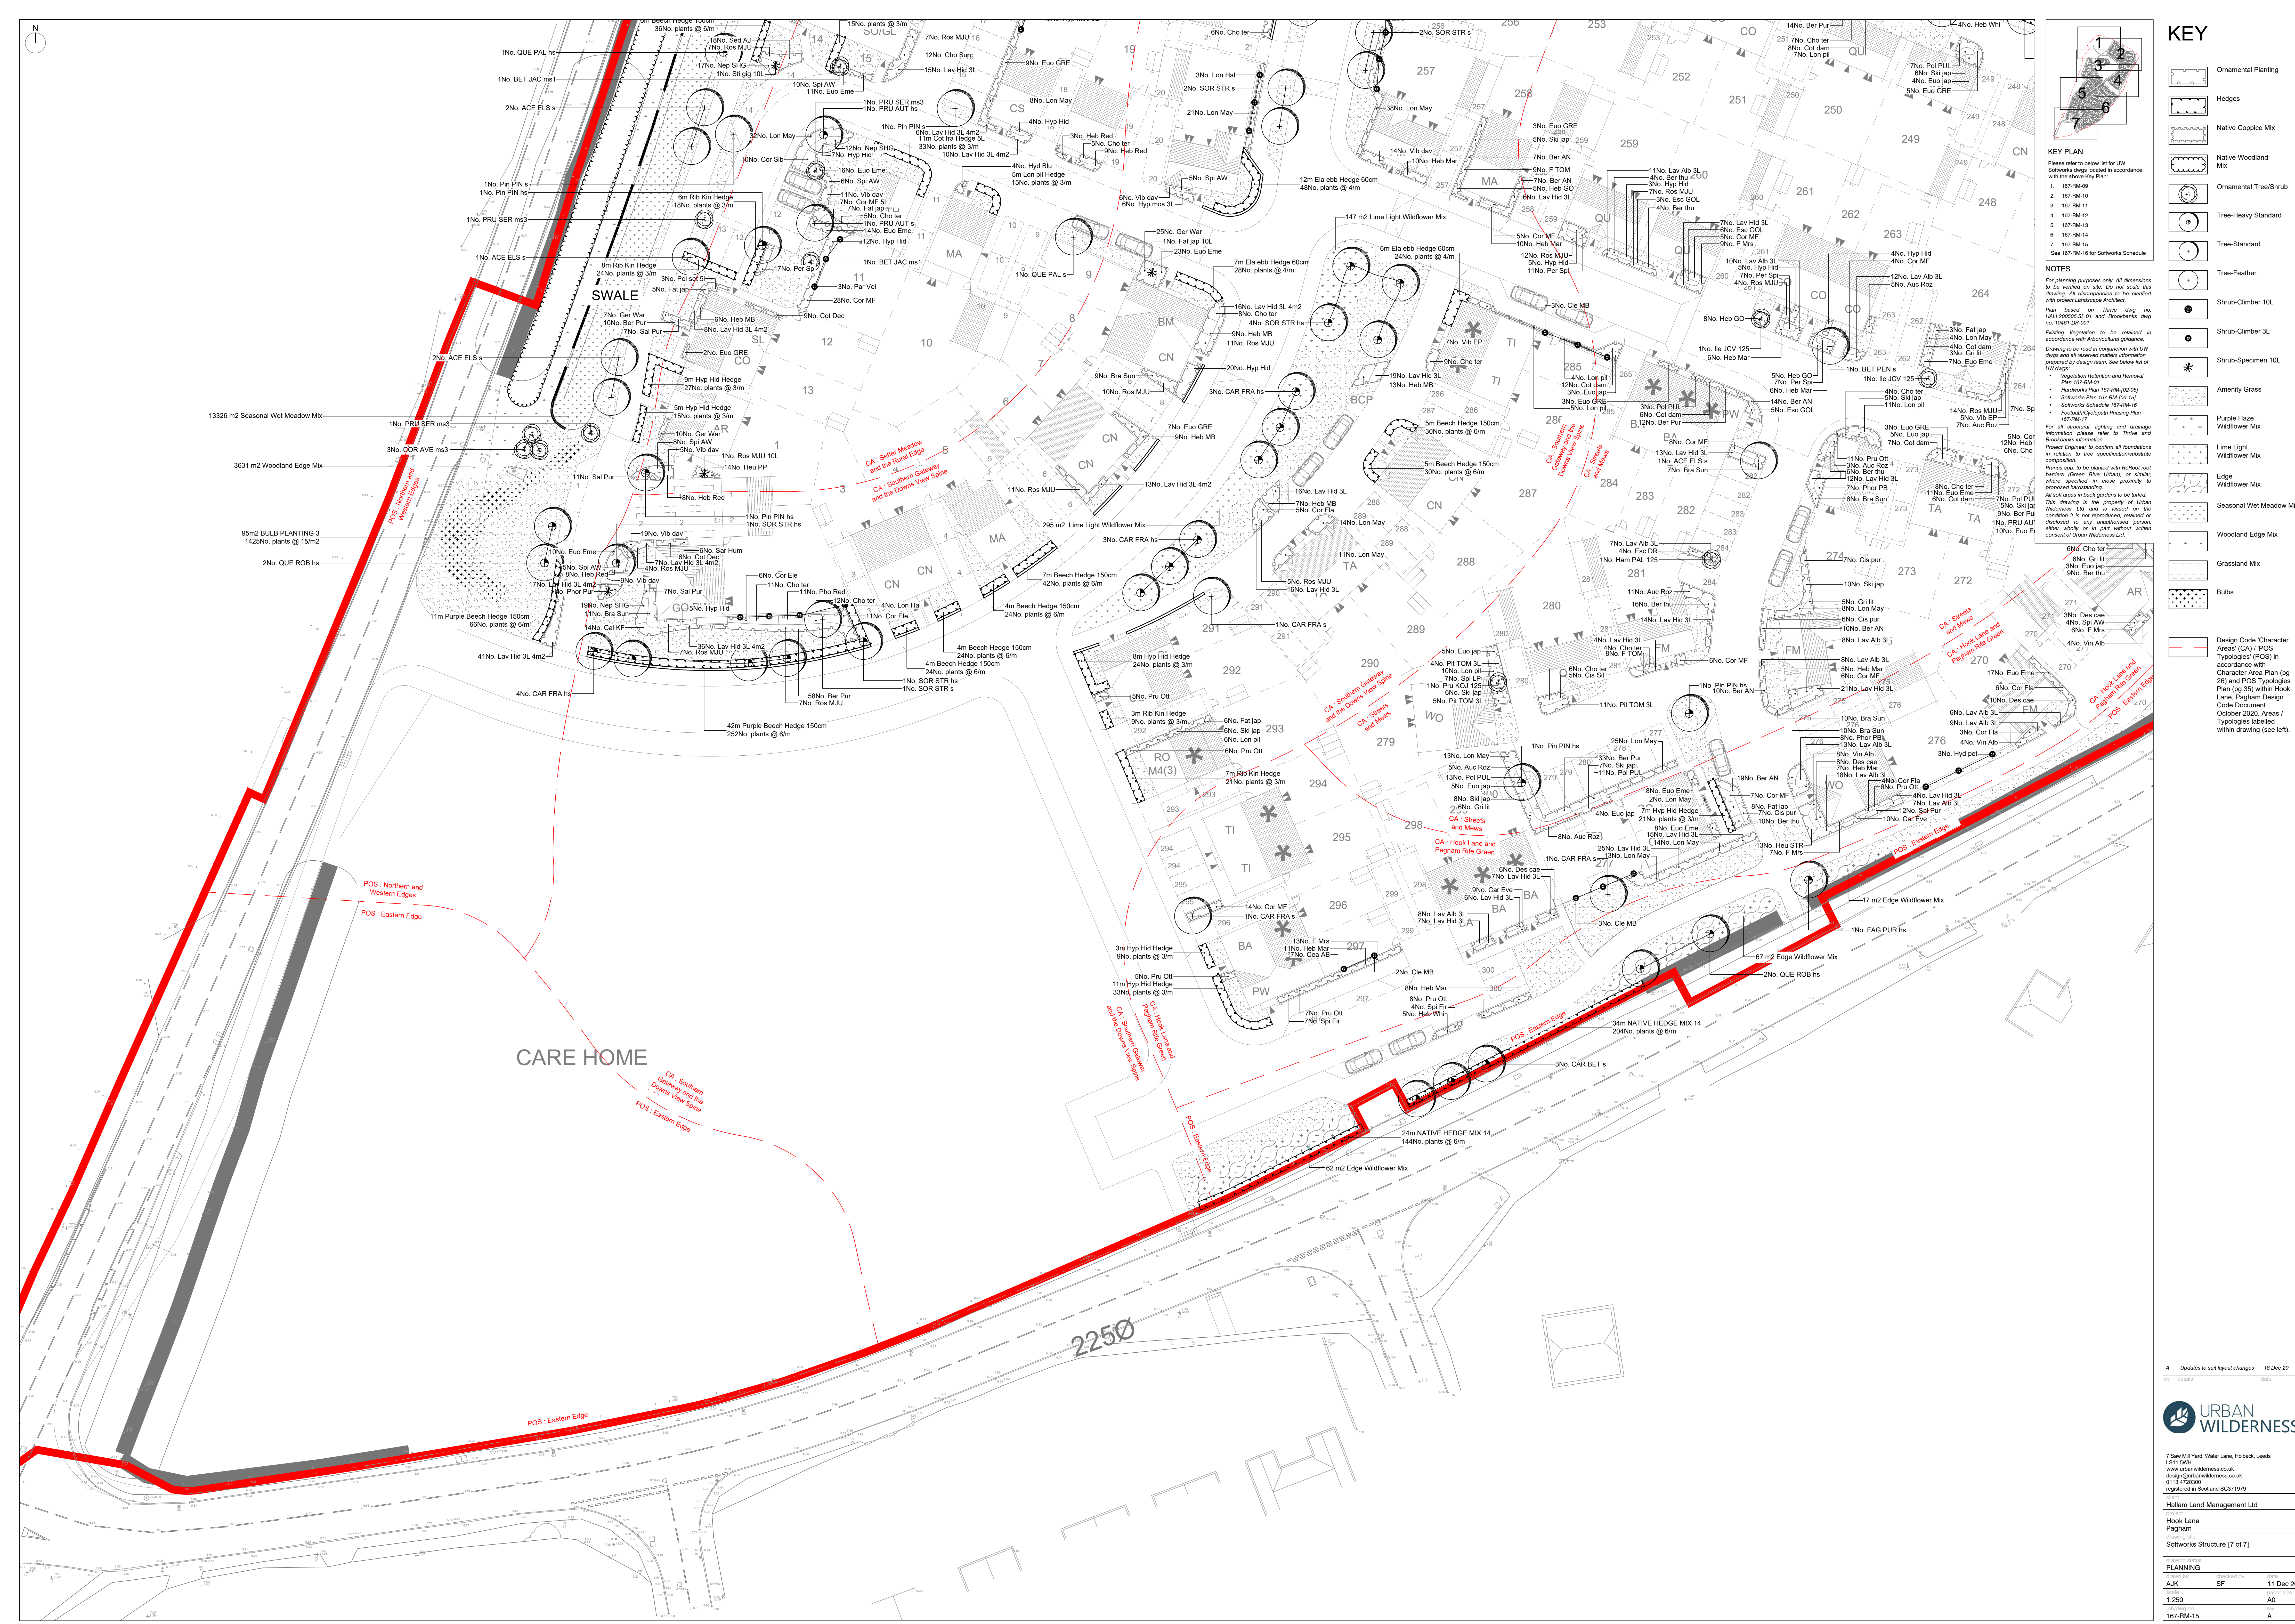

1

2

3

4

5

6

7

KEY PLAN

1. 167-RM-09

2. 167-RM-10

3. 167-RM-11

4. 167-RM-12

5. 167-RM-13

6. 167-RM-14

7. 167-RM-15

See 167-RM-16 for Softworks Schedule

NOTES

For planning purposes only. All dimensions to be verified on site. Do not scale this drawing. All discrepancies to be clarified with project Landscape Architect.

Plan based on: Thru site diag no. HAL200005.01 and Brooklands diag no. 10457-01-01

Existing Vegetation to be retained in accordance with Horticultural guidance. Proposed Engineer to confirm all foundations in relation to tree specifications/substrate consent.

Planted spp. to be planted with Rootflood root barriers (Green Blue Urban), or similar, where specified in close proximity to proposed hardstanding.

All soft areas in back gardens to be turfed.

This drawing is the property of Urban Wilderness Ltd and is issued on the condition it is not reproduced, retained or disclosed in any unauthorised form, either wholly or in part without written consent of Urban Wilderness Ltd.

KEY

Ornamental Planting

Hedges

Native Coppice Mix

Native Woodland Mix

Ornamental Tree/Shrub

Tree-Heavy Standard

Tree-Standard

Tree-Feather

Shrub-Climber 10L

Shrub-Climber 3L

Shrub-Specimen 10L

Amenity Grass

Purple Haze Wildflower Mix

Lime Light Wildflower Mix

Edge Wildflower Mix

Seasonal Wet Meadow Mix

Woodland Edge Mix

Grassland Mix

Bulbs

Design Code 'Character Areas' (CA) / POS Typologies (POS) in accordance with Character Area Plan (pg 20) and POS Typologies Plan (pg 35) within Hook Lane, Pagham Design Code Document October 2020. Areas / Typologies labelled within drawing (see left).

APLA DISTRICT COUNCIL 03/2020/RES

7 Saw Mill Yard, Water Lane, Hook, Leeds LS11 5NM
www.urbanwilderness.co.uk
design@urbanwilderness.co.uk
0115 4720000
registered in Scotland SC371979

Urban Wilderness

Hook Lane Pagham
Softworks Structure (7 of 7)

PLANNING

AJK

SF

11 Dec 20

1:250

AO

167-RM-15

A

Updates to suit layout changes

18 Dec 20