


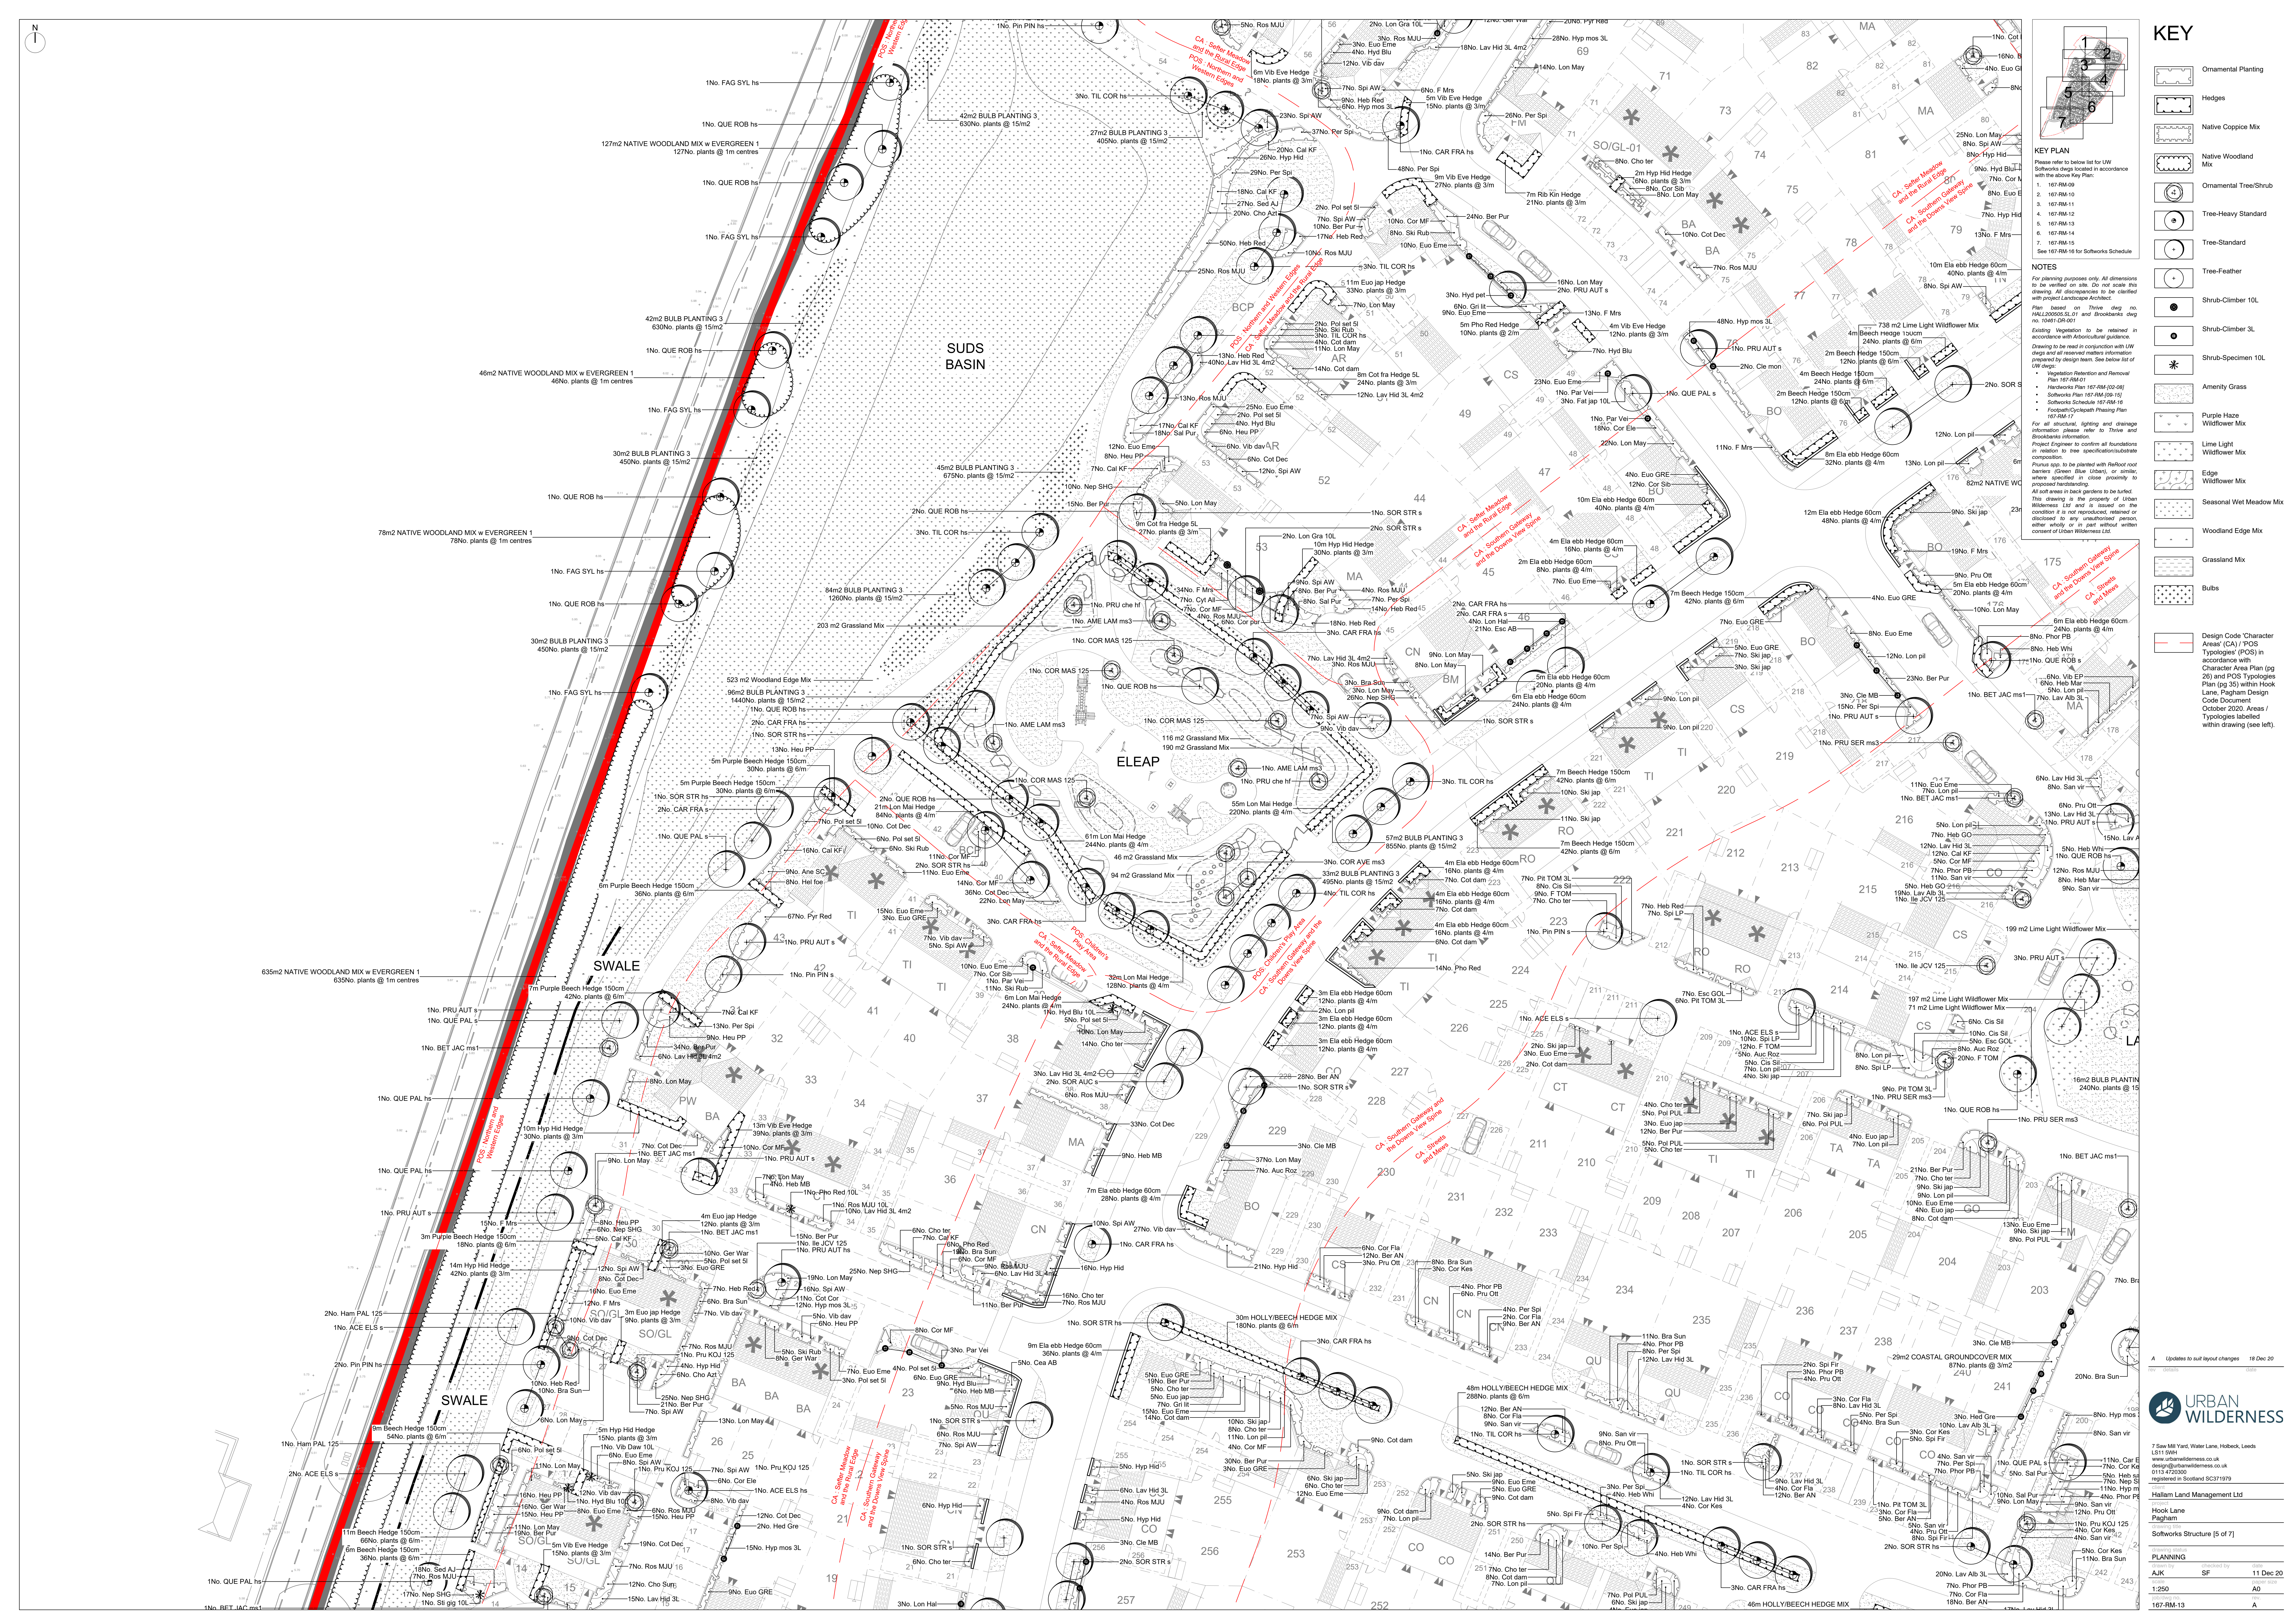

KEY

- Ornamental Planting
- Hedges
- Native Coppice Mix
- Native Woodland Mix
- Ornamental Tree/Shrub
- Tree-Heavy Standard
- Tree-Standard
- Tree-Feather
- Shrub-Climber 10L
- Shrub-Climber 3L
- Shrub-Specimen 10L
- Amenity Grass
- Purple Haze Wildflower Mix
- Lime Light Wildflower Mix
- Edge Wildflower Mix
- Seasonal Wet Meadow Mix
- Woodland Edge Mix
- Grassland Mix
- Bulbs

Design Code 'Character Areas' (CA) / POS Typologies (POS) in accordance with Character Area Plan (pg 20) and POS Typologies Plan (pg 35) within Hook Lane, Pagham Design Code Document October 2020. Areas / Typologies labelled within drawing (see left).

URBAN WILDERNESS

7 Saw Mill Yard, Water Lane, Hook, Leeds LS11 3MM
www.urbanwilderness.co.uk
design@urbanwilderness.co.uk
0115 4720200
registered in Scotland SC371679

Hallam Land Management Ltd
Hook Lane Pagham

PLANNING	APPROVED	DATE
AJK	SF	11 Dec 20
1-250	A0	
167-RM-13	A	