



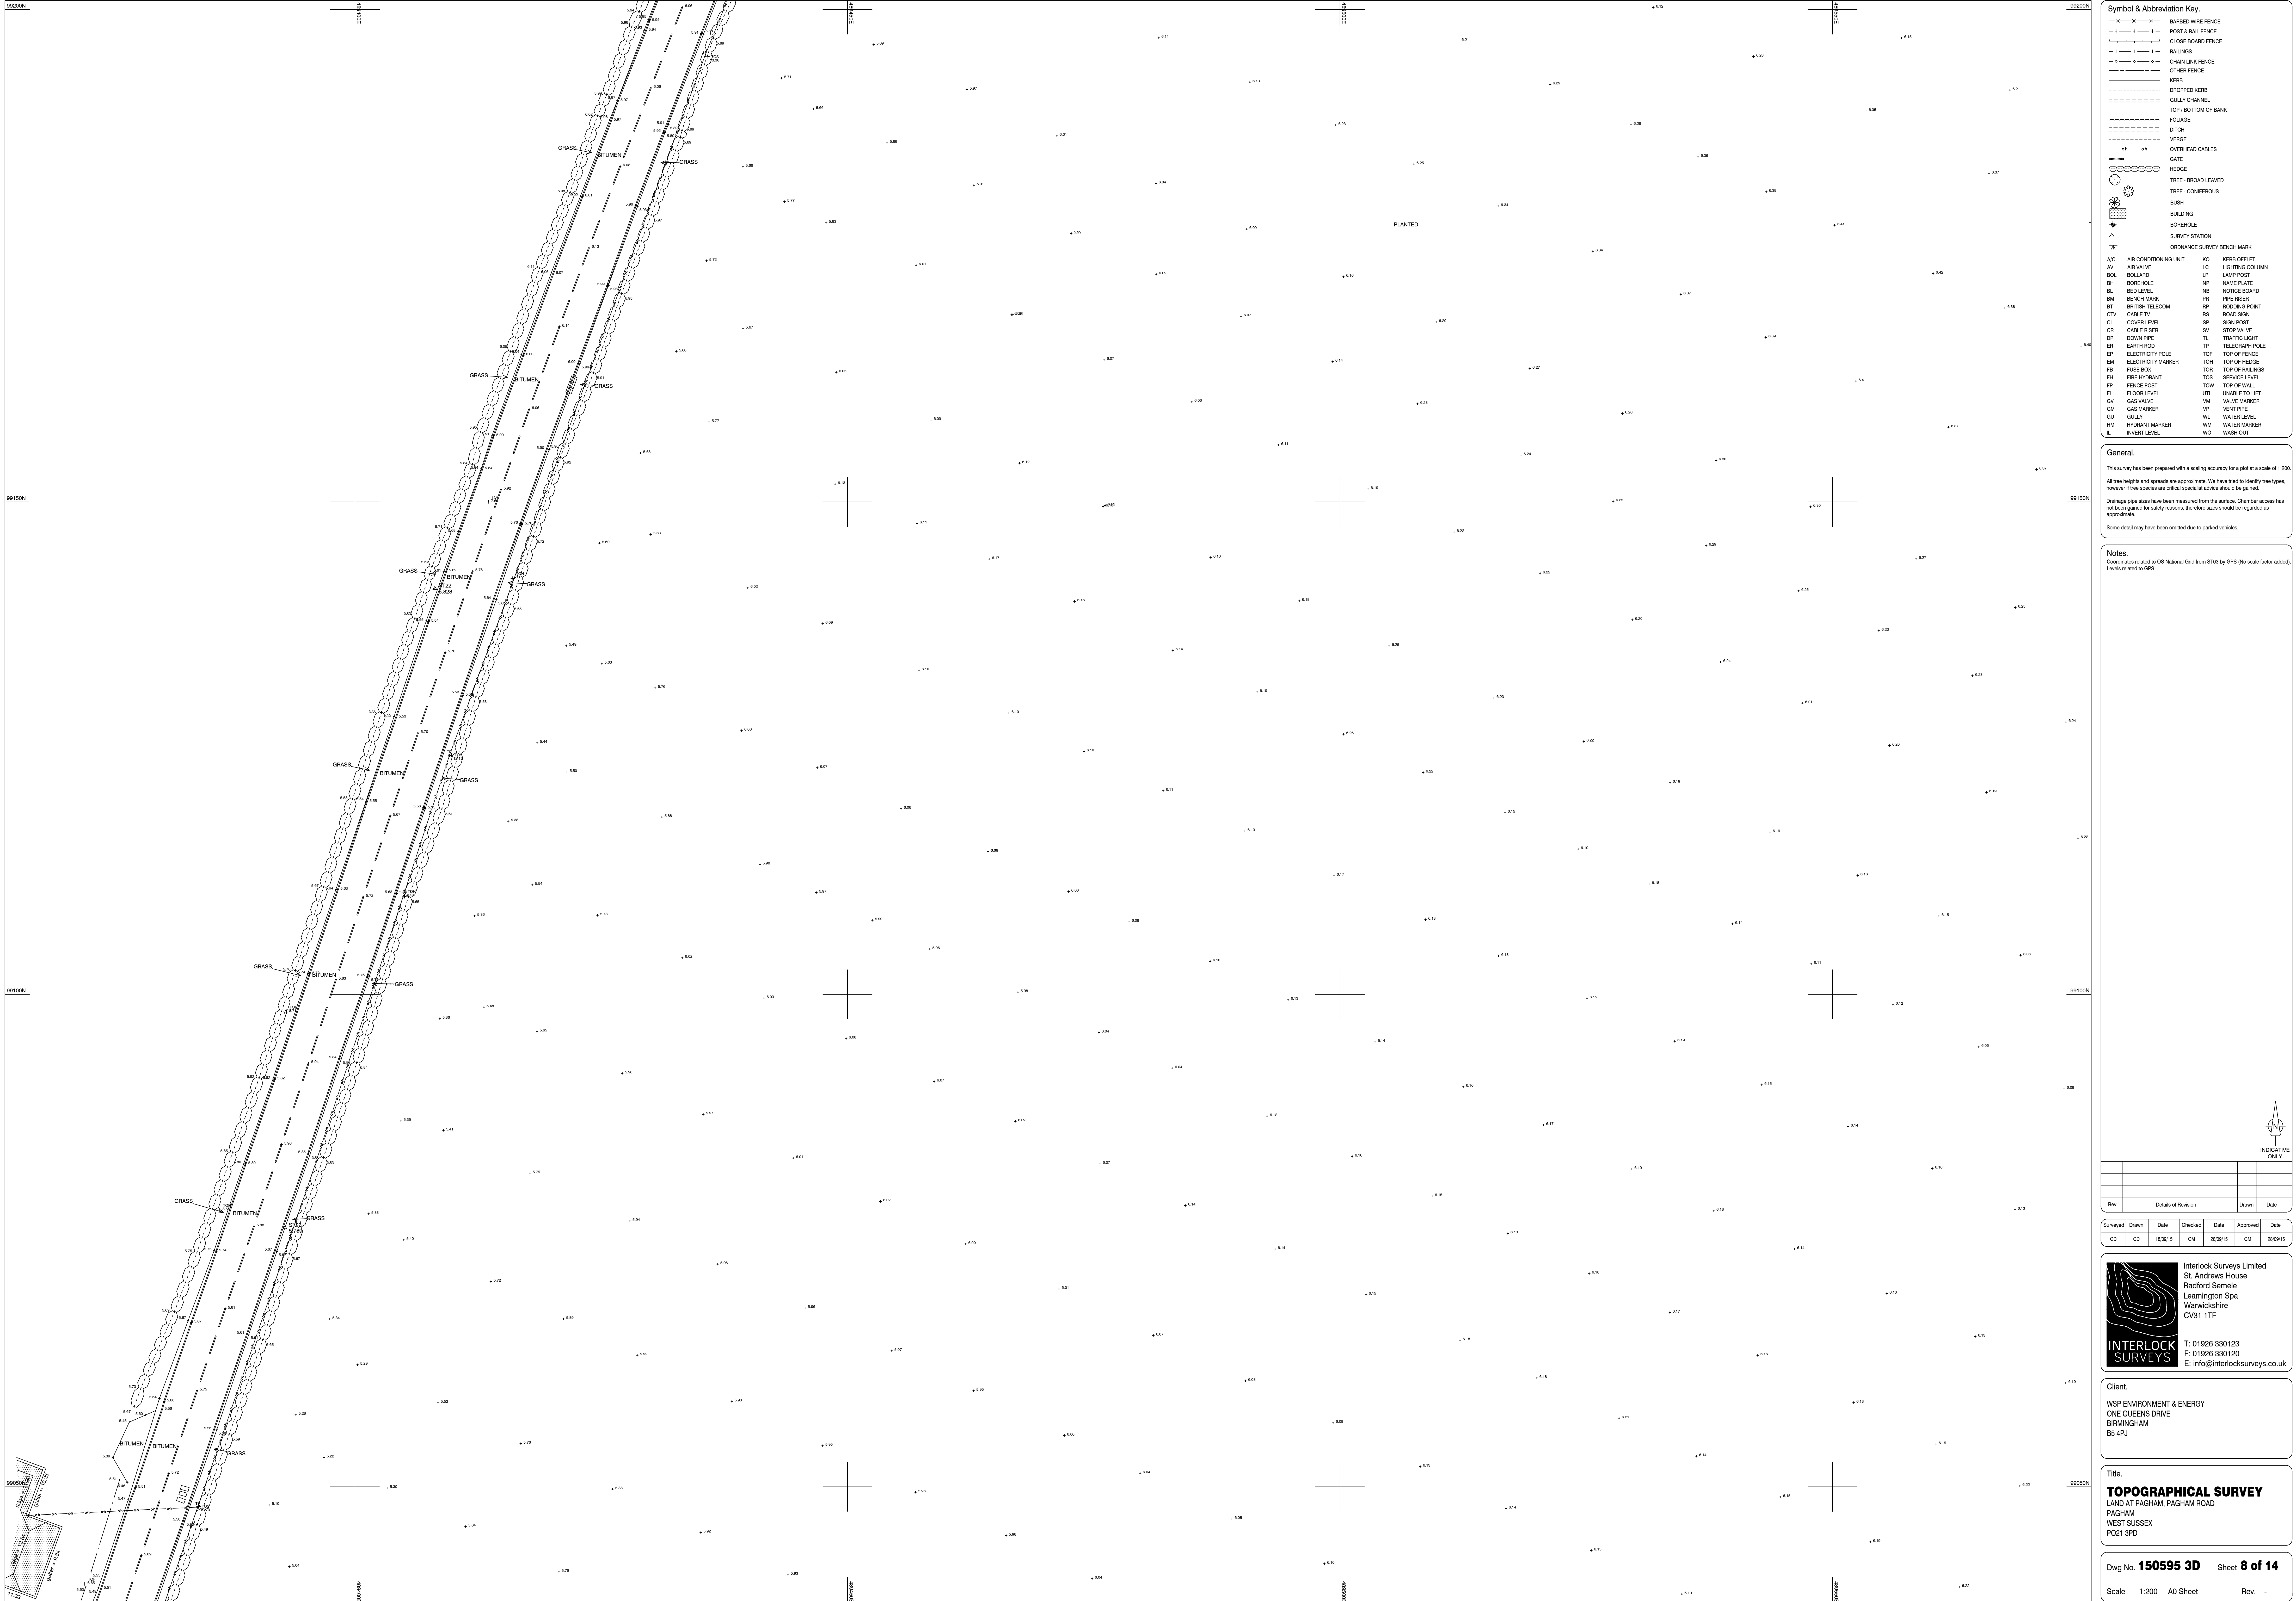

Symbol & Abbreviation Key			
	BARBED WIRE FENCE		CLOSE BOARD FENCE
	CHAIN LINK FENCE		OTHER FENCE
	KERB		DROPPED KERB
	GULLY CHANNEL		TOP - BOTTOM OF BANK
	FOLAGE		DITCH
	VERGE		OVERHEAD CABLES
	GATE		HEDGE
	TREE - BROAD LEAVED		TREE - CONIFEROUS
	BUSH		BUILDING
	BOREHOLE		SURVEY STATION
	ORDNANCE SURVEY BENCH MARK		
A/C	AIR CONDITIONING UNIT	KO	KERB OFFSET
AV	AIR VALVE	LC	LIGHTING COLUMN
BOL	BOLLARD	LP	LAMP POST
BH	BOREHOLE	NP	NAME PLATE
BL	BED LEVEL	NB	NOTICE BOARD
BM	BENCH MARK	PR	PIPE RISER
BT	BRITISH TELECOM	RP	ROAD SIGN
CL	CABLE LEVEL	RS	ROAD SIGN
CR	CABLE RISER	SP	SIGN POST
CTV	CABLE TV	SV	STOP VALVE
DL	DOWN PIPE	TL	TRAFFIC LIGHT
DN	DOWN PIPE	TP	TELEGRAPH POLE
EP	ELECTRICITY POLE	TOF	TOP OF FENCE
EM	ELECTRICITY MARKER	TOH	TOP OF HEDGE
FB	FUSE BOX	TOR	TOP OF RAILINGS
FI	FIRE HYDRANT	TOS	SERVICE LEVEL
FP	FENCE POST	TOW	TOP OF WALL
FL	FLOOR LEVEL	UTL	UNABLE TO LIFT
GV	GAS VALVE	VM	VALVE MARKER
GM	GAS MARKER	VP	VENT PIPE
GU	GULLY	WL	WATER LEVEL
HM	HYDRANT MARKER	WM	WATER MARKER
L	INVERT LEVEL	WO	WASH OUT


General.
This survey has been prepared with a scaling accuracy for a plot at a scale of 1:200.
All tree heights and spreads are approximate. We have tried to identify tree types, however if tree species are critical specialist advice should be gained.
Drainage pipe sizes have been measured from the surface. Chamber access has not been gained for safety reasons, therefore size should be regarded as approximate.
Some detail may have been omitted due to parked vehicles.

Notes.
Coordinates related to OS National Grid from ST03 by GPS (No scale factor added).
Levels related to GPS.

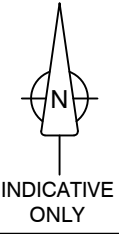

Rev	Details of Revision				Drawn	Date

Surveyed	Drawn	Date	Checked	Date	Approved	Date
ED	ED	18/08/15	GM	28/08/15	GM	28/08/15

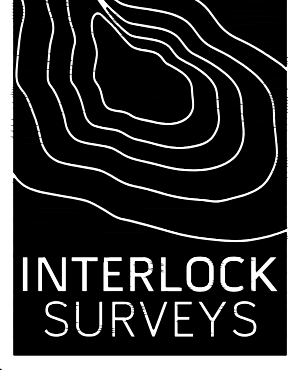

Interlock Surveys Limited
St. Andrews House
Radford Semele
Leamington Spa
Warwickshire
CV31 1TF

T: 01926 330123
F: 01926 330120
E: info@interlocksurveys.co.uk

Client.
WSP ENVIRONMENT & ENERGY
ONE QUEENS DRIVE
BIRMINGHAM
B5 4PJ

Title.
TOPOGRAPHICAL SURVEY
LAND AT PAGHAM, PAGHAM ROAD
PAGHAM
WEST SUSSEX
PO21 3PD

Dwg No. **150595 3D** Sheet **8 of 14**
Scale 1:200 A0 Sheet Rev. -