


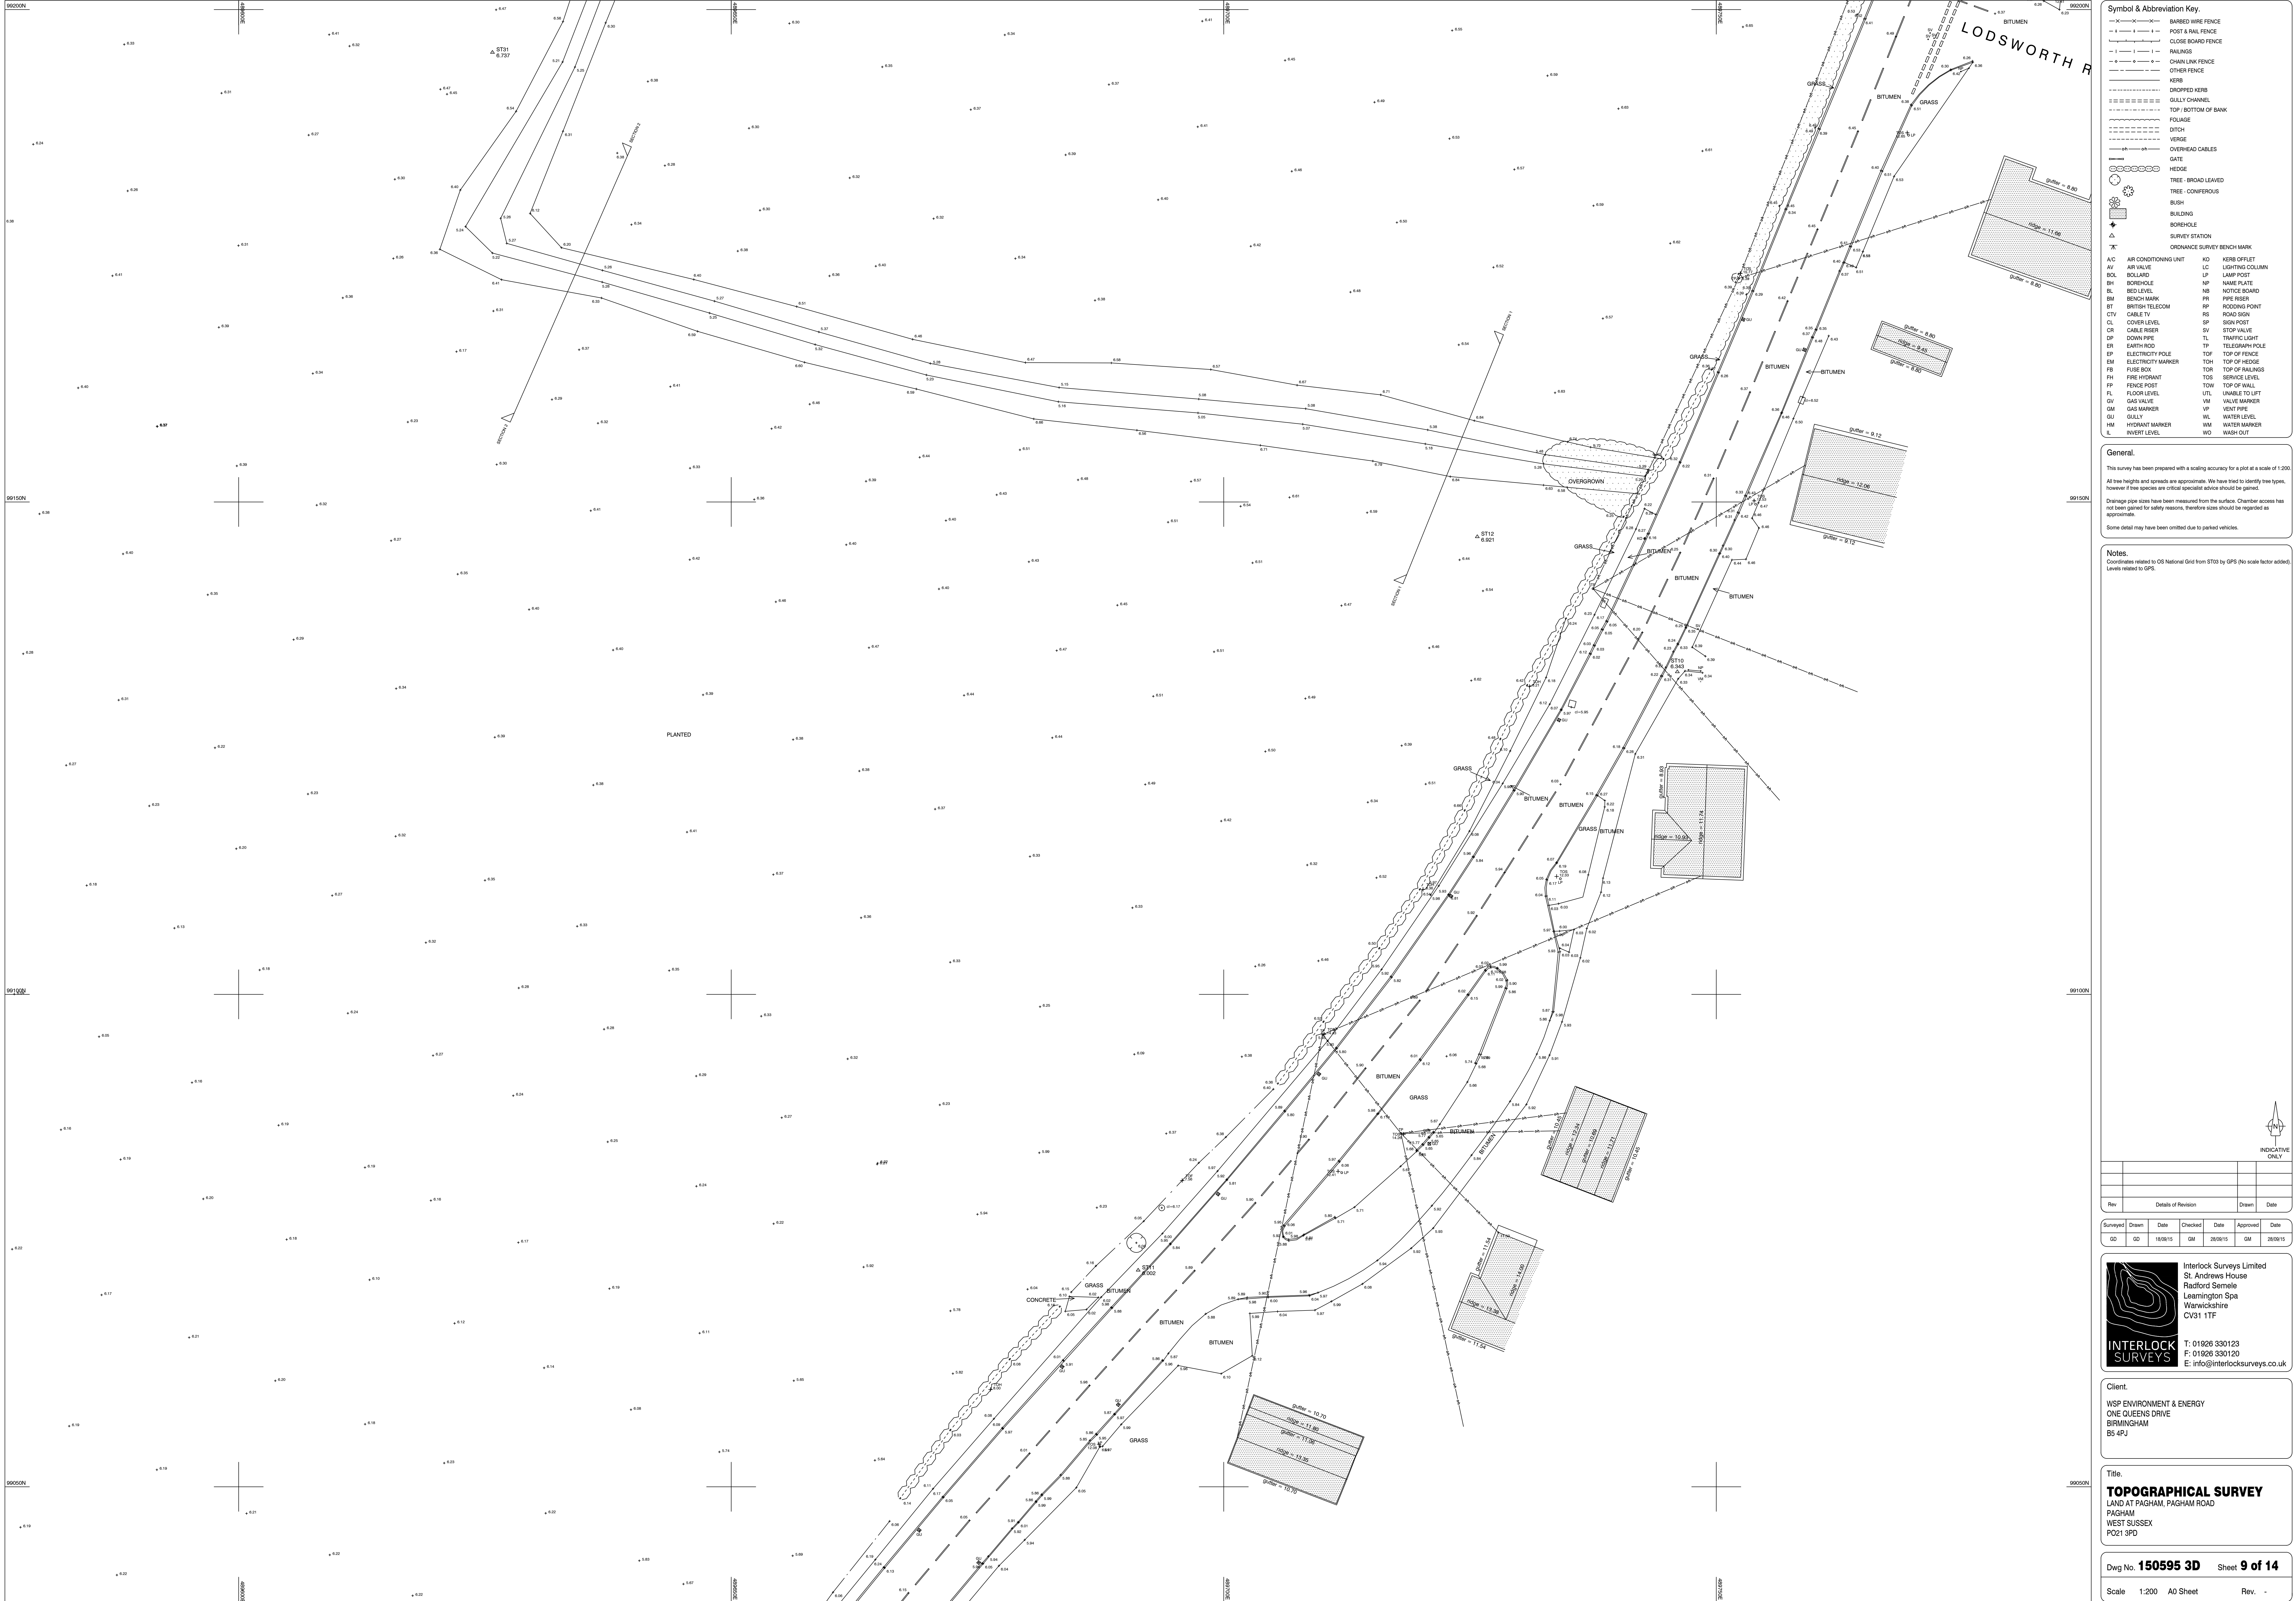


Symbol & Abbreviation Key	
	BARBED WIRE FENCE
	POST & RAIL FENCE
	CLOSE BOARD FENCE
	RAILINGS
	CHAIN LINK FENCE
	OTHER FENCE
	KERB
	DROPPED KERB
	GULLY CHANNEL
	TOP OF BANK
	FOULAGE
	DITCH
	VERGE
	OVERHEAD CABLES
	GATE
	HEDGE
	TREE - BROAD LEAVED
	TREE - CONIFEROUS
	BUSH
	BUILDING
	BOREHOLE
	SURVEY STATION
	ORDNANCE SURVEY BENCH MARK
A/C	AIR CONDITIONING UNIT
AV	AIR VALVE
BOL	BOLLARD
BH	BOREROLE
BL	BED LEVEL
BM	BENCH MARK
BT	BRITISH TELECOM
CTV	CABLE TV
CL	COVER LEVEL
CR	CABLE RISER
DP	DOWN PIPE
EN	EARTH ROD
EP	ELECTRICITY POLE
EM	ELECTRICITY MARKER
FB	FUSE BOX
FM	FIRE HYDRANT
FP	FENCE POST
FL	FLOOR LEVEL
GV	GAS VALVE
GM	GAS MARKER
GU	GULLY
HM	HYDRANT MARKER
L	INVERT LEVEL
KO	KERB OFFLET
LC	LIGHTING COLUMN
LP	LAMP POST
NP	NAME PLATE
NB	NOTICE BOARD
PR	PIPE RISER
RP	RODDING POINT
RS	ROAD SIGN
SP	SIGN POST
SV	STOP VALVE
TL	TRAFFIC LIGHT
TP	TELEGRAPH POLE
TOF	TOP OF FENCE
TOH	TOP OF HEDGE
TOR	TOP OF RAILINGS
TOS	SERVICE LEVEL
TOW	TOP OF WALL
UTL	UNABLE TO LIFT
VM	VALVE MARKER
VP	VENT PIPE
WM	WATER MARKER
WO	WASH OUT

General.
This survey has been prepared with a scaling accuracy for a plot at a scale of 1:200.
All tree heights and spreads are approximate. We have tried to identify tree types, however if tree species are critical specialist advice should be gained.
Drainage pipe areas have been measured from the surface. Chamber access has not been gained for safety reasons, therefore size should be regarded as approximate.
Some detail may have been omitted due to parked vehicles.

Notes.
Coordinates related to OS National Grid from ST03 by GPS (No scale factor added).
Levels related to GPS.

Details of Revision		Drawn	Date
Rev			

Surveyed	Drawn	Date	Checked	Date	Approved	Date
ED	ED	18/08/15	GM	28/08/15	GM	28/08/15

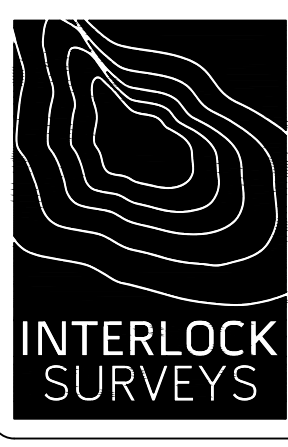

Interlock Surveys Limited
St. Andrews House
Radford Semele
Leamington Spa
Warwickshire
CV31 1TF

T: 01926 330123
F: 01926 330120
E: info@interlocksurveys.co.uk

Client.
WSP ENVIRONMENT & ENERGY
ONE QUEENS DRIVE
BIRMINGHAM
B5 4PJ

Title.
TOPOGRAPHICAL SURVEY
LAND AT PAGHAM, PAGHAM ROAD
PAGHAM
WEST SUSSEX
PO21 3PD

Dwg No. **150595 3D** Sheet **9 of 14**
Scale 1:200 A0 Sheet Rev. -