
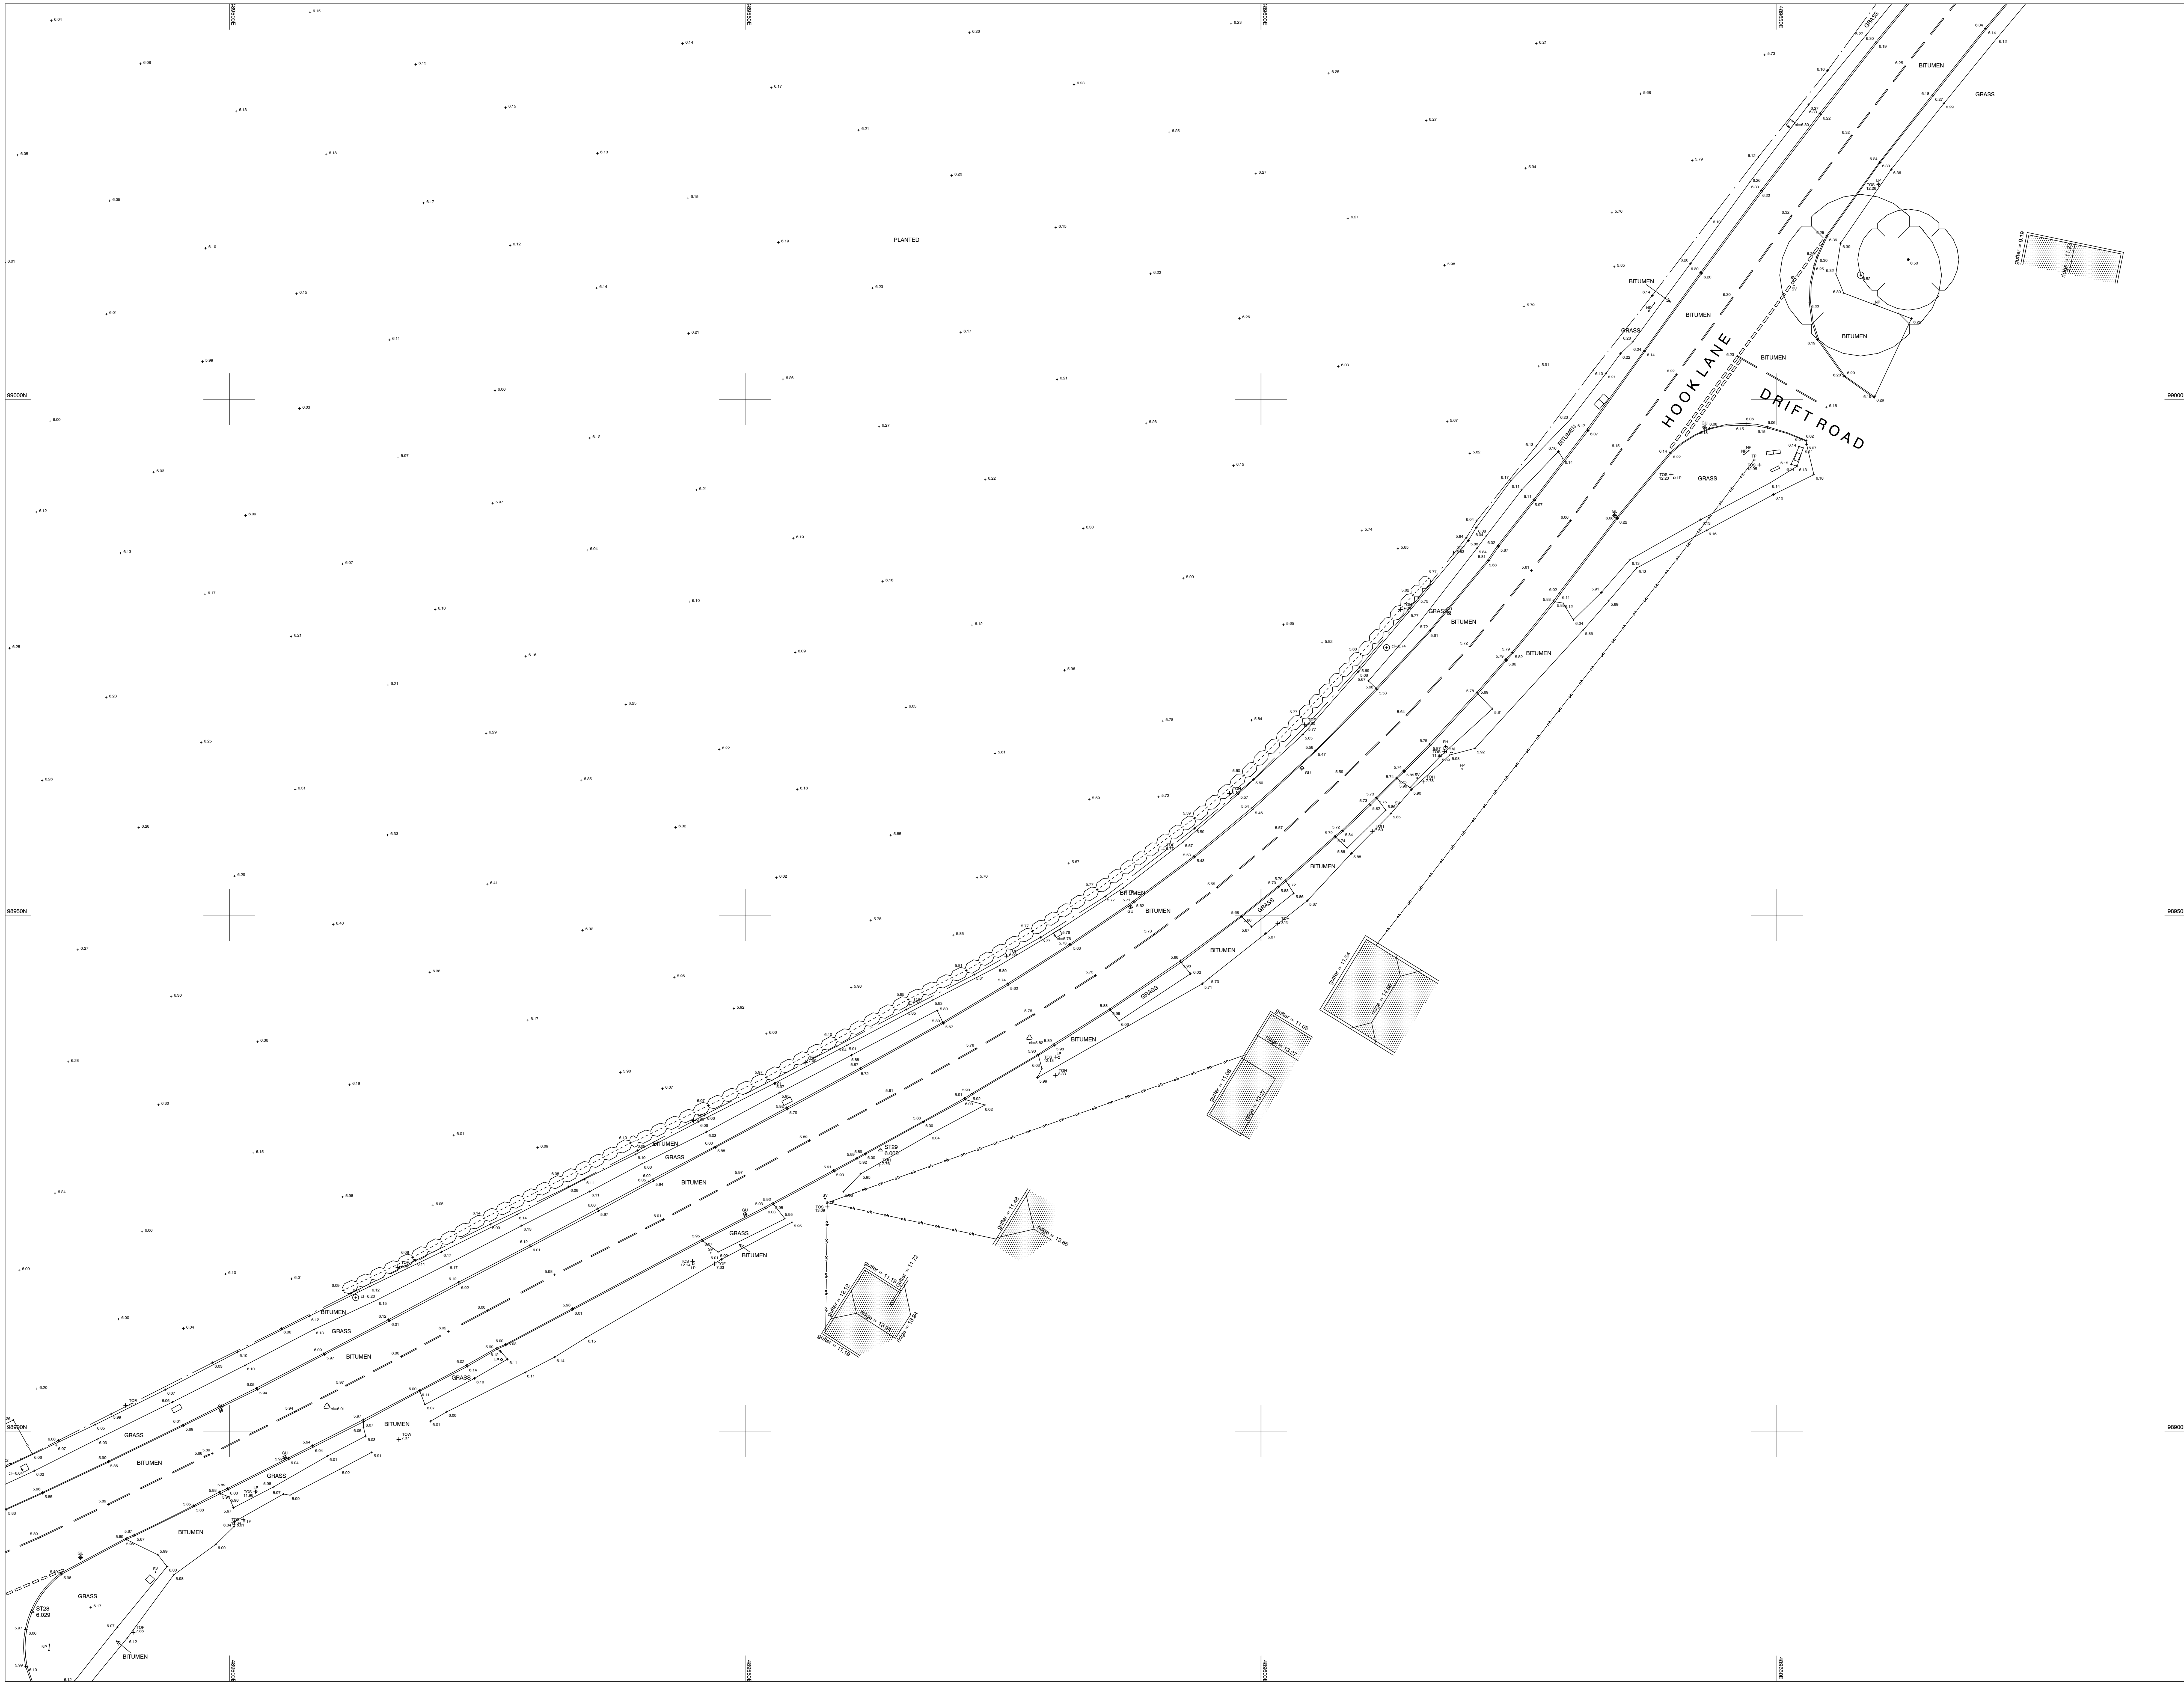
 
 
 
 
 
 
 
 
 
 
 
 


 

Symbols & Abbreviation Key.

	BARRED WIRE FENCE		LIGHTING COLUMN
	POST & RAIL FENCE		LAMP POST
	CLOSE BOARD FENCE		MALE PLATE
	MAULED		NOTICE BOARD
	CHAIN LINK FENCE		PIPE RISER
	OTHER FENCE		ROOFTOP POINT
	KERB		ROAD SIGN
	DROPPED KERB		SIGN POST
	GULLY CHANNEL		STEP VALVE
	MANHOLES		TRAFFIC LIGHT
	FOULAGE		TELEGRAPH POLE
	DITCH		TOP OF FENCE
	VERGE		TOP OF HEDGE
	OVERHEAD CABLES		TOP OF RAILINGS
	GATE		SEWER LEVEL
	HEDGE		TOP OF WALL
	TREE, BROAD LEAVED		UNABLE TO MAP
	TREE, CONIFEROUS		VENT PIPE
	BUSH		WATER LEVEL
	BUILDING		WATER MARKER
	DOREHOLE		WASH OUT
	SURVEY STATION		
	ORDNANCE SURVEY BENCH MARK		

AC	AIR CONDITONING UNIT	KO	KERB OFFSET
AV	AVENUE	LC	LIGHTING COLUMN
BOL	BOL	LP	LAMP POST
BR	BOROUGH	MP	MALE PLATE
BL	BLOCK	NB	NOTICE BOARD
BM	BENCH MARK	PR	PIPE RISER
BT	BRITISH TELECOM	RP	ROOFTOP POINT
CTV	CABLE TV	RS	ROAD SIGN
CL	COVER LEVEL	SP	SIGN POST
CR	CABLE RISER	SV	STEP VALVE
DP	DRAIN PIPE	TL	TRAFFIC LIGHT
ER	ERATH ROAD	TP	TELEGRAPH POLE
EE	ELECTRICITY POLE	TOP	TOP OF FENCE
EM	ELECTRICITY MARKER	TOP	TOP OF HEDGE
FR	FIRE HYDRANT	TOP	TOP OF RAILINGS
FP	FENCE POST	TS	SEWER LEVEL
FL	FLOOR LEVEL	TOW	TOP OF WALL
GV	GRASS VALVE	UTL	UNABLE TO MAP
GM	GRASS MARKER	VP	VENT PIPE
GU	GULLY	WL	WATER LEVEL
HM	HOT TAP WATER MARKER	WM	WATER MARKER
IL	INVERT LEVEL	WO	WASH OUT

General.


This survey has been prepared with a scaling accuracy for a plot at a scale of 1:200.

All tree heights and spreads are approximate. We have tried to identify tree types, however if tree species are critical specialist advice should be gained.

Drainage pipe sizes have been measured from the surface. Chamber access has not been gained for safety reasons, therefore sizes should be regarded as approximate.

Some detail may have been omitted due to parked vehicles.

Notes.
Coordinates related to OS National Grid from ST03 by GPS (No scale factor added).
Levels related to GPS.

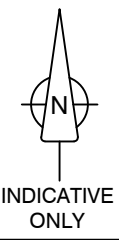

Rev	Details of Revision	Drawn	Date

Surveyed	Drawn	Date	Checked	Date	Approved	Date
GD	GD	18/09/15	GM	28/09/15	GM	28/09/15



Client.

WSP ENVIRONMENT & ENERGY
ONE QUEENS DRIVE
BIRMINGHAM
B5 4PJ

Title.

TOPOGRAPHICAL SURVEY

LAND AT PAGHAM, PAGHAM ROAD

PAGHAM

WEST SUSSEX

PO21 3PD

Dwg No. **150595 3D** Sheet **11 of 14**

Scale 1:200 A0 Sheet Rev. -