





Front Elevation

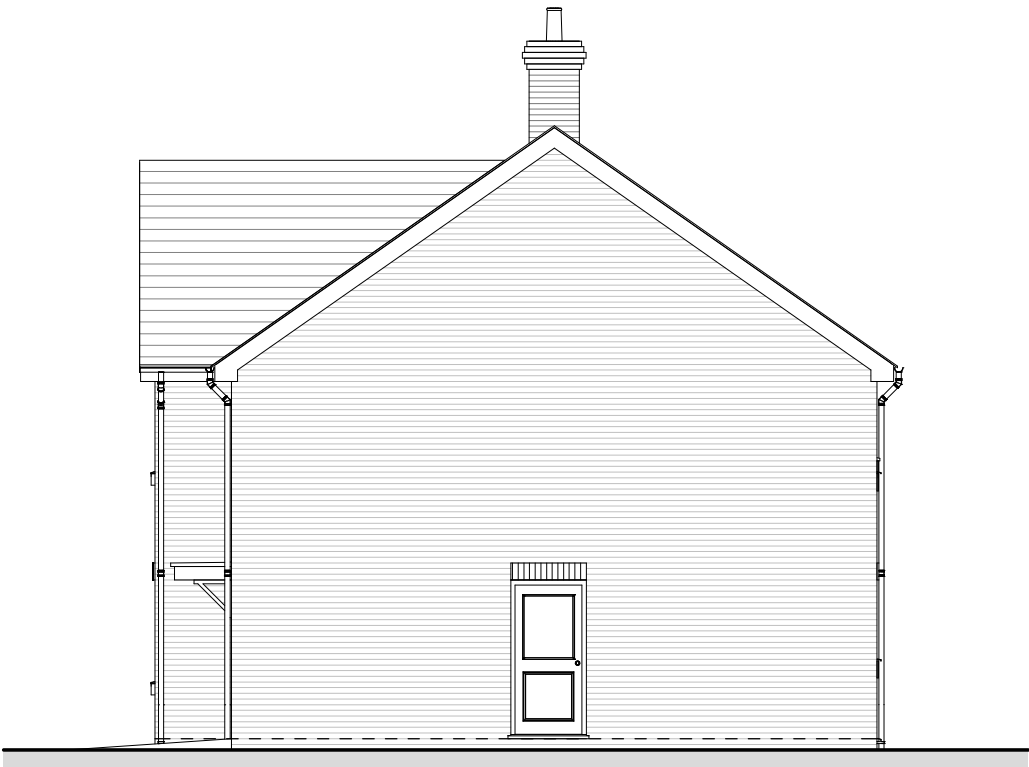


Side Right Elevation




Rear Elevation

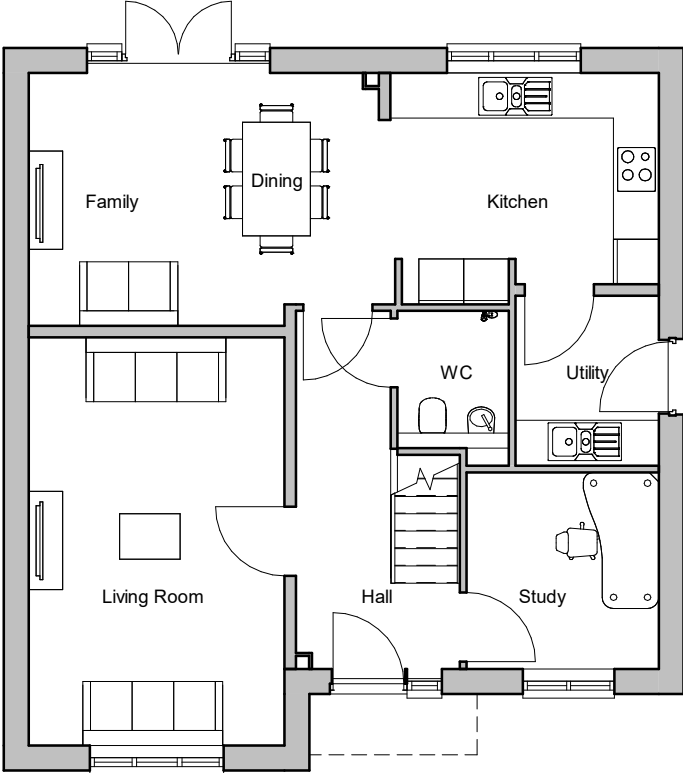

Ground Floor Plan

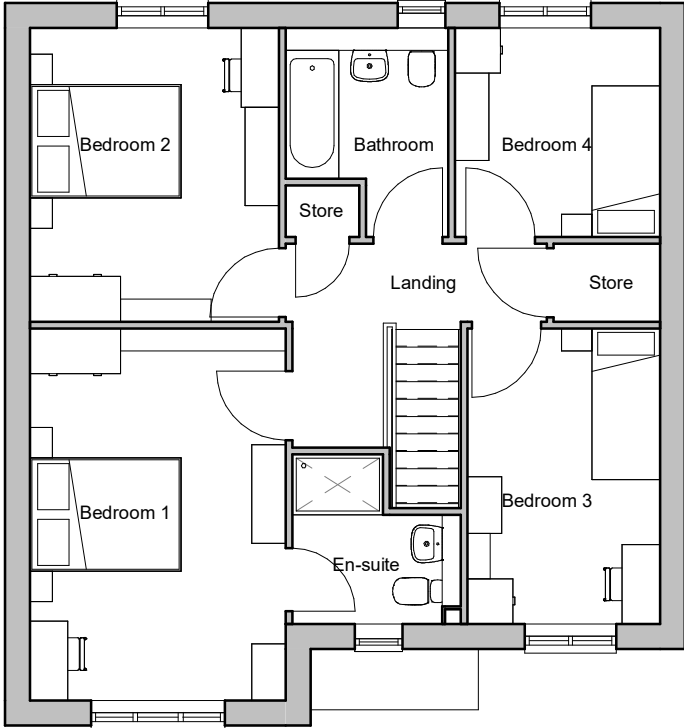

First Floor Plan

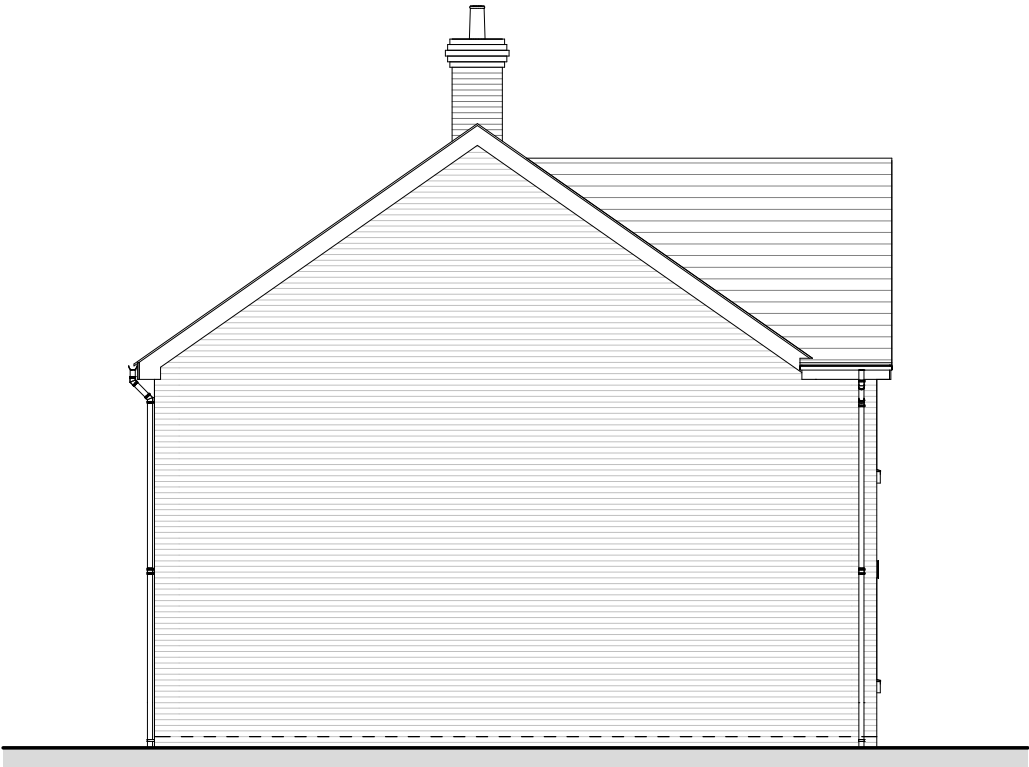

Side Left Elevation


House type	AR	Variation	T	Option	1
Bedrooms	4	Persons	6		
Sq. ft finish	1489	Sq. m finish	138.30		
Sq. ft structural	1507	Sq. m structural	140.03		

PLOT No

As Drawn - 129, 188, 189

Handed - 179, 183, 271

*Chimney to plot 129 only.

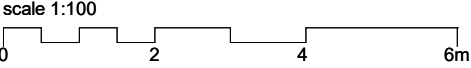

Romsey Portishead Camberley
T:01794 367703 T:01275 407000 T:01276 479050
F:01794 367276 F:01794 367276 F:01794 367276

Rev	Description
A	Planning Issue
B	Chimney and brick detail added to the elevations.

Date	Au	Ch
18.12.20	CH	
06.01.21	CH	CW

Project	Hook Lane, Pagham		
Drawing	House Type Arkwright Elevations and Plans - Town - Brick		
Client	Hallam Land		
Job no.	HALL200505	Date	22.05.20
Dwg no.	HT.AR.T.01.pe	Rev.	B
Author	CH	Checker	MWP
Status	PLANNING	Scale	1:100 @ A3
Client ref.		Office	Romsey