




Front Elevation




Side Right Elevation




Rear Elevation

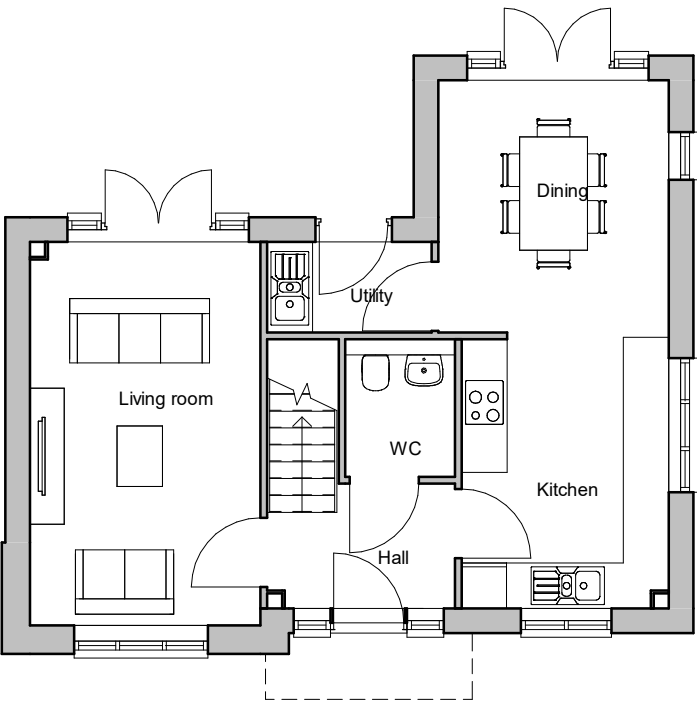

Ground Floor Plan

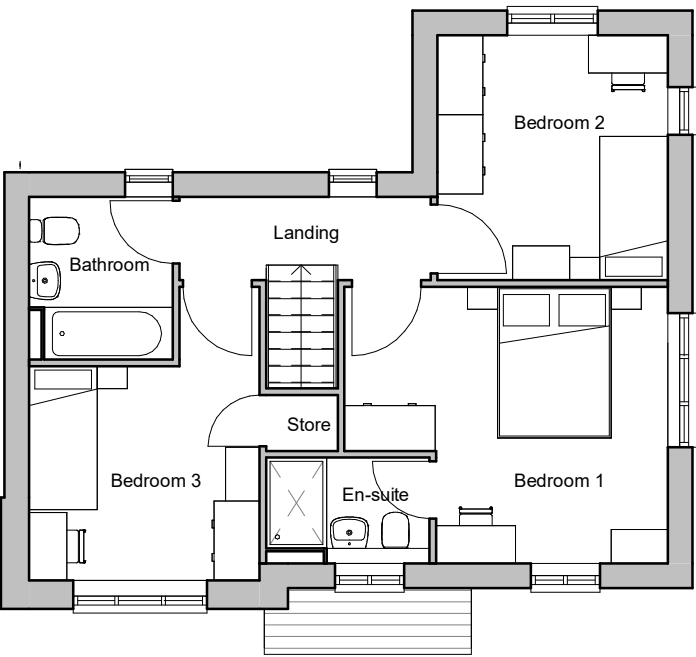


First Floor Plan

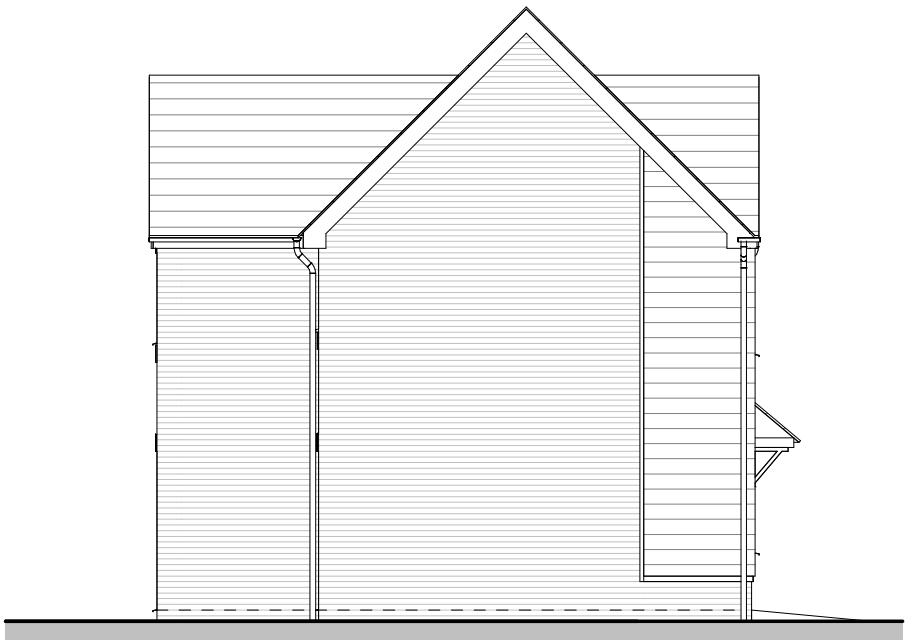

Side Left Elevation

House type	FM	Variation	C	Option	3
Bedrooms	3	Persons	4	PLOT No As Drawn - 113 Handed -	
Sq. ft finish	1037	Sq. m finish	96.30		
Sq. ft structural	1053	Sq. m structural	97.87		

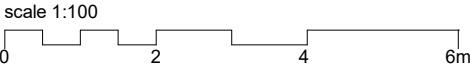

Romsey Portishead Camberley
T:01794 367703 T:01275 407000 T:01276 479050
F:01794 367276 F:01794 367276 F:01794 367276

Rev	Description
A	Issued for Planning
B	Details updated on elevations.

Date	Au	Ch
18.12.20	PAR	
07.01.21	CH	CW

Project	Hook Lane, Pagham		
Drawing	House Type Framer Elevations and Plans - Country - Weatherboarding		
Client	Hallam Land		
Job no.	HALL200505	Date	03.06.20
Dwg no.	HT.FM.C.03.pe	Rev.	B
Author	CH	Checker	MWP
Status	PLANNING	Scale	1:100 @ A3
Client ref.		Office	Romsey