





Front Elevation

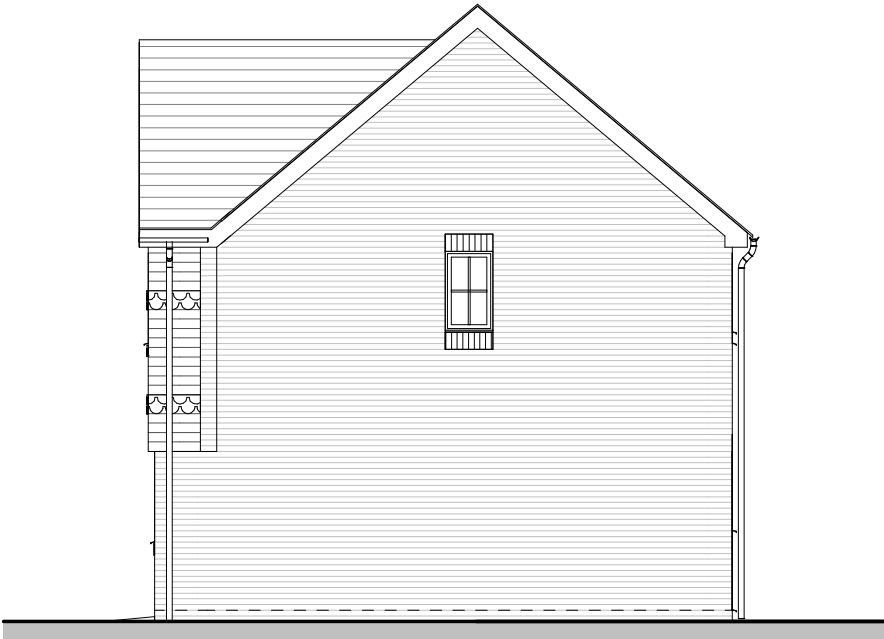


Side Right Elevation




Rear Elevation

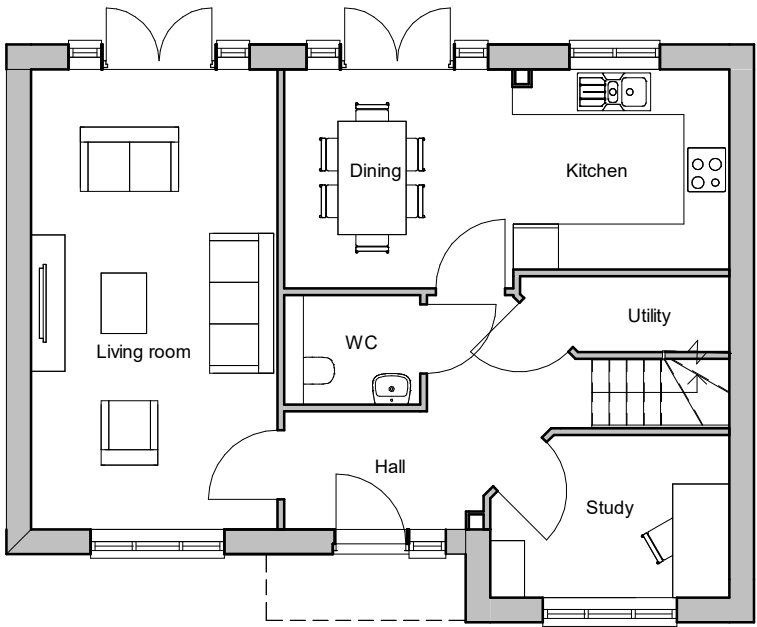

Ground Floor Plan

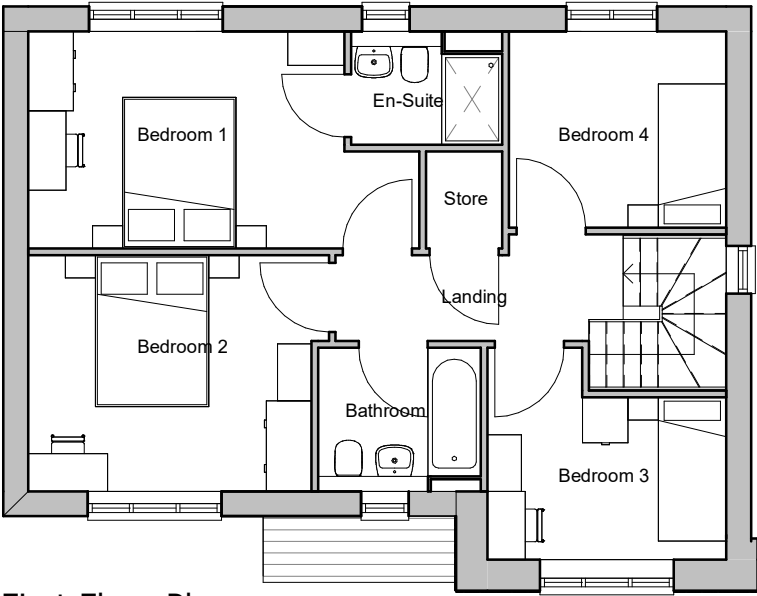


First Floor Plan

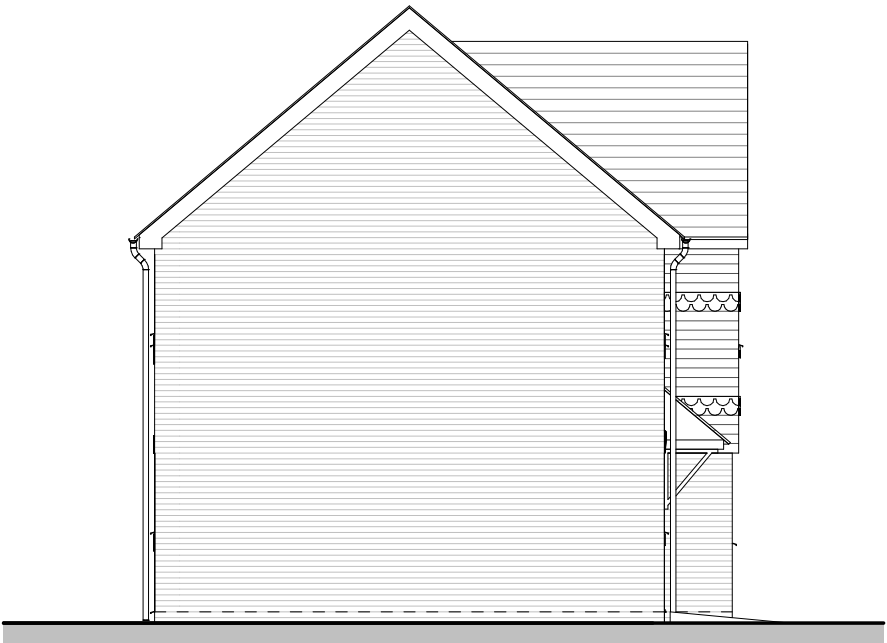

Side Left Elevation

House type	SR	Variation	C	Option	2	PLOT No As Drawn - 98 Handed -
Bedrooms	4	Persons			6	
Sq. ft finish	1271	Sq. m finish			118.08	
Sq. ft structural	1289	Sq. m structural			119.70	

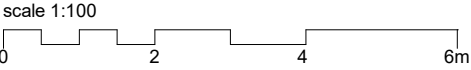

Romsey Portishead Camberley
T:01794 367703 T:01275 407000 T:01276 479050
F:01794 367276 F:01794 367276 F:01794 367276

Rev	Description	Date	Au	Ch
A	Issued for Planning	18.12.20	PAR	
B	Glazing bars removed from rear elevation windows, front door updated, tiling detail added.	06.01.21	CH	CW

Project	Hook Lane, Pagham		
Drawing	House Type Sculptor Elevations and Plans -Country - Tile Hanging		
Client	Hallam Land		
Job no.	HALL200505	Date	14.07.20
Dwg no.	HT.SR.C.02.pe	Rev.	B
Author	PAR	Checker	MWP
Status	PLANNING	Scale	1:100 @ A3
Client ref.		Office	Romsey

