





Front Elevation

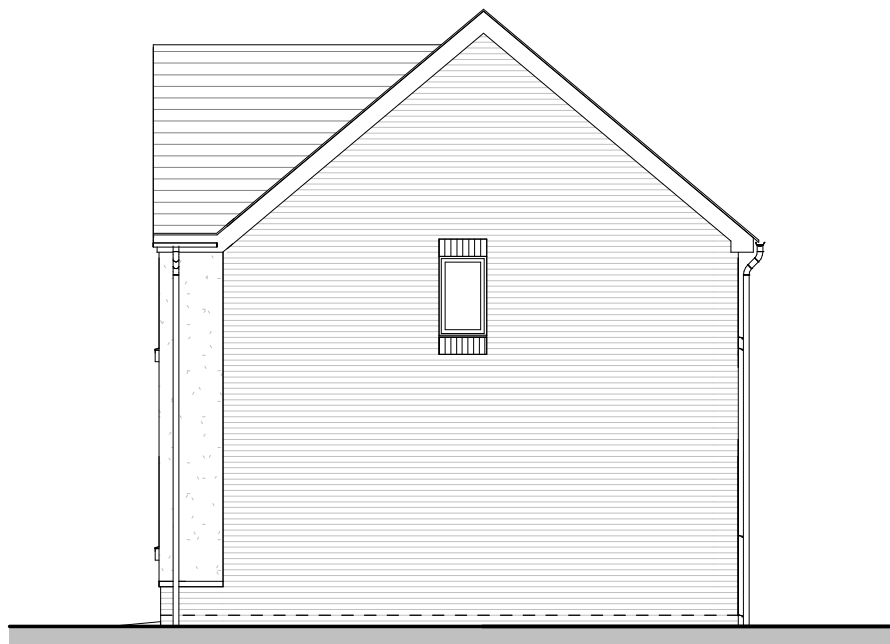


Side Right Elevation




Rear Elevation

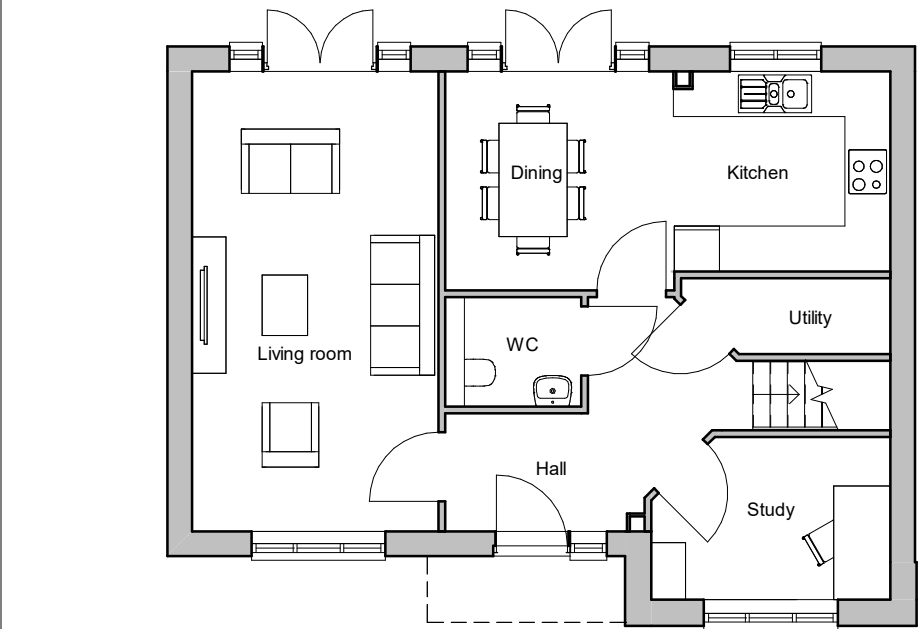

Ground Floor Plan

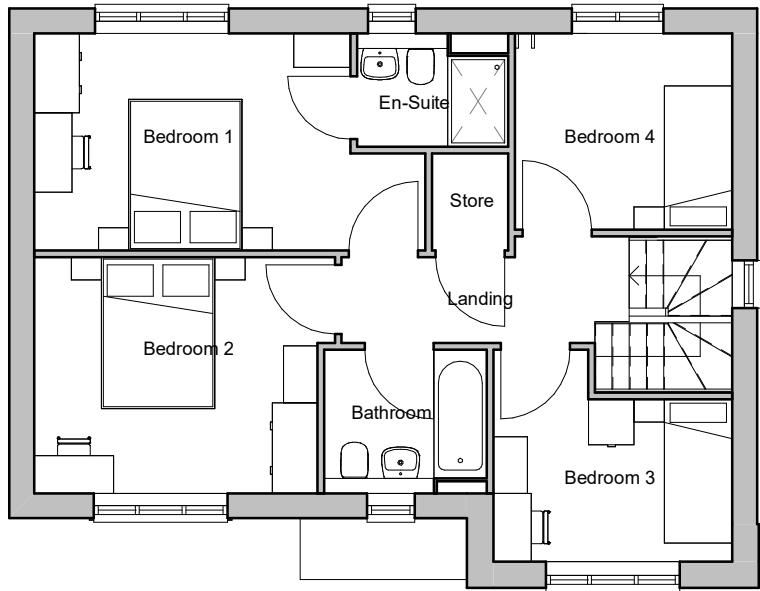


First Floor Plan

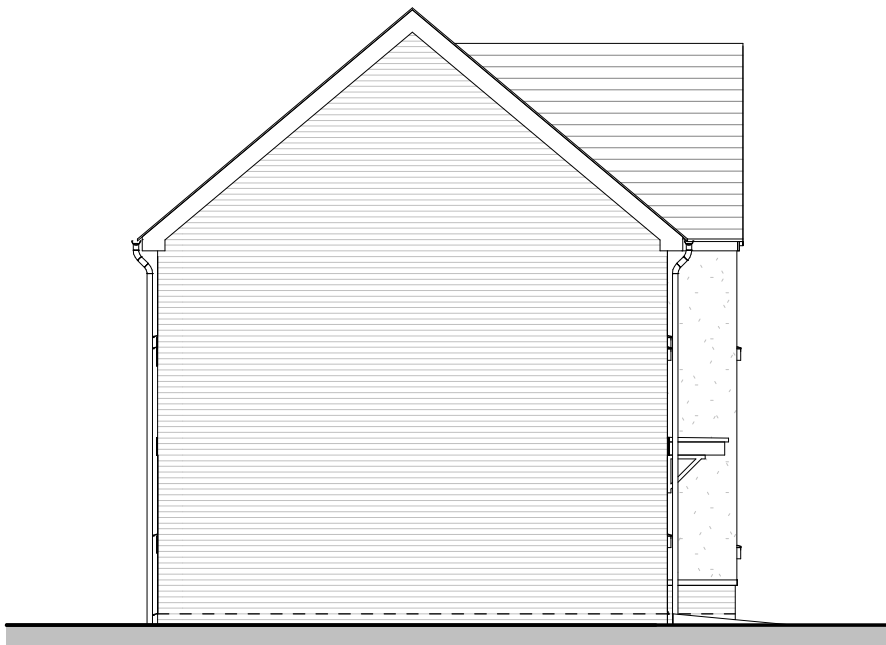

Side Left Elevation

House type	SR	Variation	T	Option	2
Bedrooms	4	Persons	6	PLOT No As Drawn - 180 Handed -	
Sq. ft finish	1271	Sq. m finish	118.08		
Sq. ft structural	1289	Sq. m structural	119.70		

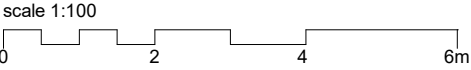

Romsey Portishead Camberley
T:01794 367703 T:01275 407000 T:01276 479050
F:01794 367276 F:01794 367276 F:01794 367276

Rev	Description
A	Planning Issue
B	Brick detail added, glazing bars removed from the side elevation window.

Date	Au	Ch
18.12.20	CH	
06.01.21	CH	CW

Project	Hook Lane, Pagham		
Drawing	House Type Sculptor Elevations and Plans -Town - Render		
Client	Hallam Land		
Job no.	HALL200505	Date	14.07.20
Dwg no.	HT.SR.T.02.pe	Rev.	B
Author	PAR	Checker	MWP
Status	PLANNING	Scale	1:100 @ A3
Client ref.		Office	Romsey