





Front Elevation

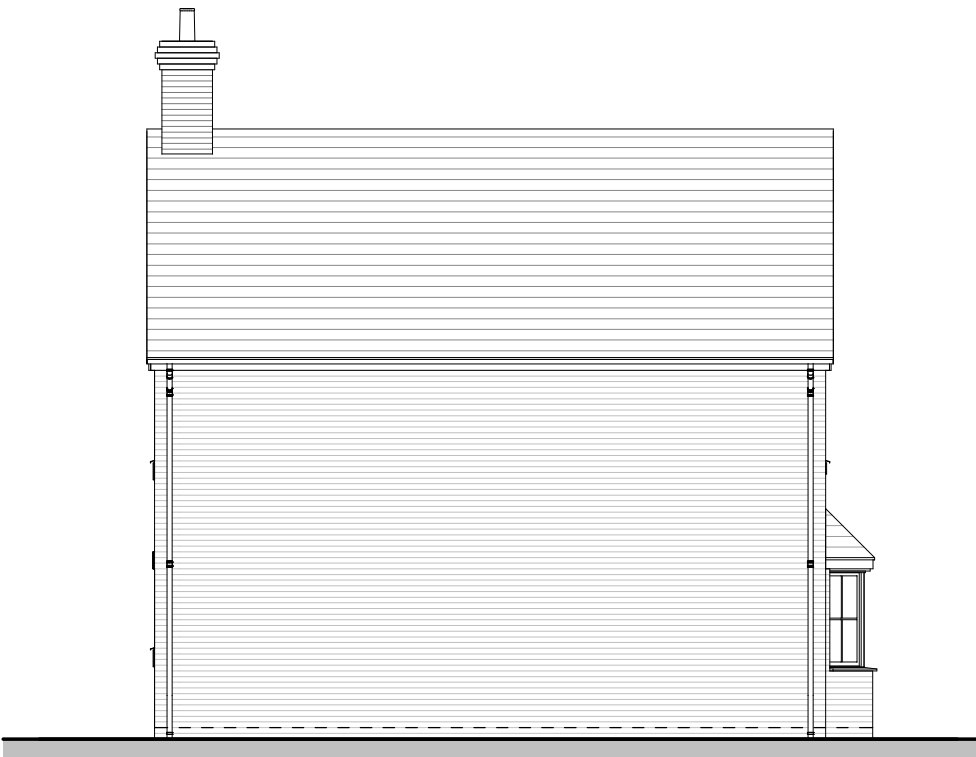


Side Right Elevation



Rear Elevation

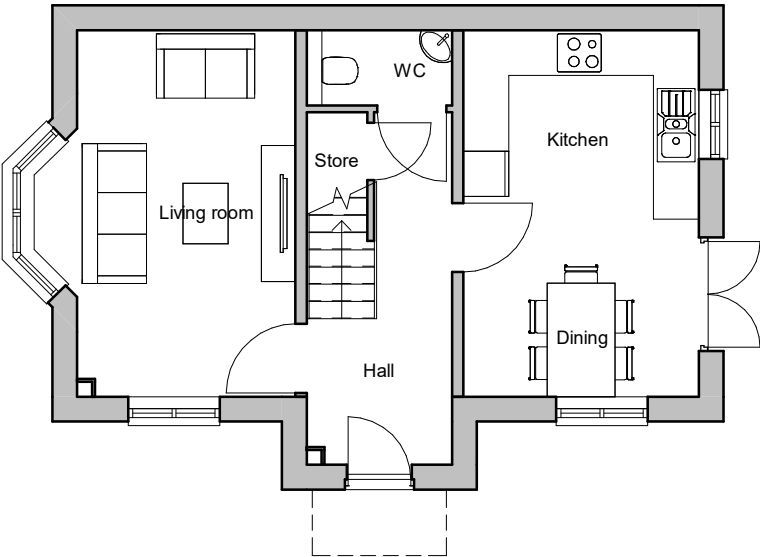

Ground Floor Plan

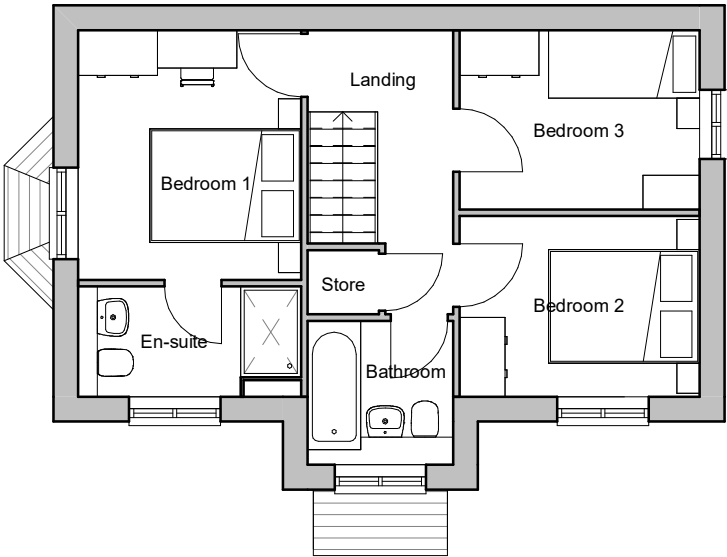

First Floor Plan



Side Left Elevation

House type	TH	Variation	C	Option	1
Bedrooms	3	Persons			6
Sq. ft finish	905	Sq. m finish		84.11	
Sq. ft structural	921	Sq. m structural		85.53	

PLOT No

As Drawn - 11, 53

Handed - 68

*Chimney to plot 68 only.

