





Front Elevation

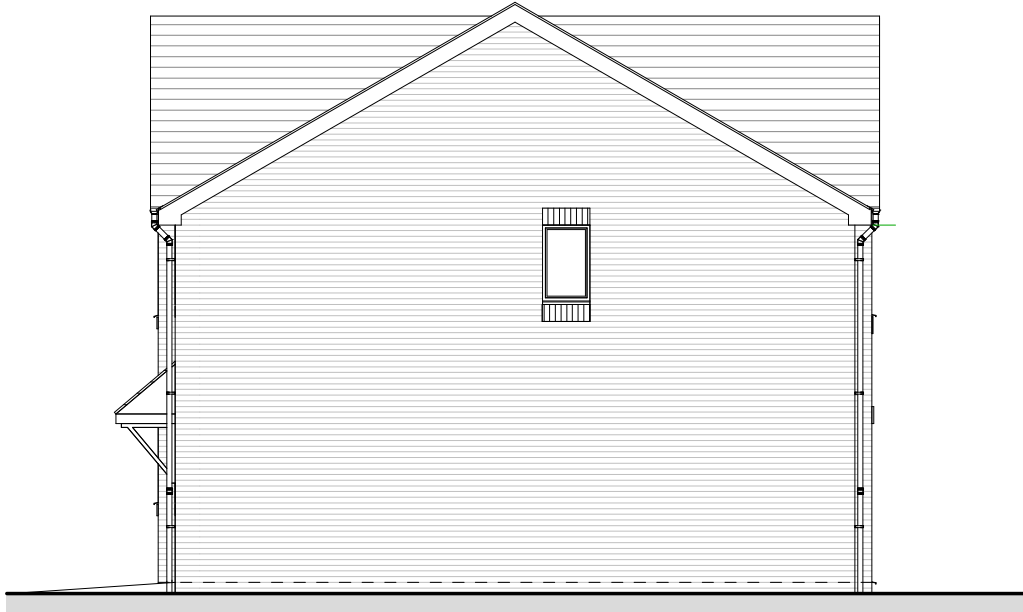


Side Right Elevation



Rear Elevation

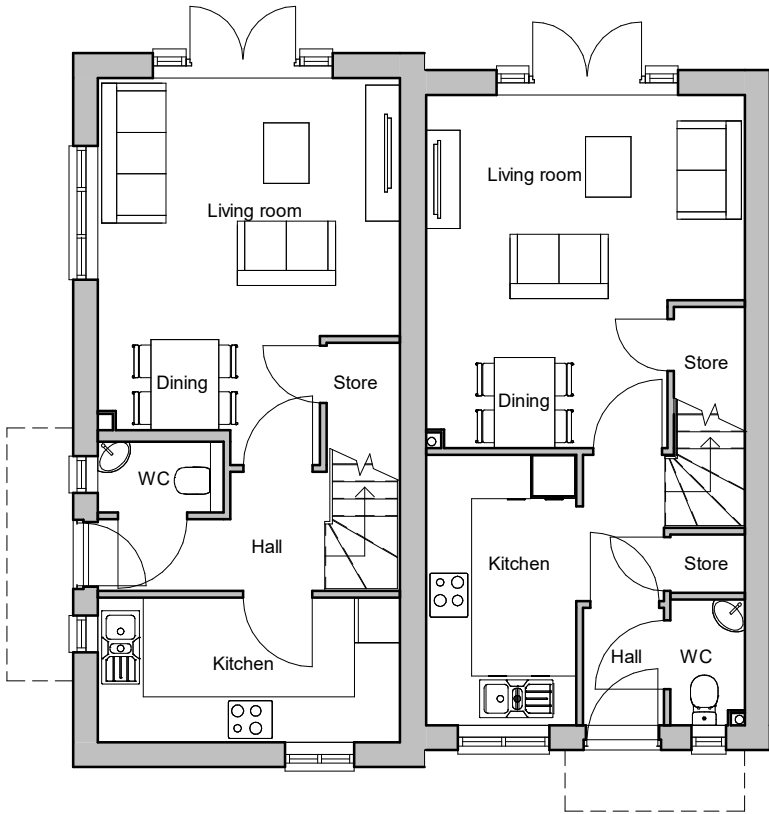

Ground Floor Plan

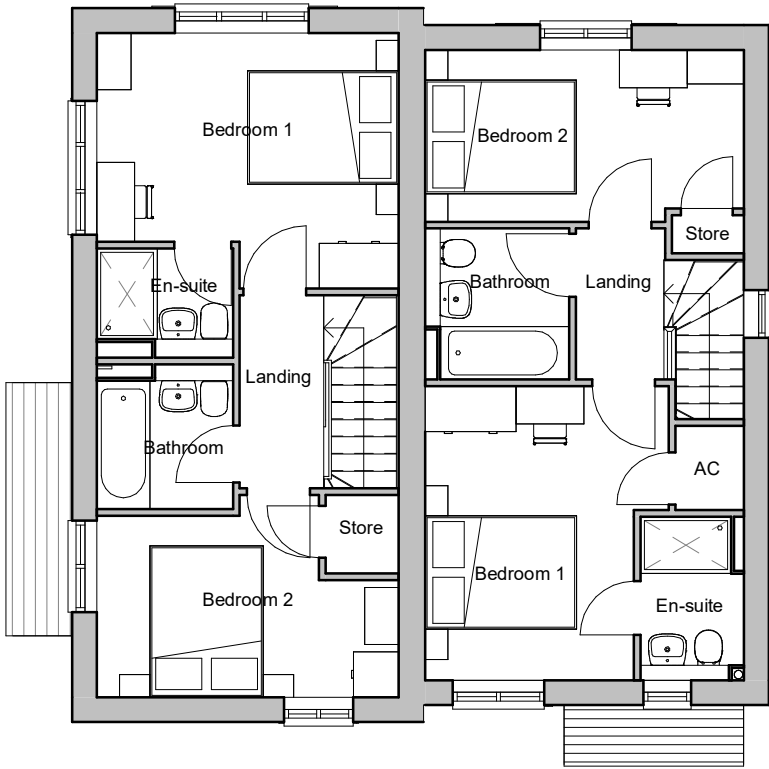


First Floor Plan



Side Left Elevation

House type	SL	Variation	C	Option	1	House type	CO	Variation	C	Option	1
Bedrooms	2	Persons			4	Bedrooms	2	Persons			4
Sq. ft finish	755	Sq. m finish			70.15	Sq. ft finish	757	Sq. m finish			70.31
Sq. ft structural	769	Sq. m structural			71.43	Sq. ft structural	770	Sq. m structural			71.57

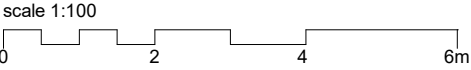

Romsey Portishead Camberley
T:01794 367703 T:01275 407000 T:01276 479050
F:01794 367276 F:01794 367276 F:01794 367276

Rev	Description
A	Planning Issue
B	Front doors updated, brick detail added to the elevation.

Date	Au	Ch
18.12.20	CH	
08.01.21	CH	CW

www.thrivearchitects.co.uk

This drawing is the copyright of Thrive Architects Ltd ©. All rights reserved. Ordnance Survey Data © Crown Copyright. All rights reserved. Licence No. 100007359. DO NOT scale from this drawing. Contractors, Sub-contractors and suppliers are to check all relevant dimensions and levels of the site and building before commencing any shop drawings or building work. Any discrepancies should be recorded and reported to the architect immediately. This drawing is to be read in conjunction with the Consultants' drawings.

Project	Hook Lane, Pagham		
Drawing	Plots 12-13 (HT. Slater, HT.Cooper) Floor Plans and Elevations - Country - Brick		
Client	Hallam Land		
Job no.	HALL200505	Date	17.07.20
Dwg no.	P.12-13.pe	Rev.	B
Author	PAR	Checker	MWP
Status	PLANNING	Scale	1:100 @ A3
Client ref.		Office	Romsey

