


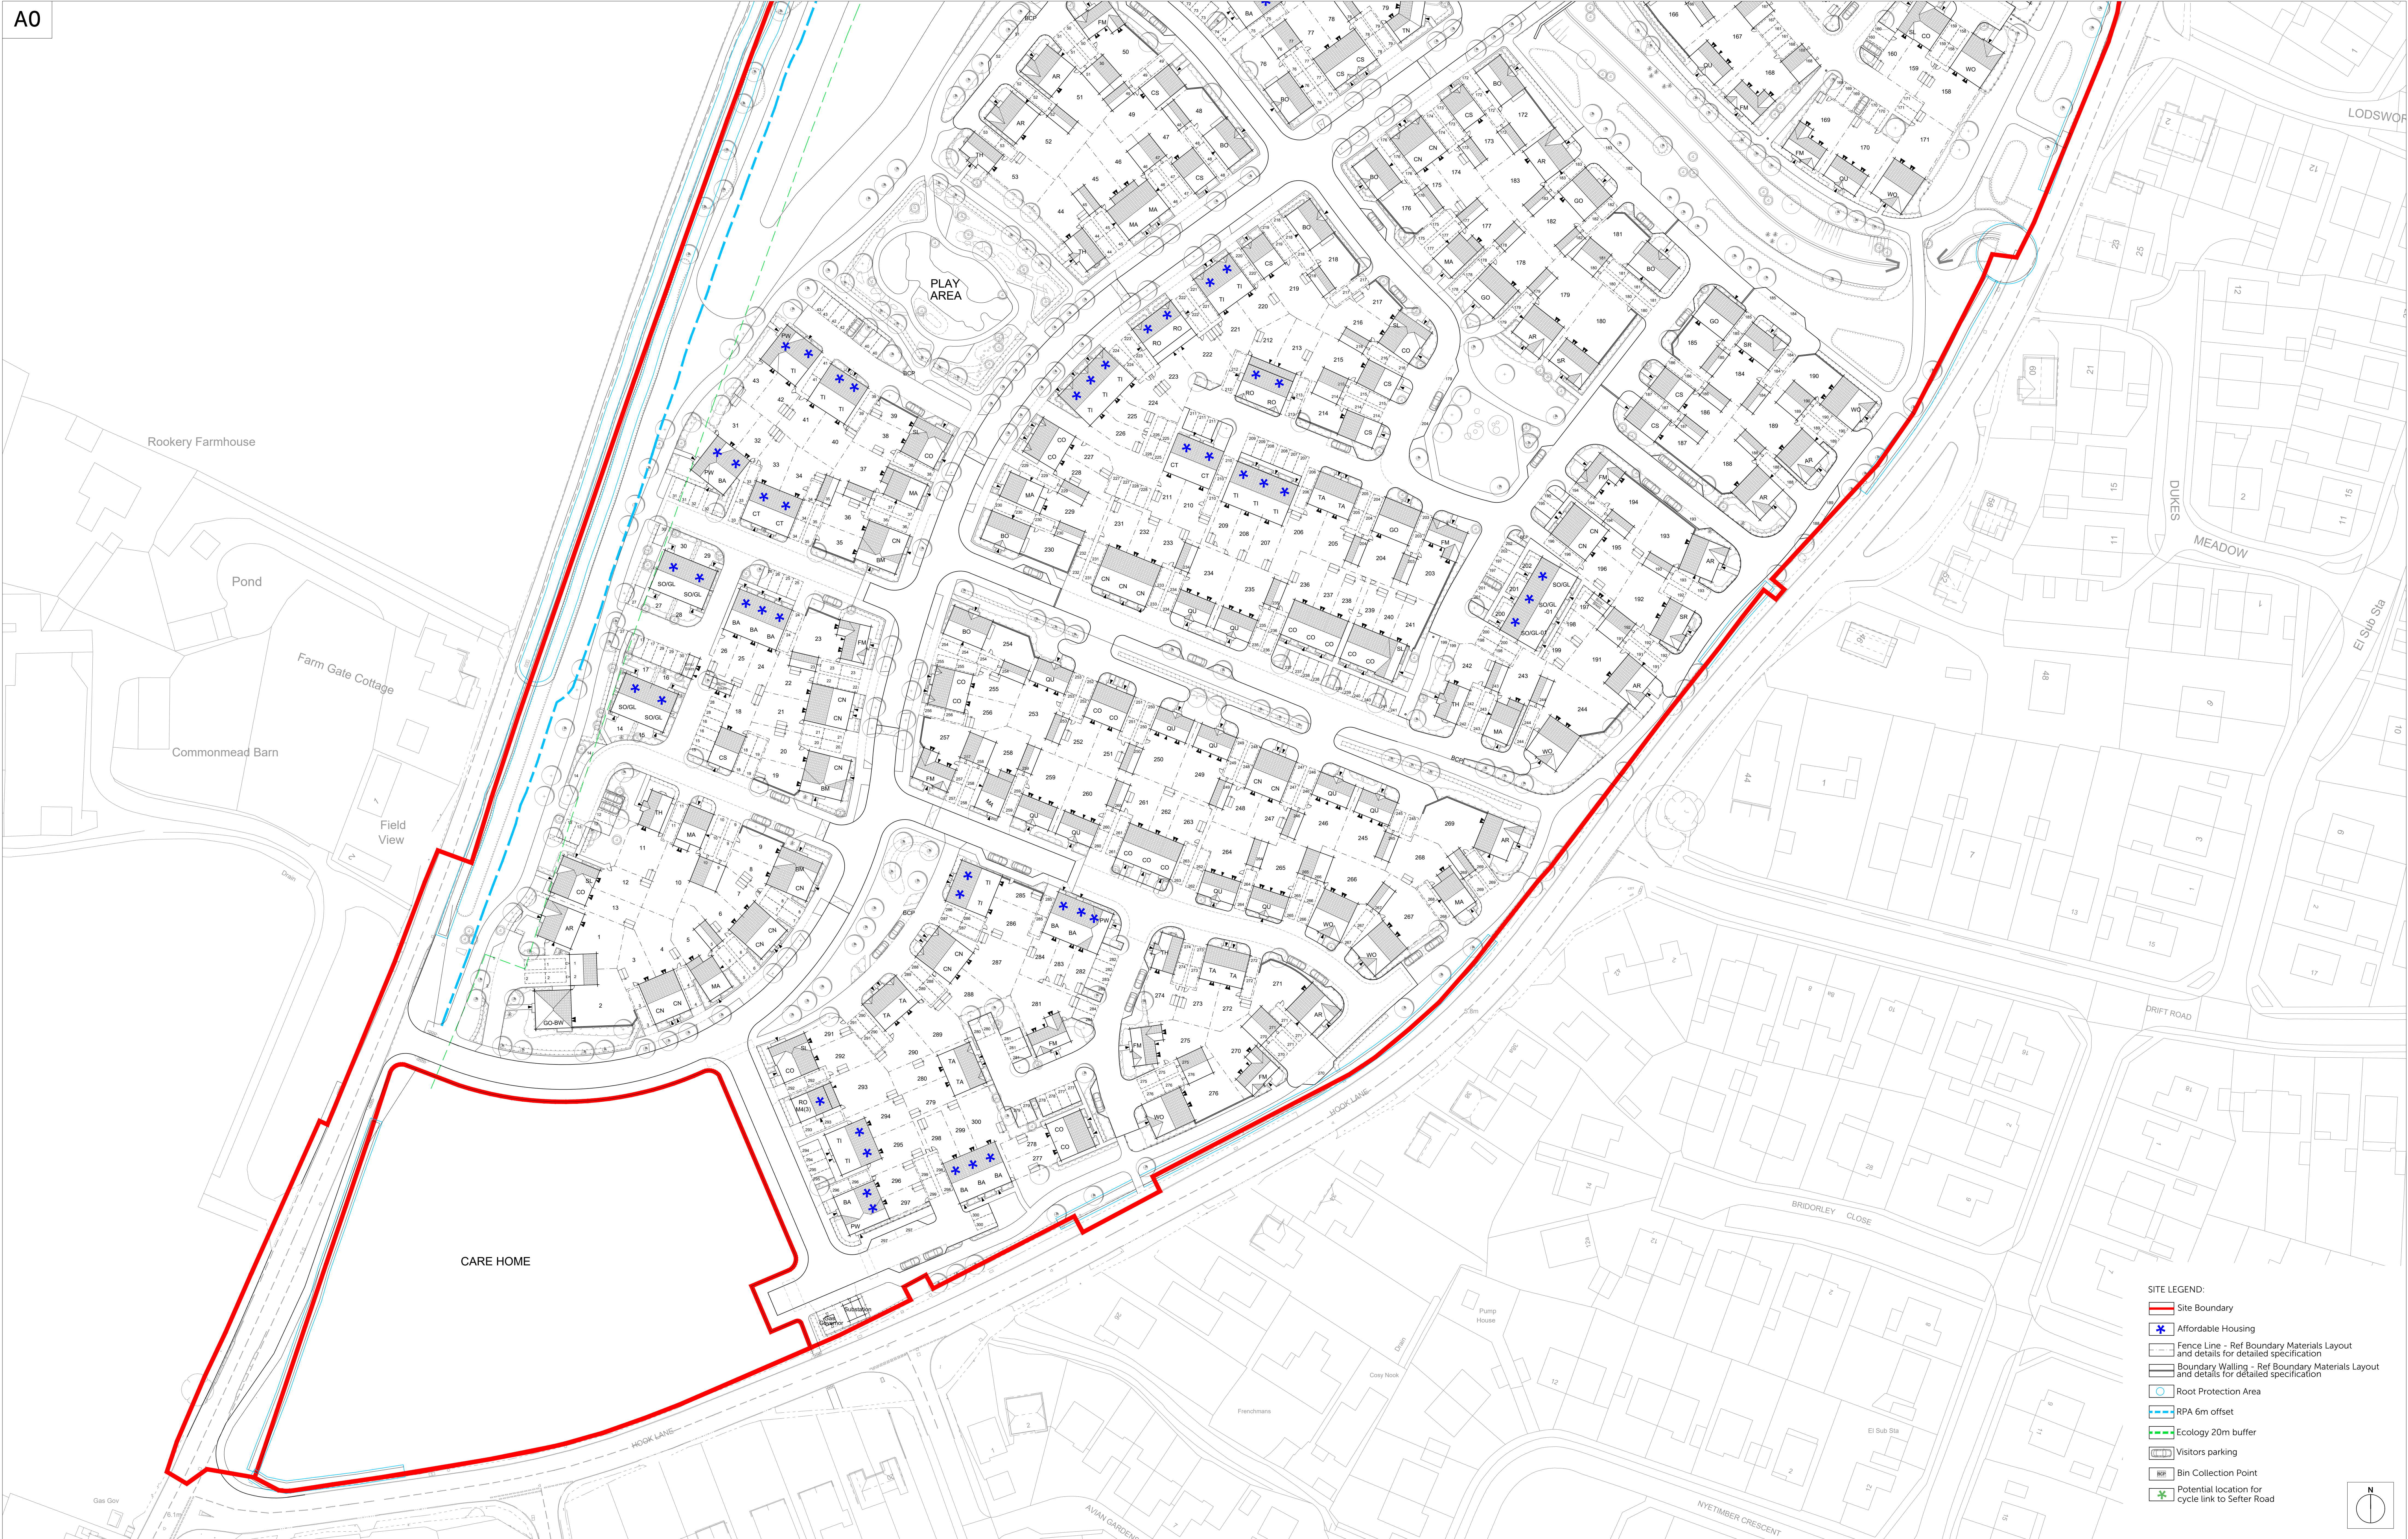

- SITE LEGEND:
- Site Boundary
 - Affordable Housing
 - Fence Line - Ref Boundary Materials Layout and details for detailed specification
 - Boundary Walling - Ref Boundary Materials Layout and details for detailed specification
 - Root Protection Area
 - RPA 6m offset
 - Ecology 20m buffer
 - Visitors parking
 - Bin Collection Point
 - Potential location for cycle link to Seftor Road

Rev	Description	Date	Au	Ch	Rev	Description	Date	Au	Ch
A	Issued for Planning	27.12.20	MWP	CAW					
B	Major amendments to dwellings positions, trees added.	20.04.21	AS	CAW					
C	Paving to plots 279-181, 212-213 gardens, plots 152, 164 & 165 mudged back. Bin store affords updated.	05/05/05	CAW	CAW					
D	Plots 14-30, 141-148 gardens revised.	11/05/05	AS	CAW					
E	Landscape proposals added in, minor amendments to paths, Plot 5 moved forward 1m.	14/05/21	AS	CAW					
F	Minor amendments to road junctions and bin collection points due to vehicle tracking received, SS and GG added	21/05/21	AS	CAW					

