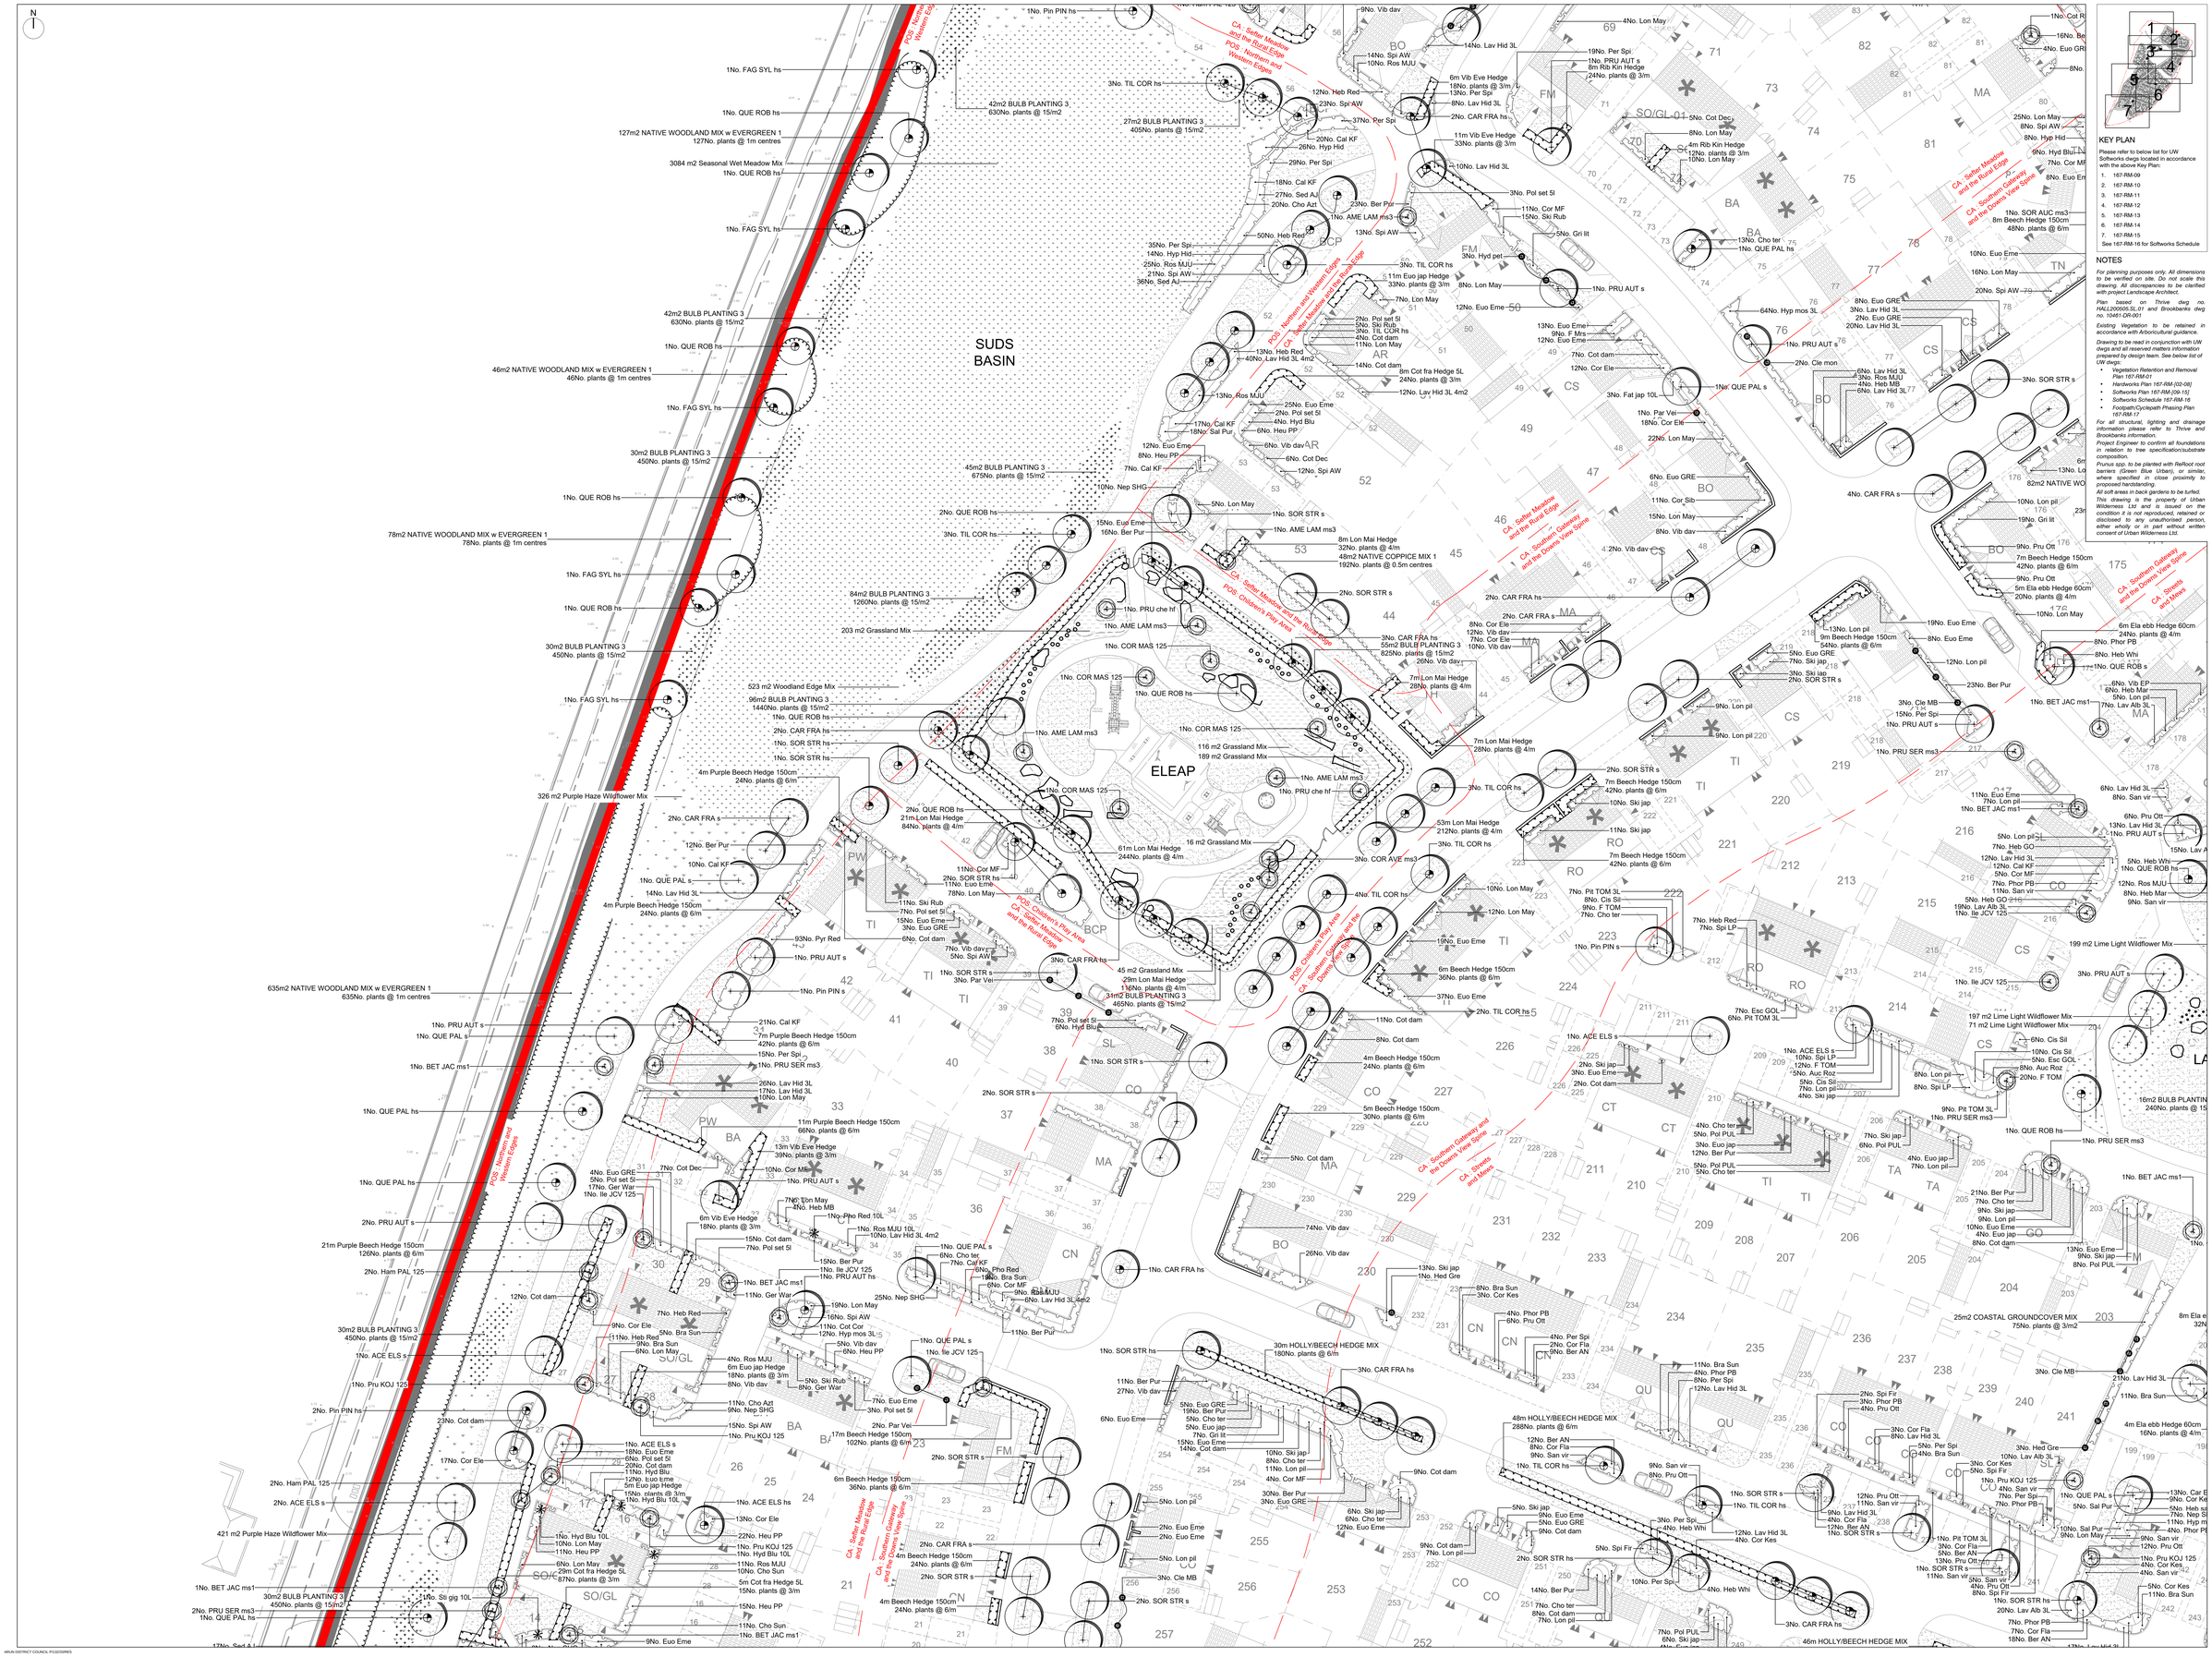
N
SUDS BASIN
ELEAP
POS - Northern and Western Edges
CA - Setter Meadow and the Rural Edge
CA - Southern Gateway and the Downs View Spine
CA - Streets and Mews
POS - Children's Play Area
POS - Northern and Western Edges
1No. FAG SYL hs
1No. QUE ROB hs
127m2 NATIVE WOODLAND MIX w EVERGREEN 1
127No. plants @ 1m centres
3084 m2 Seasonal Wet Meadow Mix
42m2 BULB PLANTING 3
630No. plants @ 15/m2
46m2 NATIVE WOODLAND MIX w EVERGREEN 1
46No. plants @ 1m centres
30m2 BULB PLANTING 3
450No. plants @ 15/m2
78m2 NATIVE WOODLAND MIX w EVERGREEN 1
78No. plants @ 1m centres
203 m2 Grassland Mix
523 m2 Woodland Edge Mix
96m2 BULB PLANTING 3
1440No. plants @ 15/m2
326 m2 Purple Haze Wildflower Mix
635m2 NATIVE WOODLAND MIX w EVERGREEN 1
635No. plants @ 1m centres
421 m2 Purple Haze Wildflower Mix
84m2 BULB PLANTING 3
1260No. plants @ 15/m2
45m2 BULB PLANTING 3
675No. plants @ 15/m2
27m2 BULB PLANTING 3
405No. plants @ 15/m2
1No. Pin PIN hs
3No. TIL COR hs
2No. QUE ROB hs
1No. QUE PAL hs
1No. PRU AUT s
1No. BET JAC ms1
1No. Ham PAL 125
2No. ACE ELS s
1No. Pru KOJ 125
2No. Pin PIN hs
1No. Ile JCV 125
1No. Ger War
1No. Ski jap
1No. Hed Gre
1No. Par Vei
1No. Ski pig 10L
2No. PRU SER ms3
1No. QUE PAL hs
17No. Sed AJ
9No. Euo Eme
1No. SOR STR hs
1No. AME LAM ms3
1No. COR MAS 125
1No. QUE ROB hs
1No. PRU che hf
1No. CAR FRA hs
1No. SOR STR s
1No. Lon pil
1No. Euo Eme
1No. Cle MB
2No. SOR STR s
2No. CAR FRA s
4m Purple Beech Hedge 150cm
24No. plants @ 6/m
4m Beech Hedge 150cm
24No. plants @ 6/m
6m Beech Hedge 150cm
36No. plants @ 6/m
17m Beech Hedge 150cm
102No. plants @ 6/m
2No. Par Vei
7No. Euo Eme
3No. Pol set 5l
9No. Euo Eme
2No. SOR STR s
2No. CAR FRA s
4m Beech Hedge 150cm
24No. plants @ 6/m
2No. SOR STR s
1No. Lon pil
2No. Euo Eme
2No. Euo Eme
5No. Lon pil
3No. Cle MB
2No. SOR STR s
1No. Ski jap
1No. Hed Gre
8No. Bra Sun
3No. Cor Kes
4No. Phor PB
6No. Pru Ott
4No. Per Spi
2No. Cor Fla
1No. Ber AN
11No. Bra Sun
4No. Phor PB
6No. Per Spi
12No. Lav Hid 3L
2No. Spi Fir
3No. Phor PB
4No. Pru Ott
3No. Cor Fla
8No. Lav Hid 3L
5No. Per Spi
3No. Bra Sun
3No. Cor Kes
5No. Spi Fir
1No. Pru KOJ 125
1No. QUE PAL s
9No. Lon May
1No. Sal Pur
9No. San vir
12No. Pru Ott
1No. Pru KOJ 125
4No. Cor Kes
4No. San vir
5No. Cor Kes
11No. Bra Sun
1No. Hed Gre
10No. Lav Alb 3L
1No. Phor PB
7No. Cor Fla
18No. Ber AN
17No. Lav Hid 3L
4m Ela ebb Hedge 60cm
16No. plants @ 4/m
25m2 COASTAL GROUNDCOVER MIX
75No. plants @ 3/m2
8m Ela e
32No
1No. BET JAC ms1
21No. Lav Hid 3L
11No. Bra Sun
3No. Cle MB
1No. SOR STR hs
11No. Ber Pur
27No. Vib dav
6No. Euo Eme
30m HOLLY/BEECH HEDGE MIX
180No. plants @ 6/m
3No. CAR FRA hs
48m HOLLY/BEECH HEDGE MIX
288No. plants @ 6/m
12No. Ber AN
8No. Cor Fla
9No. San vir
1No. TIL COR hs
9No. Cot dam
1No. SOR STR s
1No. TIL COR hs
9No. San vir
8No. Pru Ott
3No. Per Spi
4No. Heb Whi
12No. Lav Hid 3L
4No. Cor Kes
1No. Pit TOM 3L
3No. Cor Fla
5No. Ber AN
13No. Pru Ott
1No. SOR STR s
11No. San vir
46m HOLLY/BEECH HEDGE MIX
1No. CAR FRA hs
7No. Pol PUL
6No. Ski jap
4No. Euo jap
1No. Ski jap
6No. Euo Eme
1No. Cot dam
7No. Lon pil
2No. SOR STR hs
14No. Ber Pur
7No. Cho ter
8No. Cot dam
7No. Lon pil
10No. Ski jap
8No. Cho ter
11No. Lon pil
4No. Cor MF
30No. Ber Pur
3No. Euo GRE
6No. Ski jap
6No. Cho ter
12No. Euo Eme
9No. Cot dam
7No. Lon pil
3No. Per Spi
4No. Heb Whi
12No. Lav Hid 3L
4No. Cor Kes
5No. Spi Fir
10No. Per Spi
4No. Heb Whi
1No. Pit TOM 3L
3No. Cor Fla
5No. Ber AN
13No. Pru Ott
1No. SOR STR s
11No. San vir
9No. Lav Hid 3L
4No. Cor Fla
12No. Ber AN
1No. SOR STR s
12No. Pru Ott
11No. San vir
7No. Per Spi
7No. Phor PB
1No. Pru KOJ 125
4No. Cor Kes
4No. San vir
1No. QUE PAL s
9No. Lon May
1No. Phor PB
1No. Heb sp
11No. Hyp m
5No. Euo Eme
1No. Ski jap
6No. Euo Eme
1No. Par Vei
1No. Ski pig 10L
2No. PRU SER ms3
1No. QUE PAL hs
17No. Sed AJ
9No. Euo Eme
1No. BET JAC ms1
1No. Cho Sun
10No. Cho Sun
5m Cot fra Hedge 5L
15No. plants @ 3/m
15No. Heu PP
11No. Cho Sun
1No. BET JAC ms1
1No. Ger War
1No. Ile JCV 125
1No. PRU AUT hs
1No. QUE PAL s
6No. Cho ter
7No. Cal KF
6No. Pho Red
6No. Bra Sun
6No. Cor MF
9No. Rob MJU
6No. Lav Hid 3L 4m2
11No. Ber Pur
1No. CAR FRA hs
26No. Vib dav
74No. Vib dav
5No. Cot dam
1No. Ile JCV 125
1No. QUE PAL s
11No. Euo Eme
7No. Lon pil
1No. BET JAC ms1
1No. Euo Eme
1No. Ski jap
8No. Pol PUL
13No. Euo Eme
9No. Ski jap
