Original Drawing Size A1

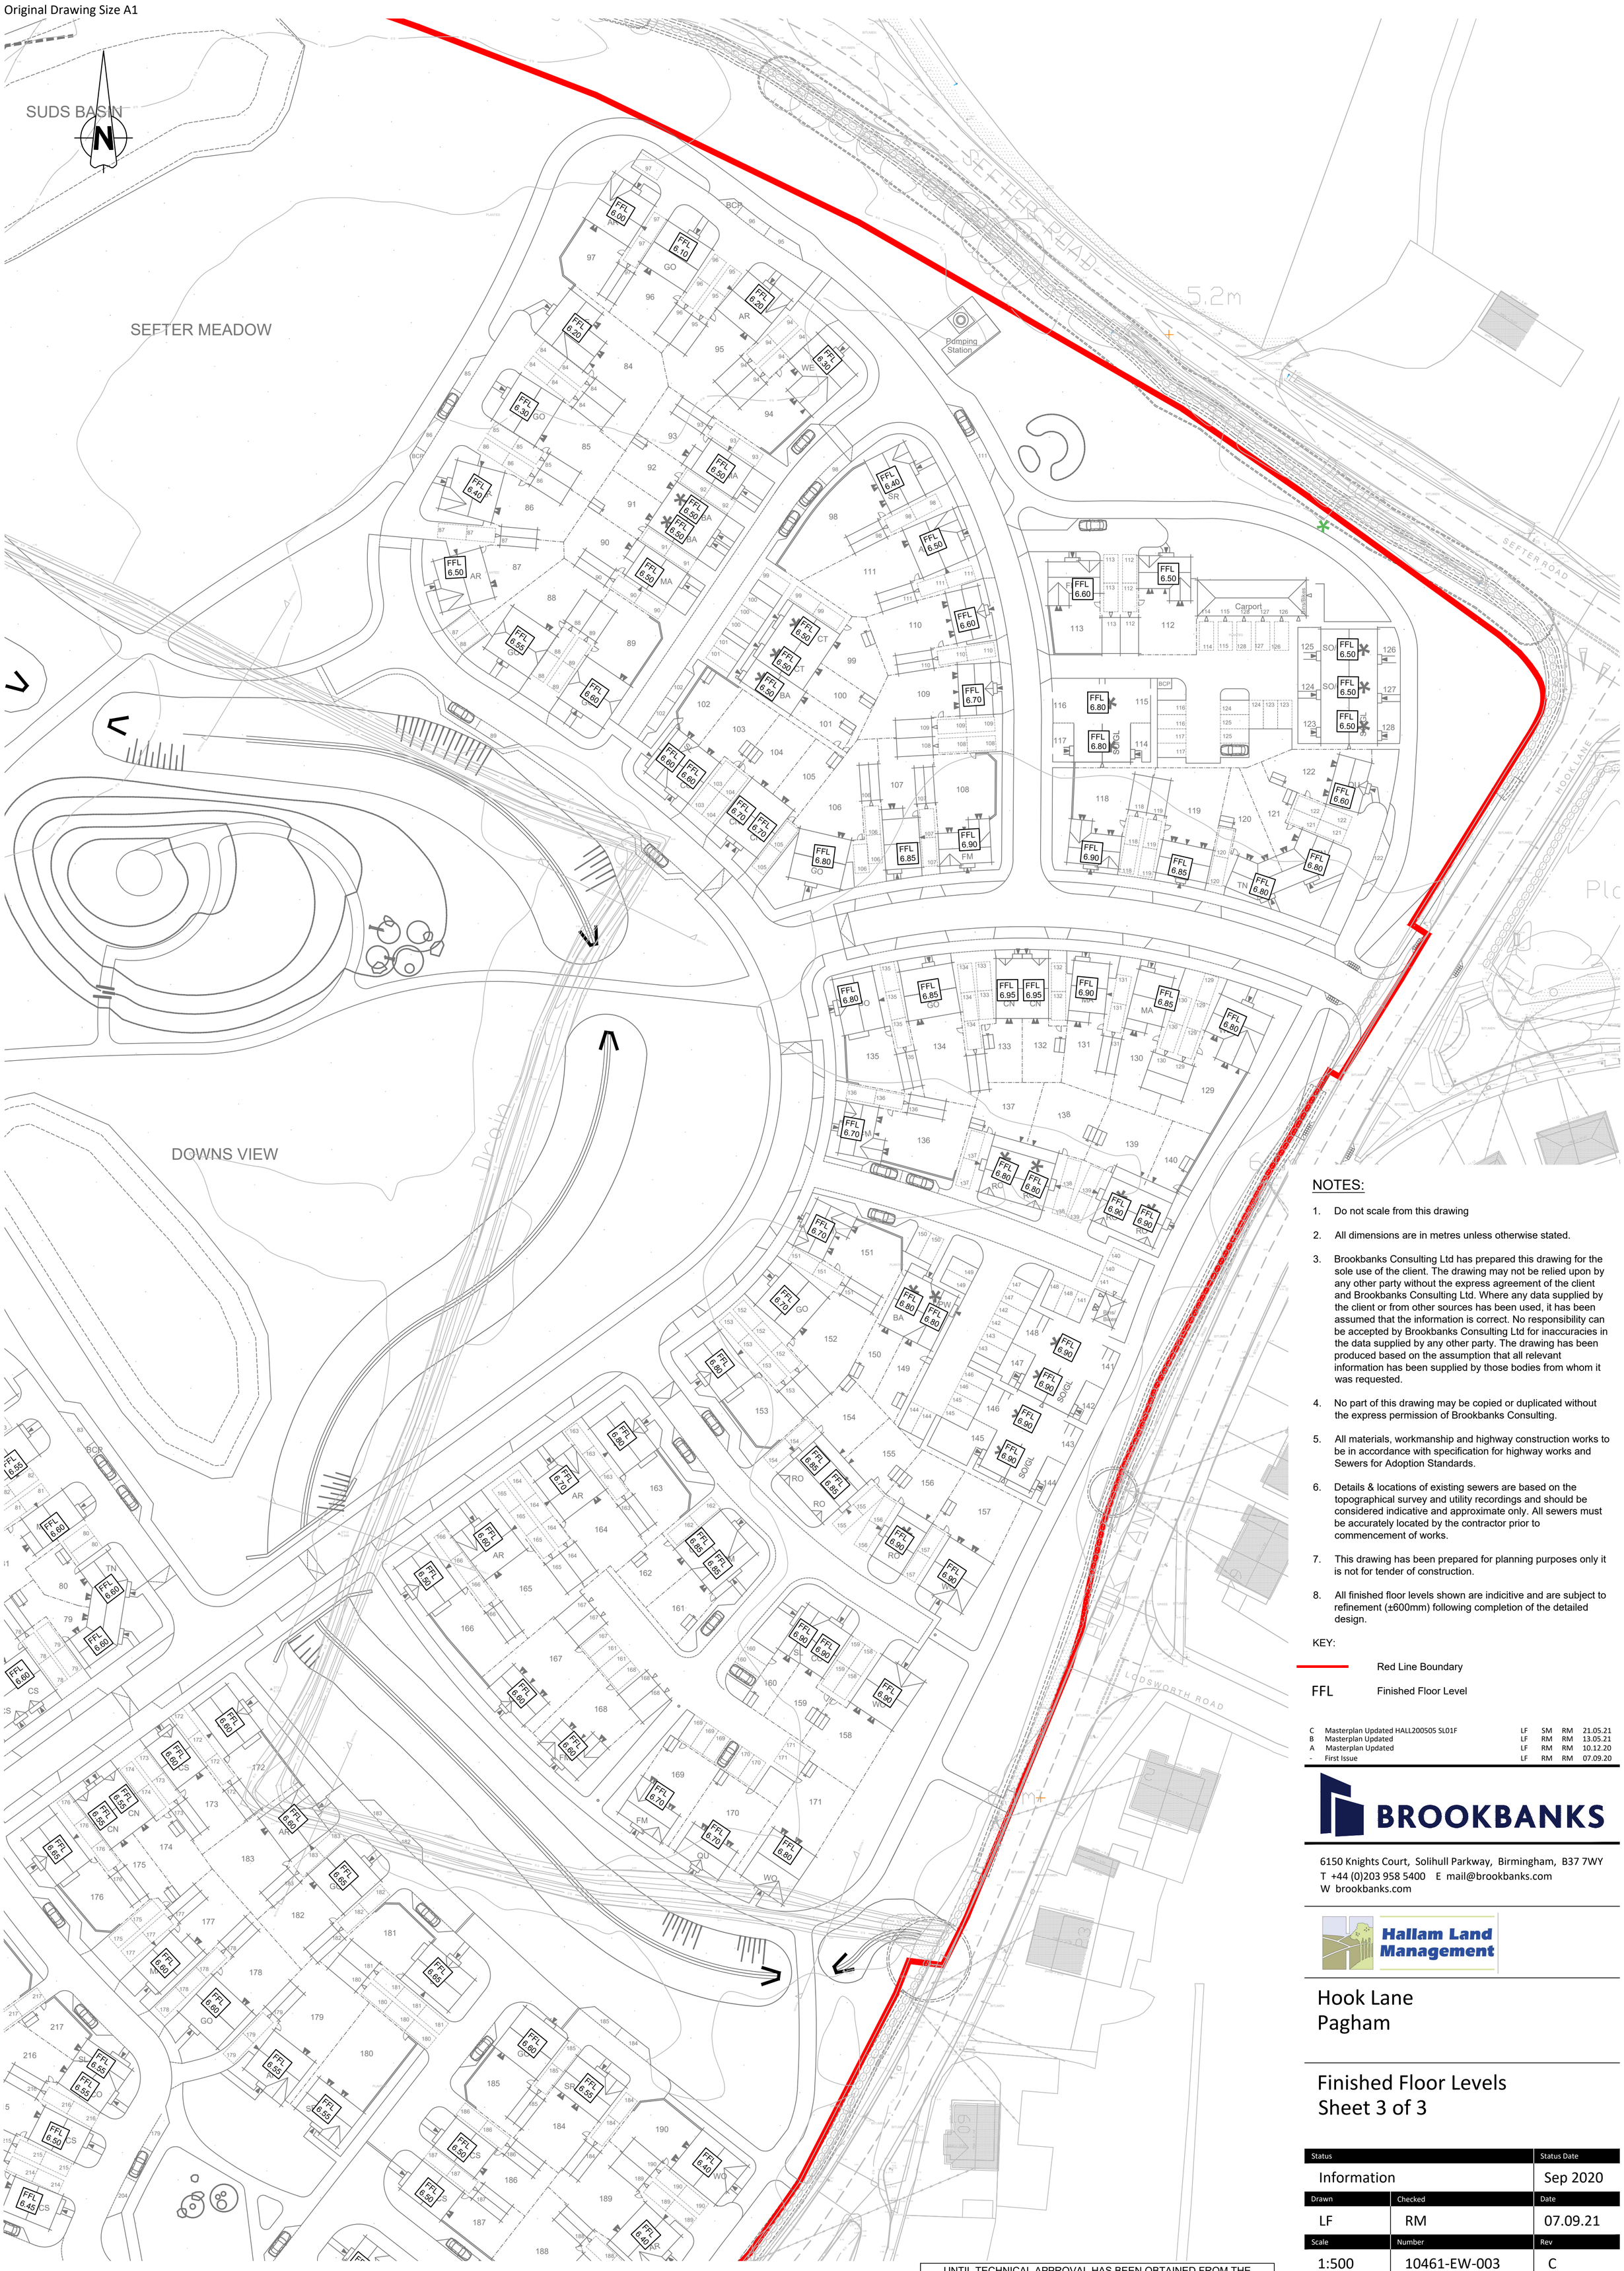

NOTES:

1. Do not scale from this drawing
2. All dimensions are in metres unless otherwise stated.
3. Brookbanks Consulting Ltd has prepared this drawing for the sole use of the client. The drawing may not be relied upon by any other party without the express agreement of the client and Brookbanks Consulting Ltd. Where any data supplied by the client or from other sources has been used, it has been assumed that the information is correct. No responsibility can be accepted by Brookbanks Consulting Ltd for inaccuracies in the data supplied by any other party. The drawing has been produced based on the assumption that all relevant information has been supplied by those bodies from whom it was requested.
4. No part of this drawing may be copied or duplicated without the express permission of Brookbanks Consulting.
5. All materials, workmanship and highway construction works to be in accordance with specification for highway works and Sewers for Adoption Standards.
6. Details & locations of existing sewers are based on the topographical survey and utility recordings and should be considered indicative and approximate only. All sewers must be accurately located by the contractor prior to commencement of works.
7. This drawing has been prepared for planning purposes only it is not for tender of construction.
8. All finished floor levels shown are indicitive and are subject to refinement (±600mm) following completion of the detailed design.

KEY:

Red Line Boundary

FFL Finished Floor Level

C	Masterplan Updated HALL200505 SL01F	LF	SM	RM	21.05.21
B	Masterplan Updated	LF	RM	RM	13.05.21
A	Masterplan Updated	LF	RM	RM	10.12.20
-	First Issue	LF	RM	RM	07.09.20

BROOKBANKS

6150 Knights Court, Solihull Parkway, Birmingham, B37 7WY
T +44 (0)203 958 5400 E mail@brookbanks.com
W brookbanks.com

Hallam Land Management

Hook Lane
Pagham

Finished Floor Levels
Sheet 3 of 3

Status		Status Date
Information		Sep 2020
Drawn	Checked	Date
LF	RM	07.09.21
Scale	Number	Rev
1:500	10461-EW-003	C

0 10 20 30 40 50
METRES

UNTIL TECHNICAL APPROVAL HAS BEEN OBTAINED FROM THE RELEVANT LOCAL AUTHORITIES, IT SHOULD BE UNDERSTOOD THAT ALL DRAWINGS ARE ISSUED AS PRELIMINARY AND NOT FOR CONSTRUCTION. SHOULD THE CONTRACTOR COMMENCE SITE WORK PRIOR TO APPROVAL BEING GIVEN, IT IS ENTIRELY AT HIS OWN RISK.

© Brookbanks Consulting Limited 2020

P:\10461\CAD\BCL\Working Drawings\10461-EW-001C,002C,003C - Finished Floor Levels.dwg