


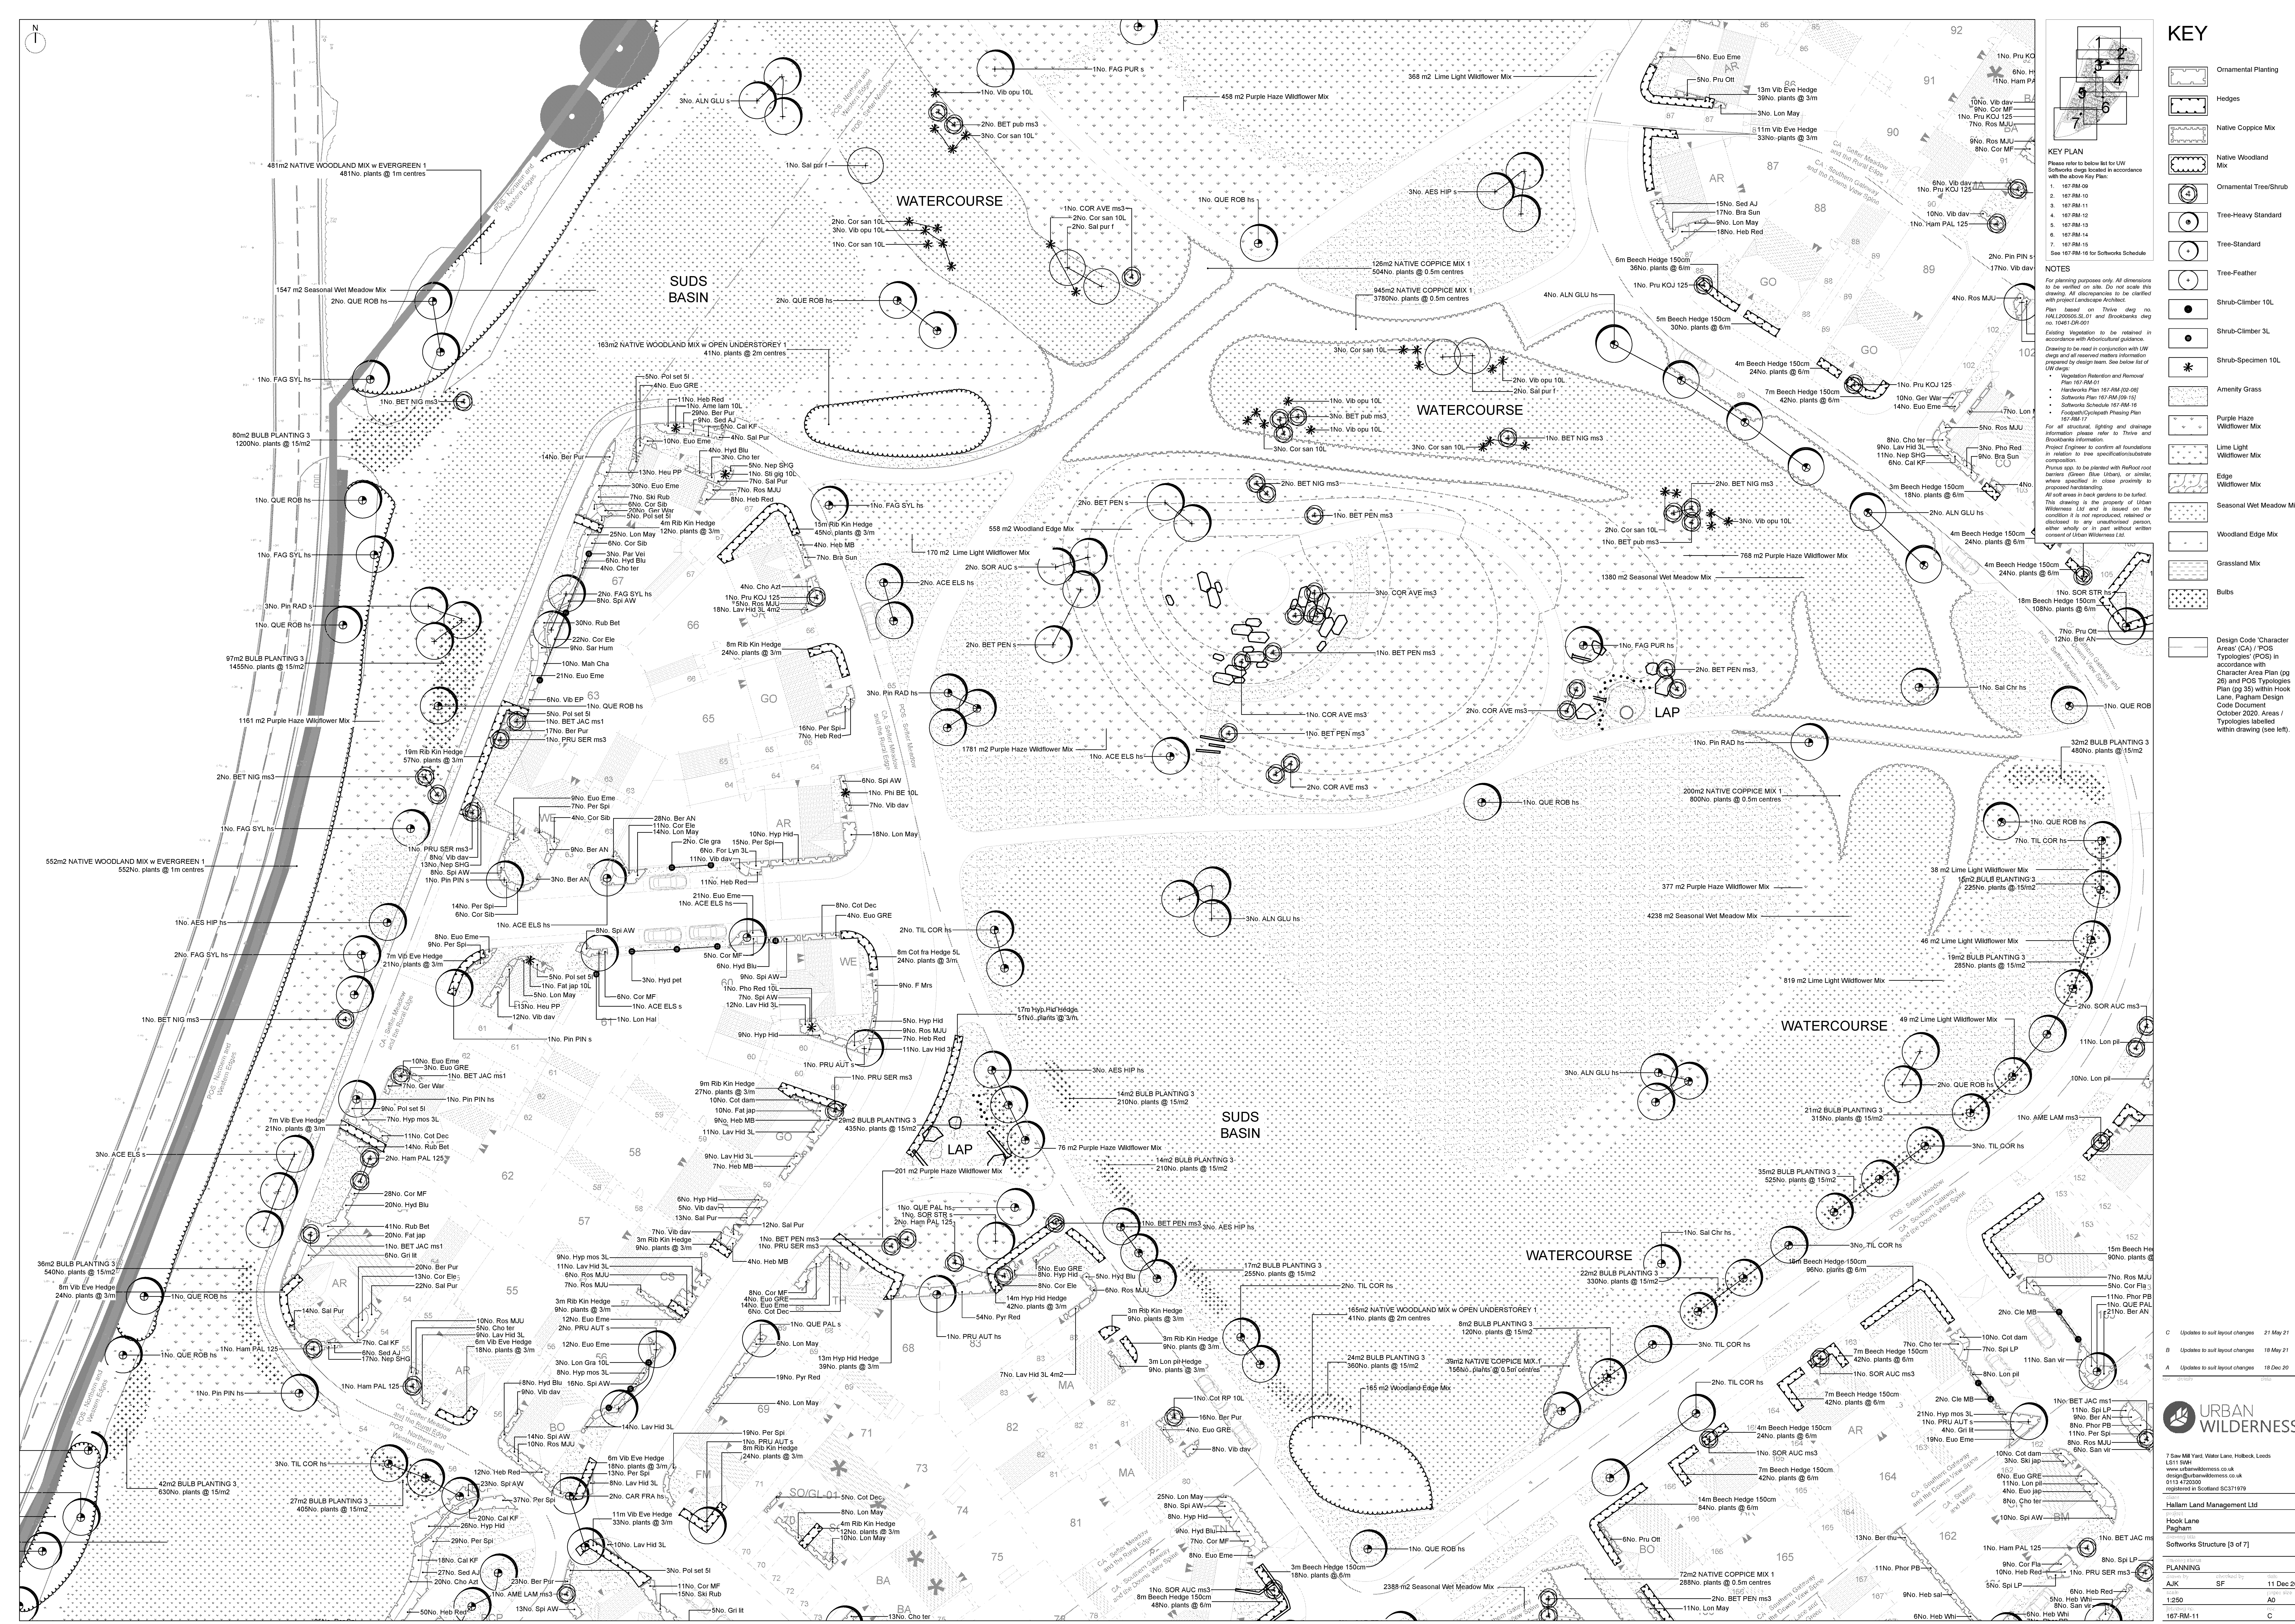

KEY

Ornamental Planting

Hedges

Native Coppice Mix

Native Woodland Mix

Ornamental Tree/Shrub

Tree-Heavy Standard

Tree-Standard

Tree-Feather

Shrub-Climber 10L

Shrub-Climber 3L

Shrub-Specimen 10L

Amenity Grass

Purple Haze Wildflower Mix

Lime Light Wildflower Mix

Edge Wildflower Mix

Seasonal Wet Meadow Mix

Woodland Edge Mix

Grassland Mix

Bulbs

Design Code 'Character Areas' (CA) / POS Typologies (POS) in accordance with Character Area Plan (pg 28) and POS Typologies Plan (pg 35) within Hook Lane, Pagham Design Code Document October 2020. Areas / Typologies labelled within drawing (see left).

KEY PLAN

Phase refer to below list for LW. Symbols sized to match in accordance with the above Key Plan.

1. 167-RM-09

2. 167-RM-10

3. 167-RM-11

4. 167-RM-12

5. 167-RM-13

6. 167-RM-14

7. 167-RM-15

See 167-RM-16 for Softworks Schedule

NOTES

For planning purposes only. All dimensions to be verified on site. Do not scale this drawing. All discrepancies to be clarified with project Landscapes Architect.

Plan based on: Thru dig no. HAI 200005, St. 01 and Broadbalks dig no. 1041-04-001

Existing Vegetation to be retained in accordance with Horticultural guidance. Drawing to be read in conjunction with LW dig and all reserved matters information prepared by design team. See below list of LW dig.

Vegetation Retention and Removal Plan 167-RM-01

Hardworks Plan 167-RM-02 (08)

Softworks Plan 167-RM-03 (09)

Softworks Schedule 167-RM-16

Floodgate/Cyclopact Planning Plan 167-RM-17

For all structural, lighting and drainage information, please refer to Thru dig and Broadbalks information.

Project Engineer to confirm all foundations in relation to tree specifications/substrate composition.

Pinus spp. to be planted with Rootroot root barriers (Green Blue Liners), or similar, where specified in close proximity to proposed hardstanding.

All soil areas in back gardens to be built.

This drawing is the property of Urban Wilderness Ltd and is issued on the condition it is not reproduced, retained or destroyed in any unauthorised person, whether wholly or in part without written consent of Urban Wilderness Ltd.

Urban Wilderness

7 Shaw Mill Yard, Water Lane, Hook, Sussex BN11 9MM

www.urbanwilderness.co.uk

design@urbanwilderness.co.uk

0113 4720300

registered in Scotland SC371979

Hook Lane Pagham

Softworks Structure 13 of 71

PLANNING

AJK

SB

11 Dec 20

1:250

AO

167-RM-11

APR 2020 URBAN WILDERNESS LTD 0113 4720300