


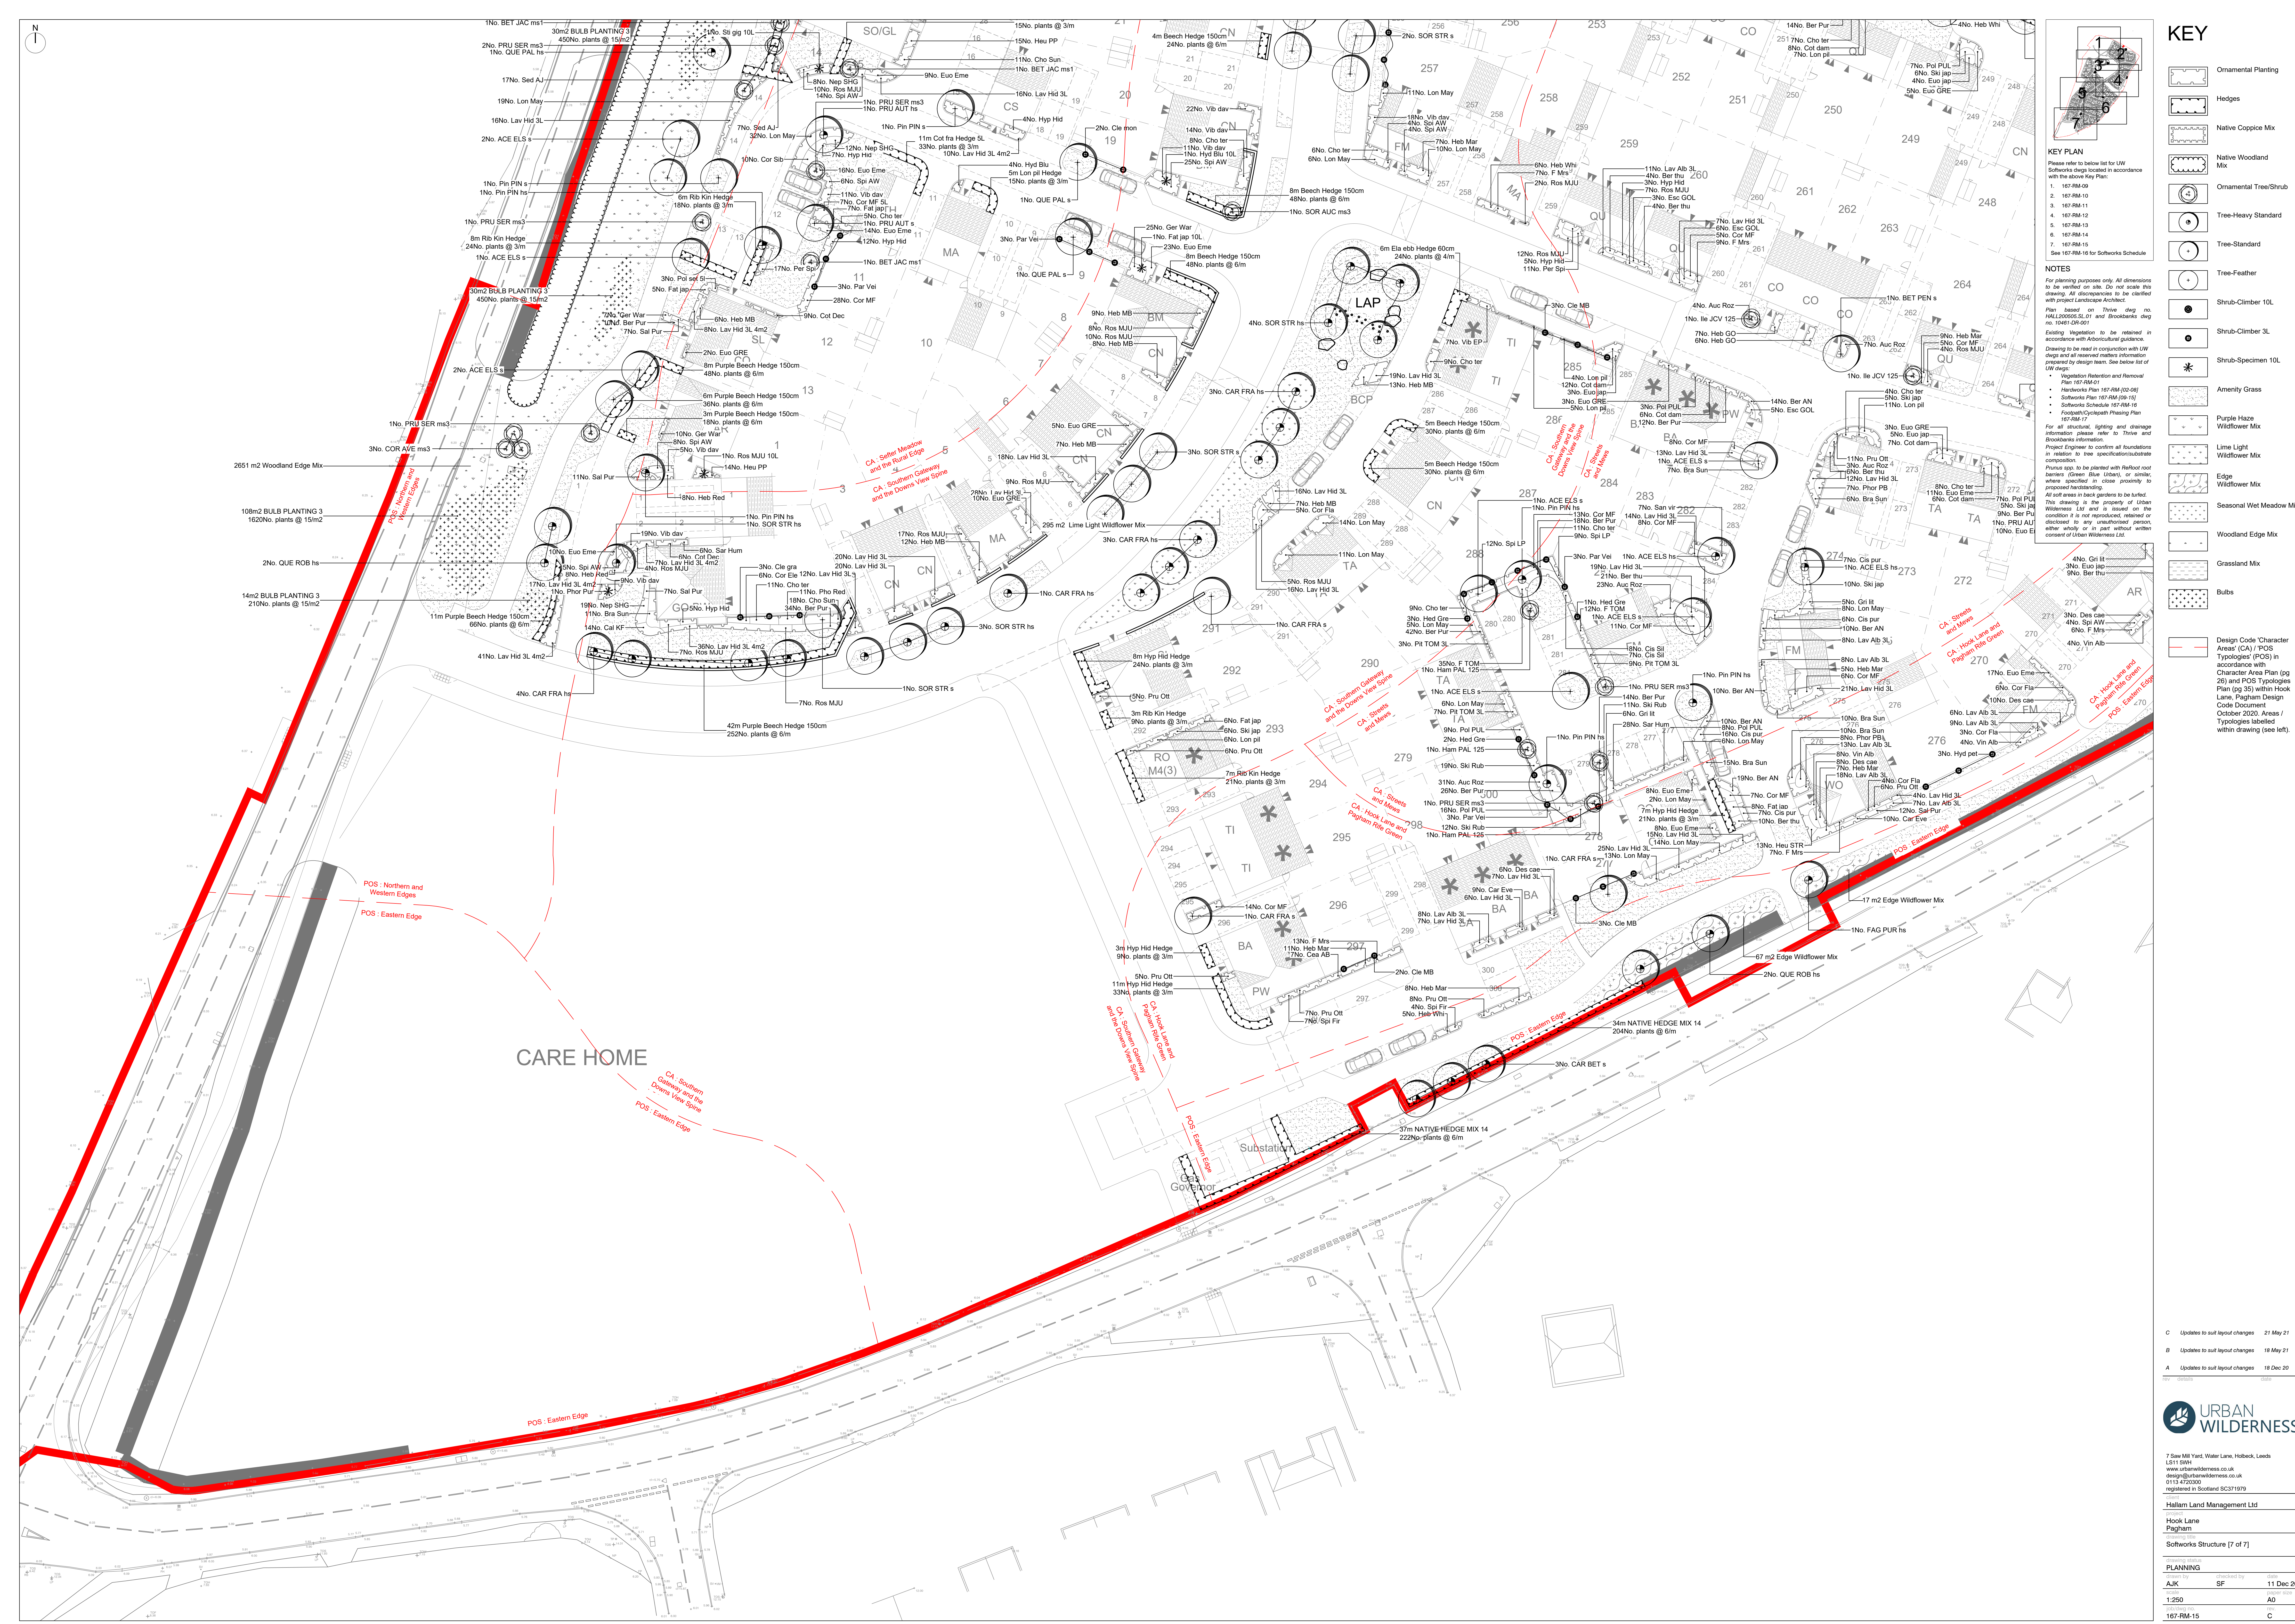

KEY

1

2

3

4

5

6

7

1

2

3

4

5

6

7

KEY PLAN

Please refer to below list for UW Softworks design located in accordance with the above Key Plan:
1. 167-RM-09
2. 167-RM-10
3. 167-RM-11
4. 167-RM-12
5. 167-RM-13
6. 167-RM-14
7. 167-RM-15
See 167-RM-16 for Softworks Schedule

NOTES

For planning purposes only. All dimensions to be verified on site. Do not scale this drawing. All discrepancies to be clarified with project Landscape Architect.
Plan based on: These design no. HALL200005.01 and Brooklands design no. 10451-01-01
Existing Vegetation to be retained in accordance with Horticultural guidance.
Proposed Engineer to confirm all foundations in relation to tree specifications/substrate composition.
Prunus spp. to be planted with Redfoot root barriers (Green Blue Urban), or similar, where specified in close proximity to proposed hardstanding.
This drawing is the property of Urban Wilderness Ltd and is issued on the condition it is not reproduced, retained or disclosed to any unauthorised person, either wholly or in part without written consent of Urban Wilderness Ltd.

For all structural, lighting and drainage information please refer to: Thorne and Brooklands information.
Project Engineer to confirm all foundations in relation to tree specifications/substrate composition.
Prunus spp. to be planted with Redfoot root barriers (Green Blue Urban), or similar, where specified in close proximity to proposed hardstanding.
This drawing is the property of Urban Wilderness Ltd and is issued on the condition it is not reproduced, retained or disclosed to any unauthorised person, either wholly or in part without written consent of Urban Wilderness Ltd.

Design Code 'Character Areas' (CA) / POS Typologies (POS) in accordance with Character Area Plan (pg 20) and POS Typologies Plan (pg 35) within Hook Lane, Pagham Design Code Document, October 2020. Areas / Typologies labelled within drawing (see left).

Updates to suit layout changes

21 May 21

Updates to suit layout changes

18 May 21

Updates to suit layout changes

18 Dec 20

URBAN WILDERNESS

7 Saw Mill Yard, Water Lane, Hook, Leds
L211 5NM
www.urbanwilderness.co.uk
design@urbanwilderness.co.uk
0115 4720200
registered in Scotland SC371979

Hallam Land Management Ltd

Hook Lane
Pagham

Softworks Structure [7 of 7]

PLANNING

AUK

SF

11 Dec 20

1:250

A0

167-RM-15