

AFFORDABLE RENTED							
House Type		No of Bedrooms	NDSS compliance	M4(2) compliance	Sq ft.	No	Total Sq ft.
SO	Souter	1	✓	✓	541	15	8115
GL-01	Glover	1	✓	✓	687	2	1374
GL	Glover	2	✓	✓	687	13	8931
BA	Baker	2	✓	✓	876	6	5256
RO	Romsey	2	✓	-	1177	12	14124
PW	Ploughwright	3	✓	✓	1026	4	4104
TI	Tilman	3	✓	✓	1026	10	10260
CT	Cartographer	4	✓	✓	1109	6	6654
TOTALS						68	58818


Total Affordable Housing plot areas (sqft)						58818
Total Net developable area (acres)						3.463
Total Coverage sqft/acre						16985

AFFORDABLE SHARED OWNERSHIP							
House Type		No of Bedrooms	NDSS compliance	M4(2) compliance	Sq ft.	No	Total Sq ft.
SO	Souter	1	✓	✓	541	3	1623
GL-01	Glover	1	✓	✓	687	2	1374
GL	Glover	2	✓	✓	687	1	687
BA	Baker	2	✓	✓	876	10	8760
PW	Ploughwright	3	✓	✓	1026	1	1026
TI	Tilman	3	✓	✓	1026	5	5130
TOTALS						22	18600


Total Affordable Housing plot areas (sqft)						18600
Total Net developable area (acres)						1.078
Total Coverage sqft/acre						17254

SITE TOTALS						90	77418
-------------	--	--	--	--	--	----	-------

Total Housing plot areas (sqft)						77418
Total Net developable area (acres)						4.541
Total Coverage sqft/acre						17049

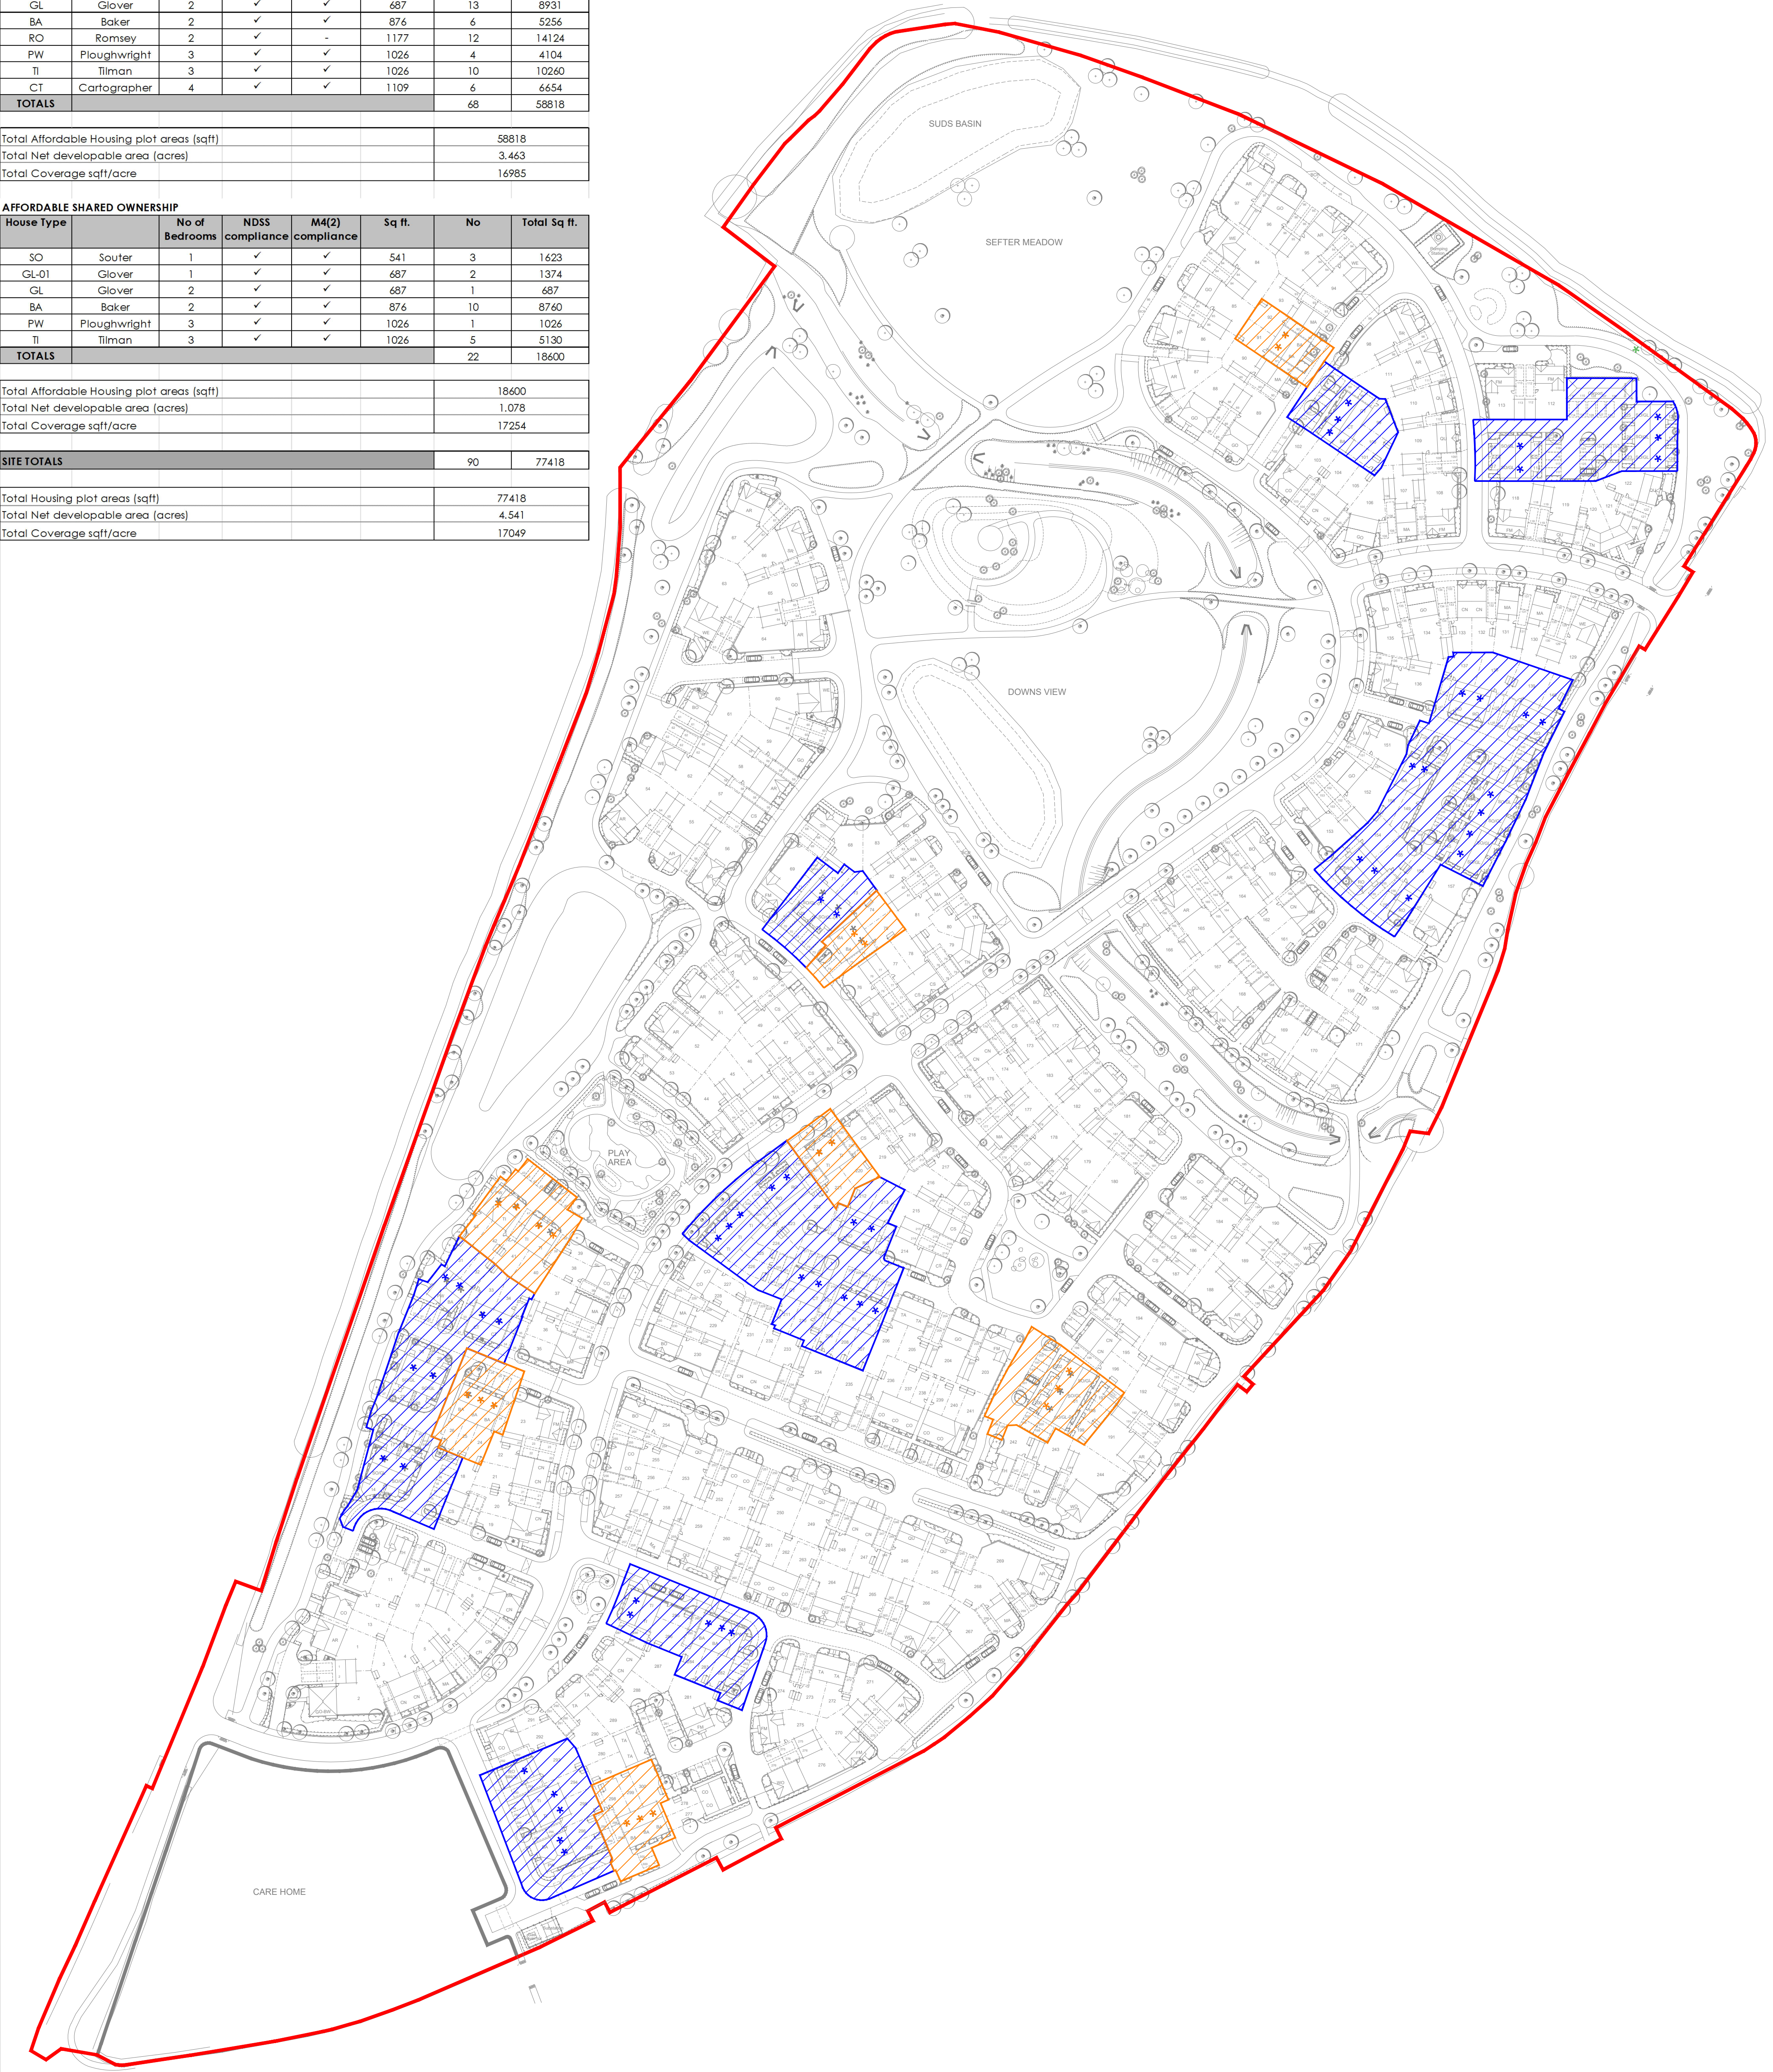

SITE LEGEND:
Site Boundary
Affordable Housing Rented
Affordable Housing Shared Ownership

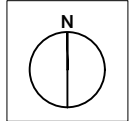

Romsey Office
Building 300, The Grange,
Romsey Road,
Michelmersh,Romsey,
Hampshire, SO51 0AE
T:01794 367703 F:01794 367276

Portishead Office
Unit 5, Middle Bridge Business Park,
Bristol Road,
Portishead
Bristol, BS20 6PN
T:01275 407000 F:01794 367276

www.thrivearchitects.co.uk
This drawing is the copyright of Thrive Architects Ltd ©. All rights reserved. Ordnance Survey Data © Crown Copyright. All rights reserved. Licence No. 100007359. DO NOT scale from this drawing. Contractors, Sub Contractors and Suppliers are to check all relevant dimensions and levels of the site and building before commencing any shop drawings or building work. Any discrepancies should be recorded to the Architect. Where applicable this drawing is to be read in conjunction with the Consultants' drawings.

Rev	Description
A	Issued for Planning.
B	Base layout updated to SL.01 Rev E.
C	Base layout updated to SL.01 Rev F

Date	Au	Ch
14.12.20	MWP	CAW
18.05.21	AS	CAW
21.05.21	AS	CAW



Project **Hook Lane, Pagham**
Drawing **Affordable Housing Layout**

Client	Hallam Land		Date	August 2020
Job no.	HALL200505		Revision	C
Dwg no.	AHL.01		Scale	1:1000 at A1
Author	AS	Checker	CW	Office
Status	PLANNING		Office	Romsey
Client ref.				

