


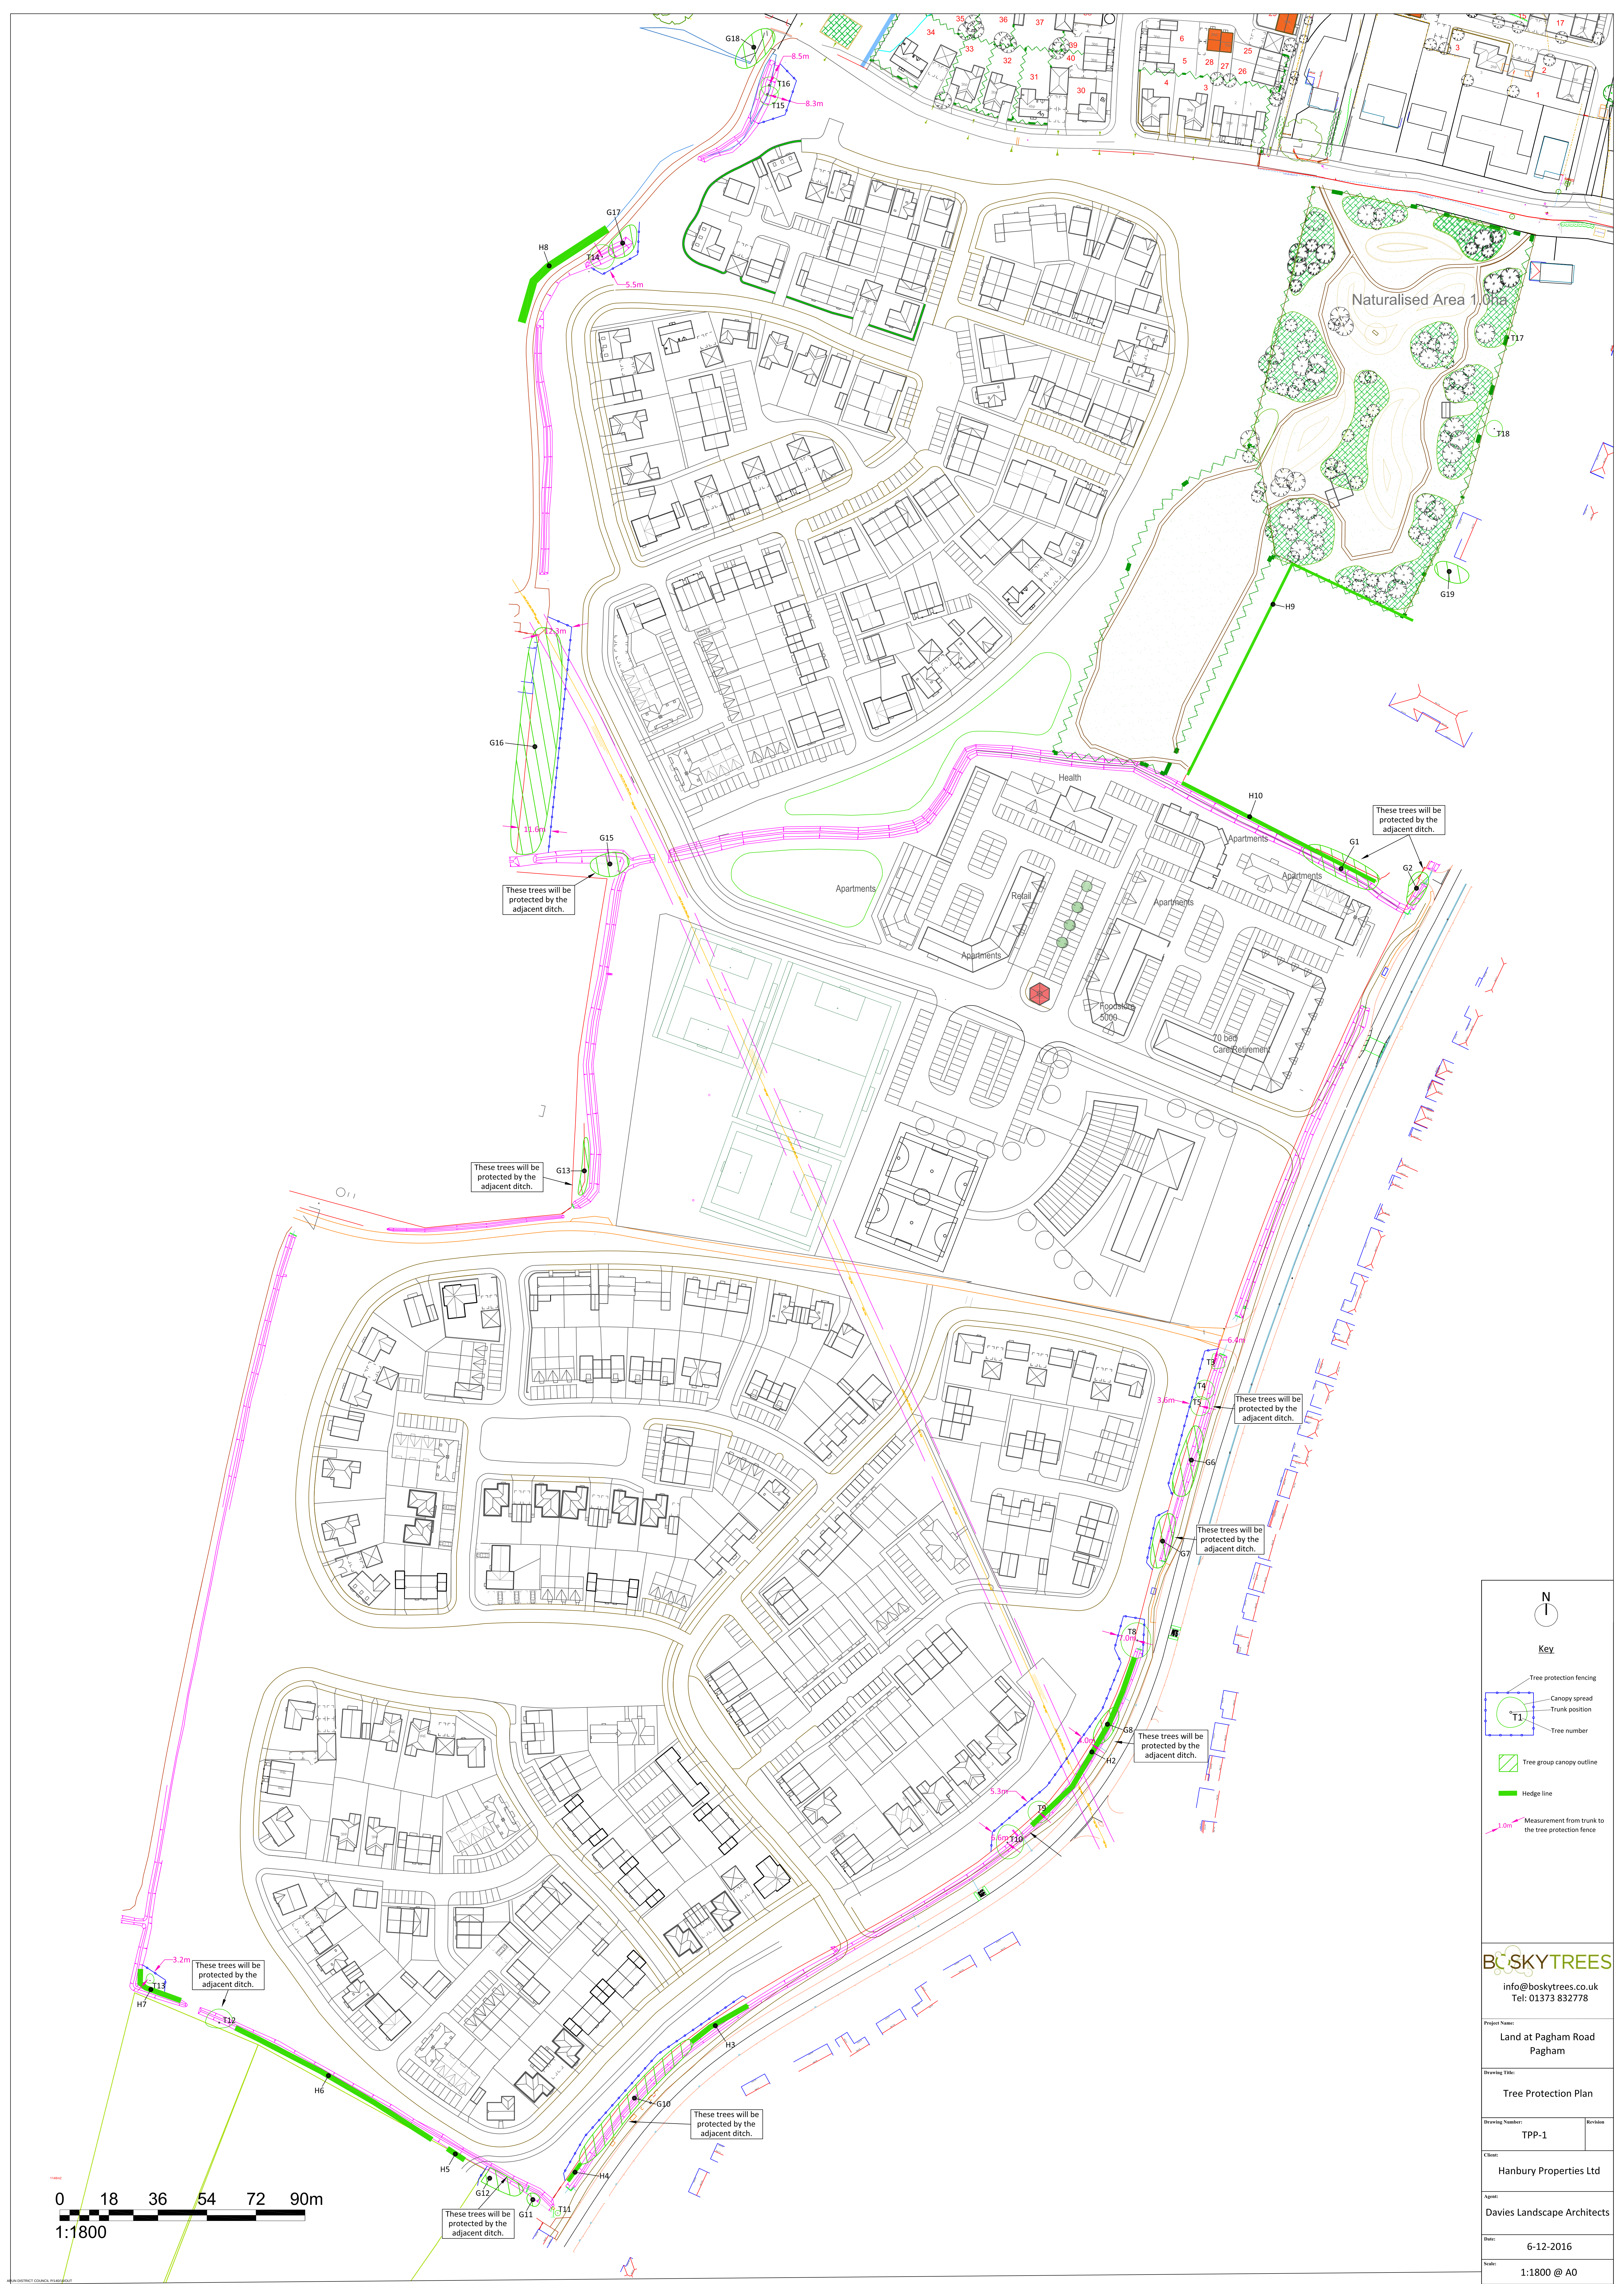



N

Key

Tree protection fencing

Canopy spread

Trunk position

Tree number

Tree group canopy outline

Hedge line

Measurement from trunk to the tree protection fence

BOSKYTREES

info@boskytrees.co.uk

Tel: 01373 832778

Project Name:

Land at Pagham Road Pagham

Drawing Title:

Tree Protection Plan

Drawing Number:

TPP-1

Revision

Client:

Hanbury Properties Ltd

Agent:

Davies Landscape Architects

Date:

6-12-2016

Scale:

1:1800 @ A0