


Drawing Ref: P/JNY8840 - LAND WEST OF HOOK LANE, PAGHAM, NEAR BOGNOR REGIS/HIGHWAYS/DRAWINGS/JNY8840-19B POSSIBLE HIGHWAYS IMPROVEMENTS TO WHYKE ROUNDABOUT DWG Printed Date: 10/24/2017 2:17 PM

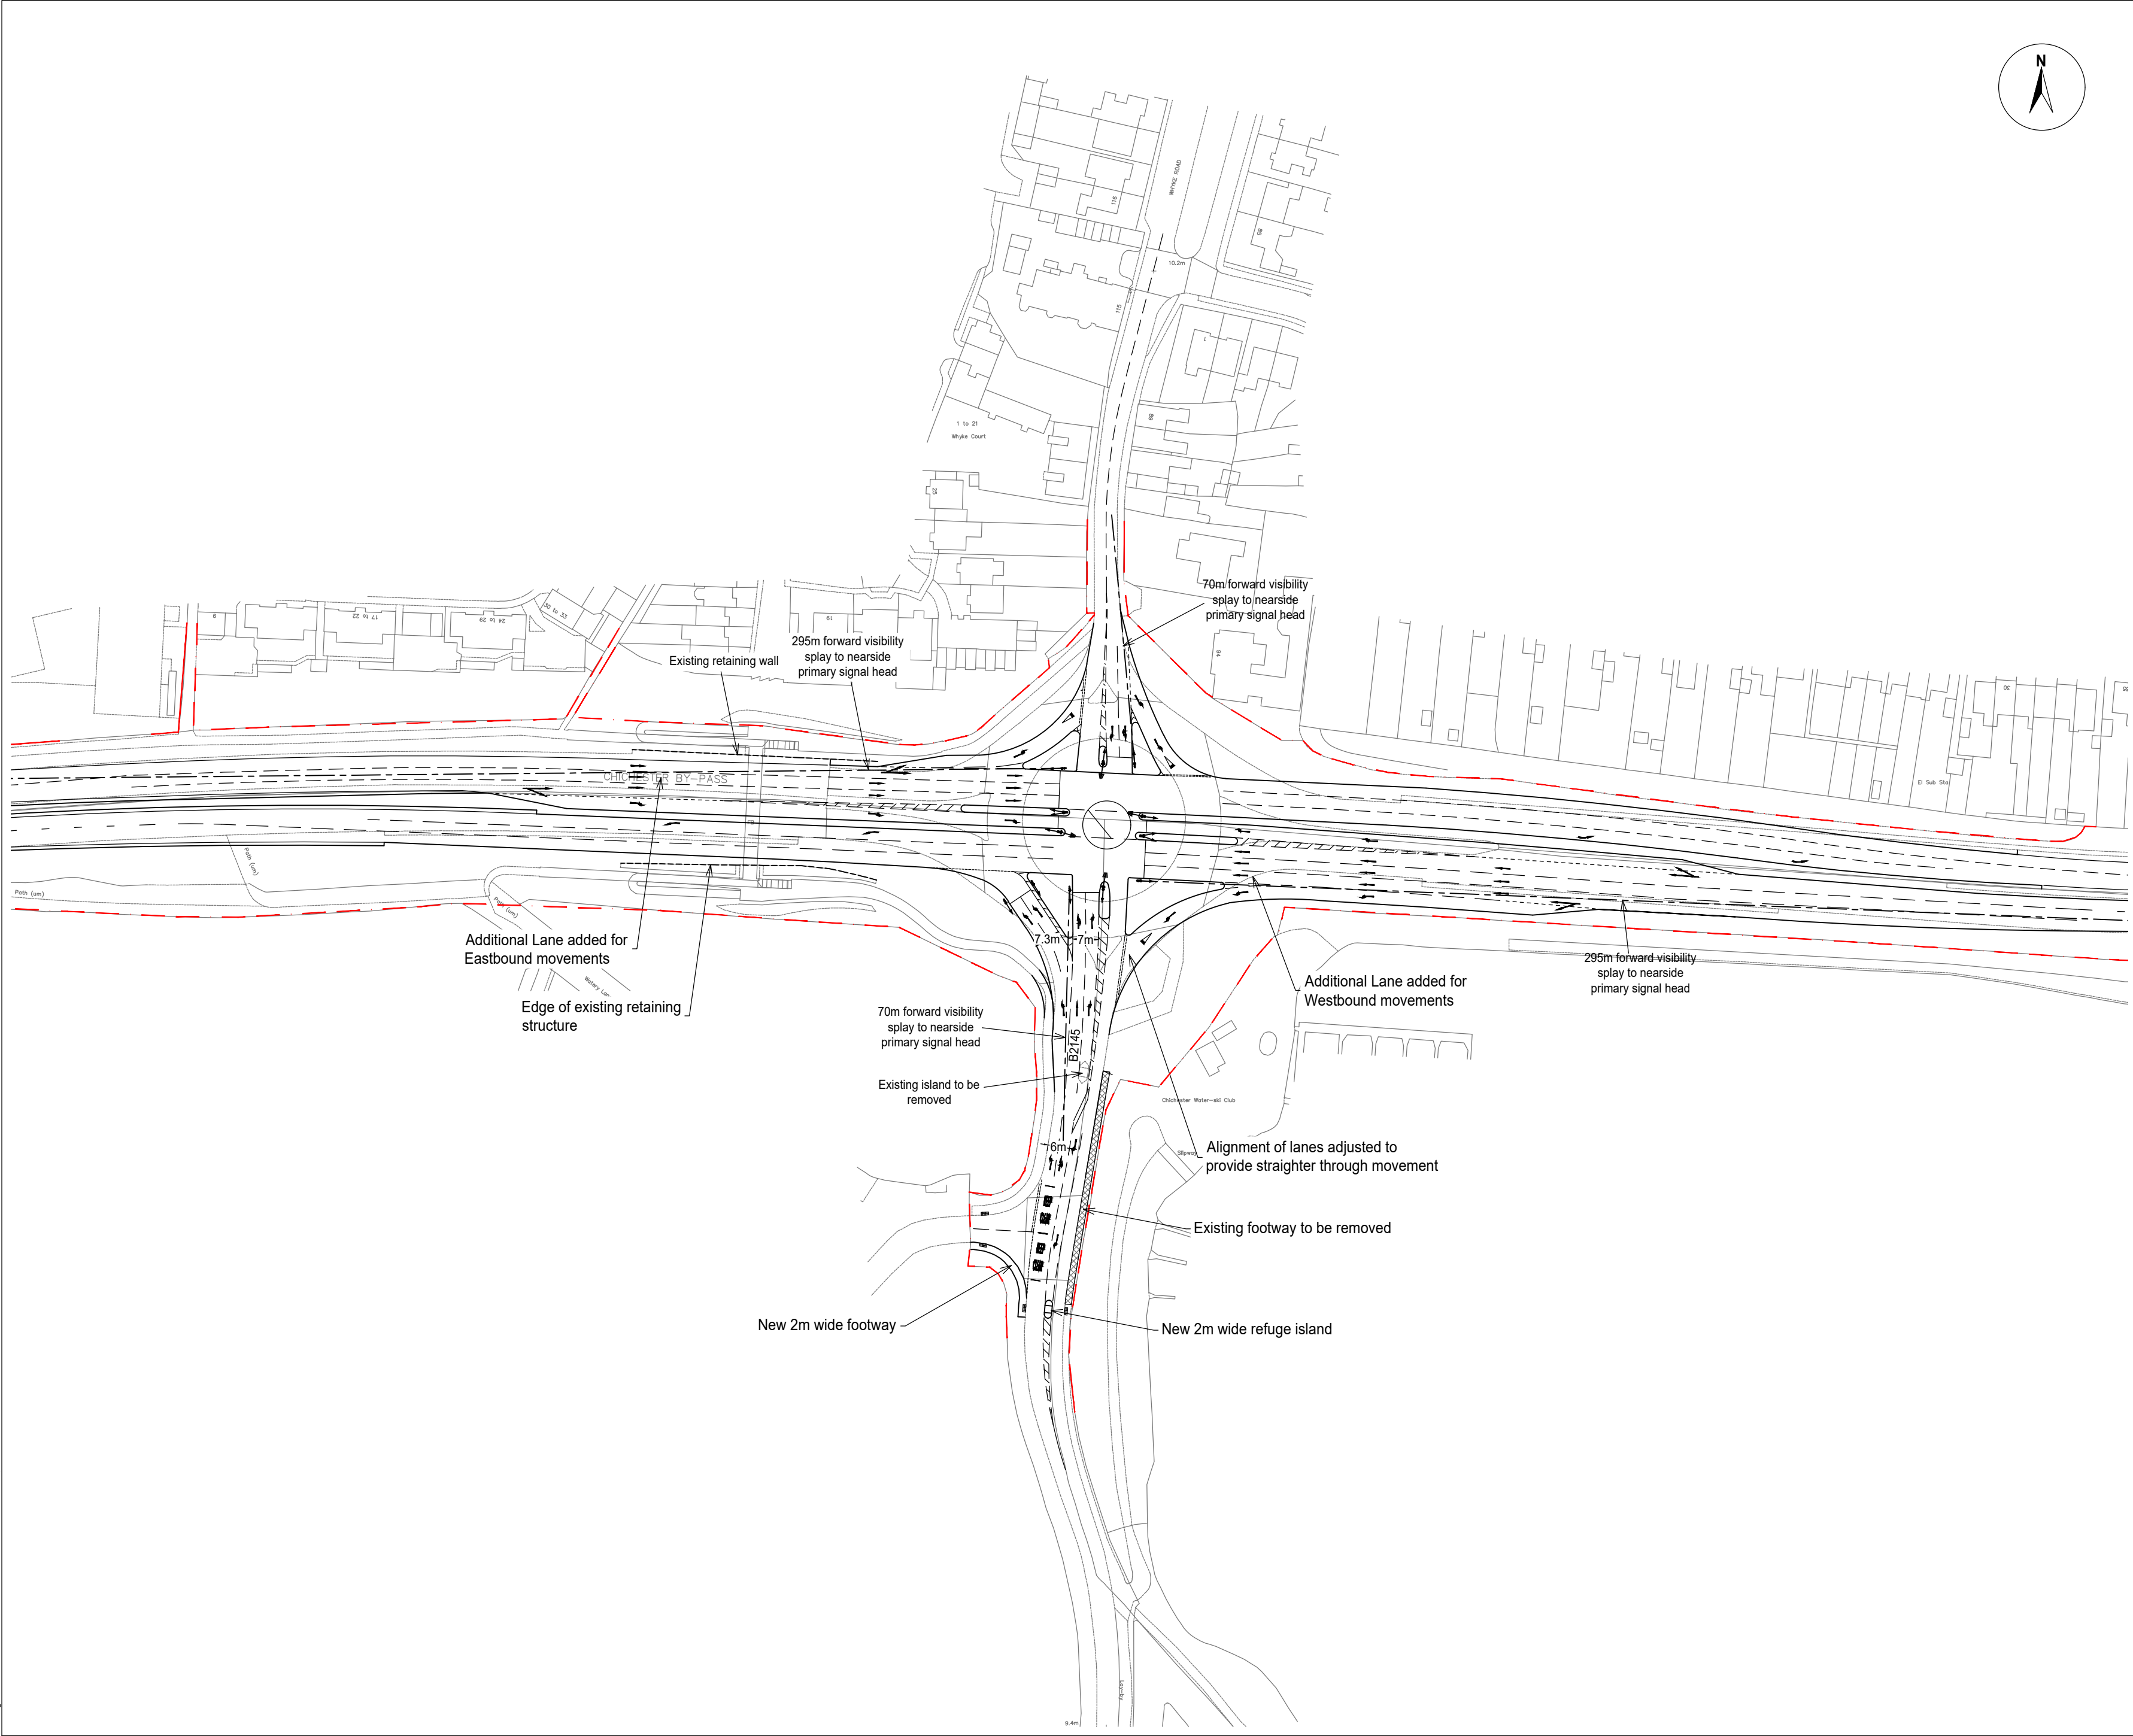

- NOTES
1. This drawing has been prepared in accordance with the scope of RPS's appointment with its client and is subject to the terms and conditions of that appointment. RPS accepts no liability for any use of this document other than by its client and only for the purposes for which it was prepared and provided.
 2. If received electronically it is the recipients responsibility to print to correct scale. Only written dimensions should be used. DO NOT SCALE.

Key:

----- Highway boundary

B	Further A2145 proposals	17.10.17	AJ	MRA
A	Adjust signal positions, islands and stop lines	9.8.17	AJ	MRA
Rev	Description	Date	Initial	Checked

RPS

140 London Wall
London, EC2Y 5DN
T: +44(0)20 7280 3300 E: transport@rpsgroup.com

Client

Hallam Land Management

Project

Sites at Hook Lane/ Pagham Road and Sefter Road, Pagham

Title

Further improvements to the existing signalised scheme at the A27 Whyke Hill Junction

Status

Preliminary

Drawn By

AJ

Checked by

MRA

Project Number

JNY8840

Scale @ A2

1:1250

Date Created

02.08.17

Drawing Number

JNY8840-19

Rev

B

© 2016 RPS Group

rpsgroup.com