



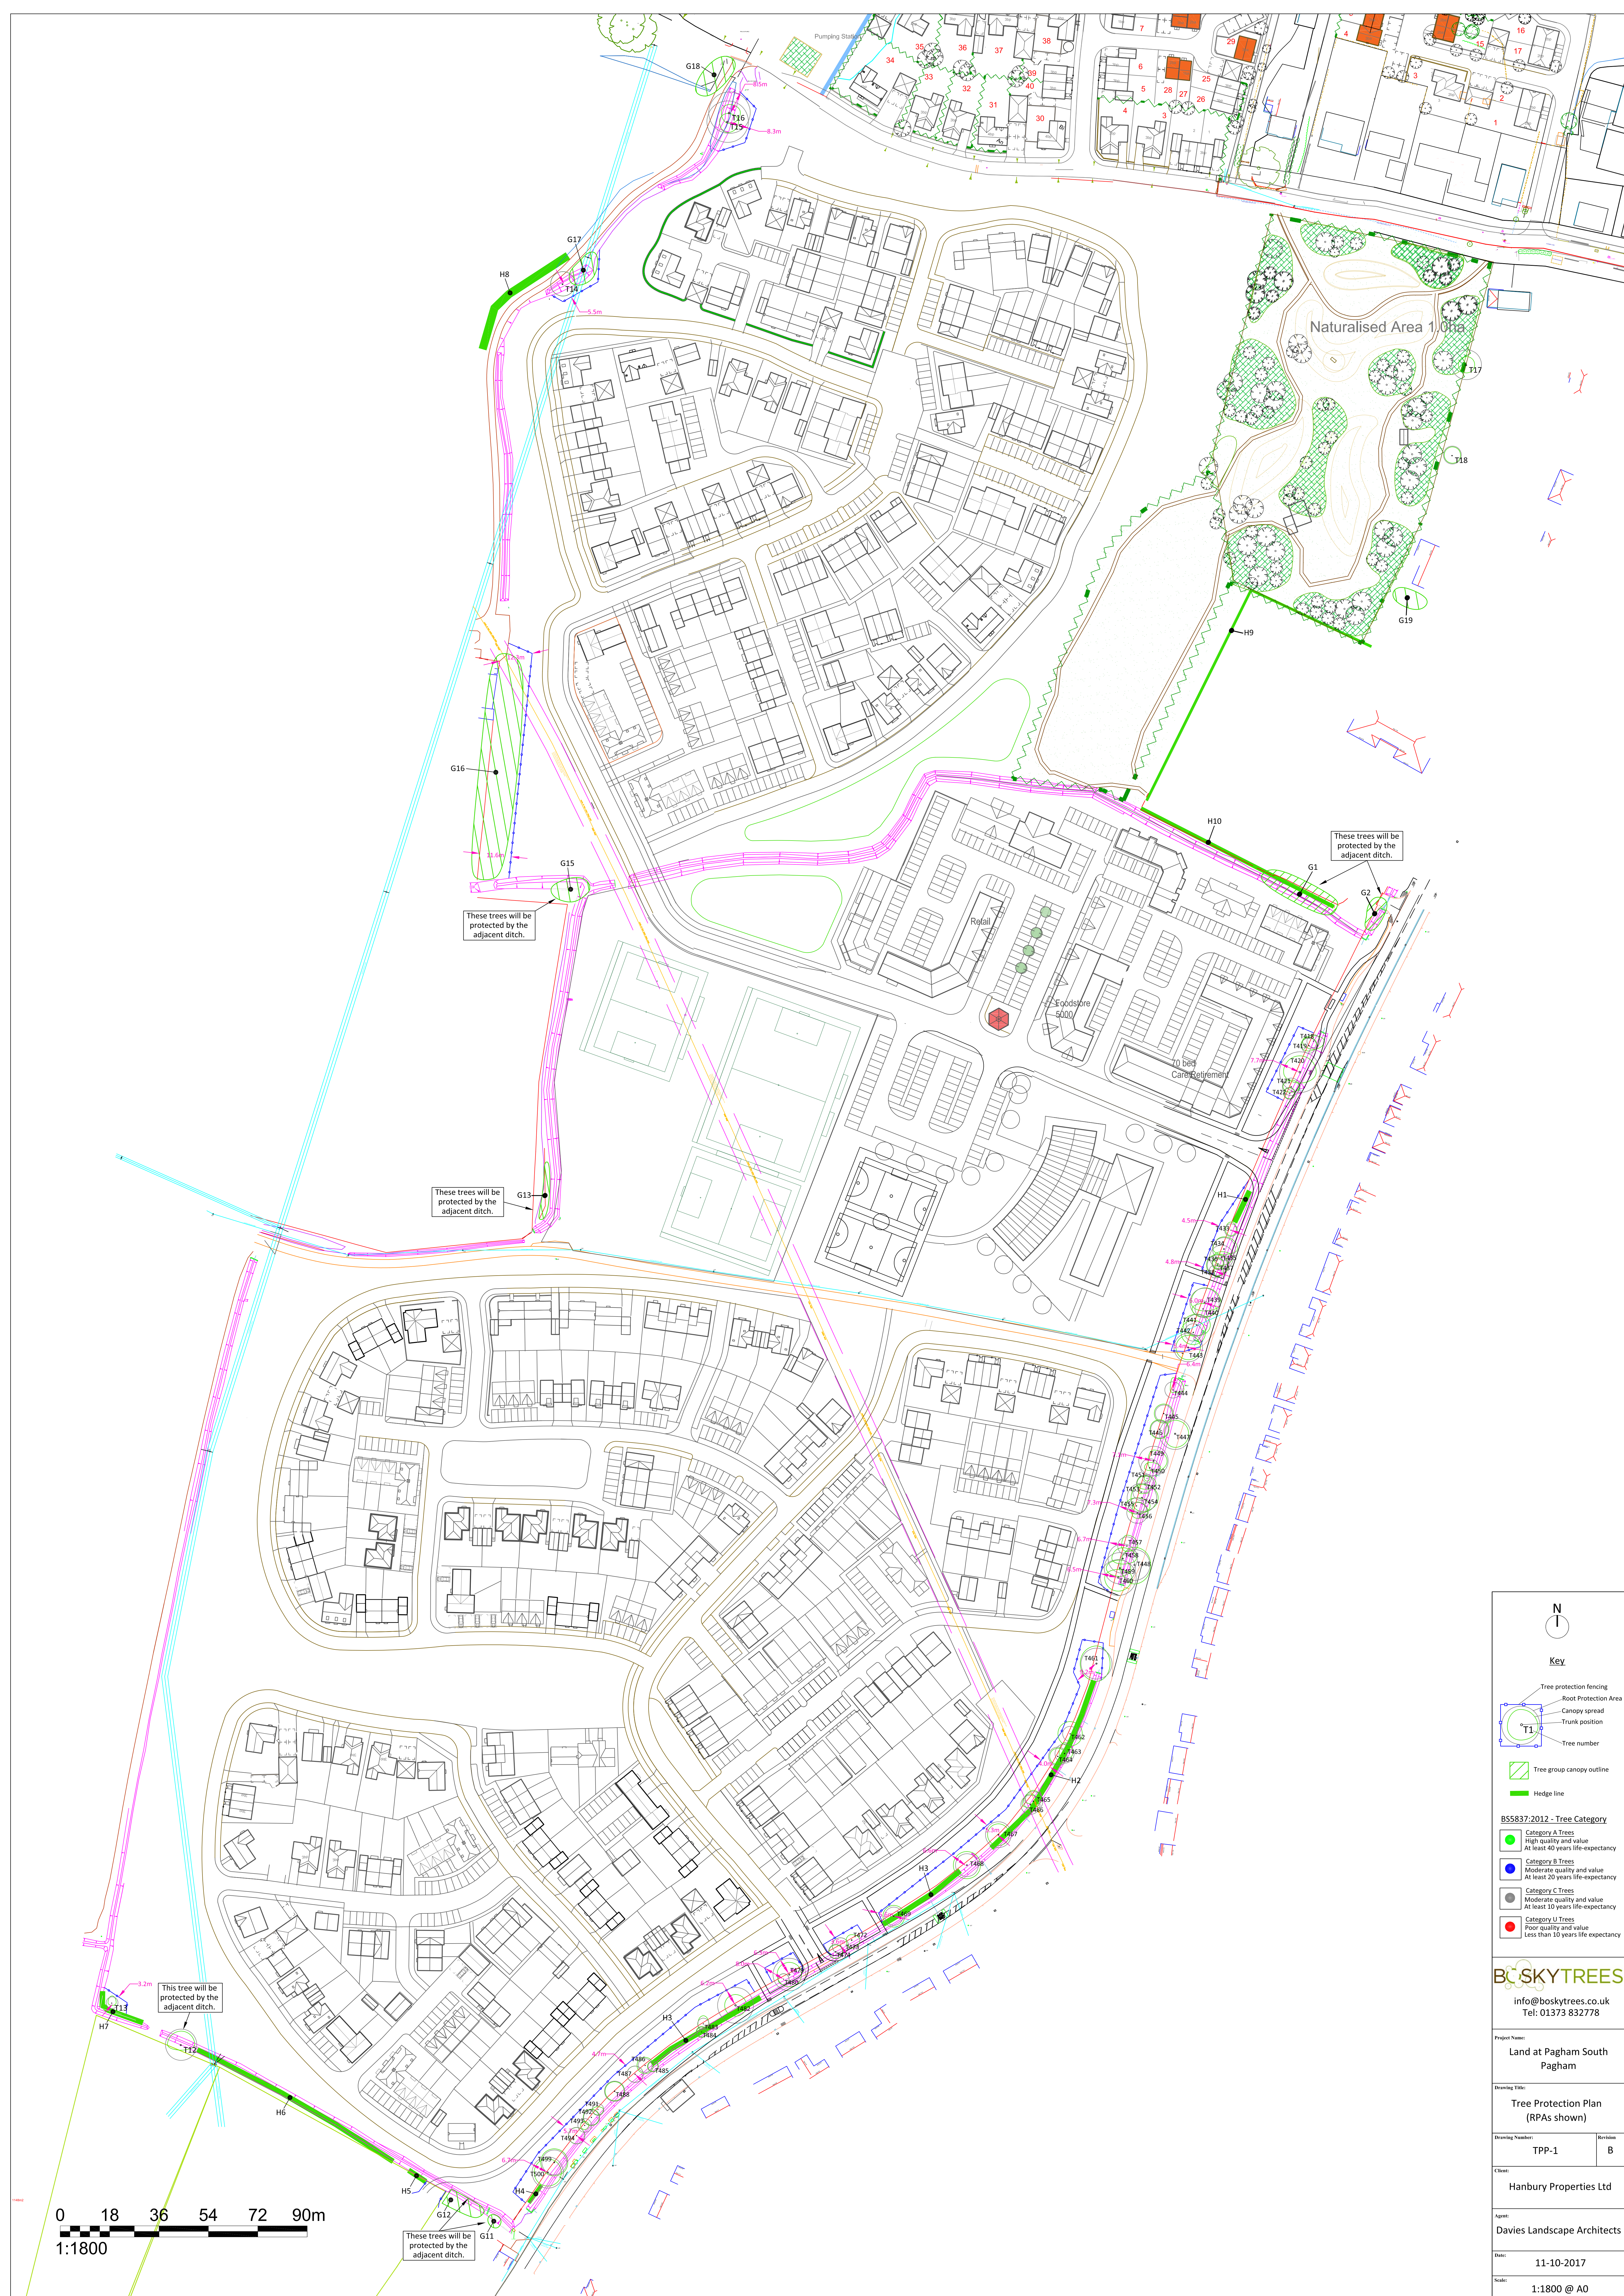

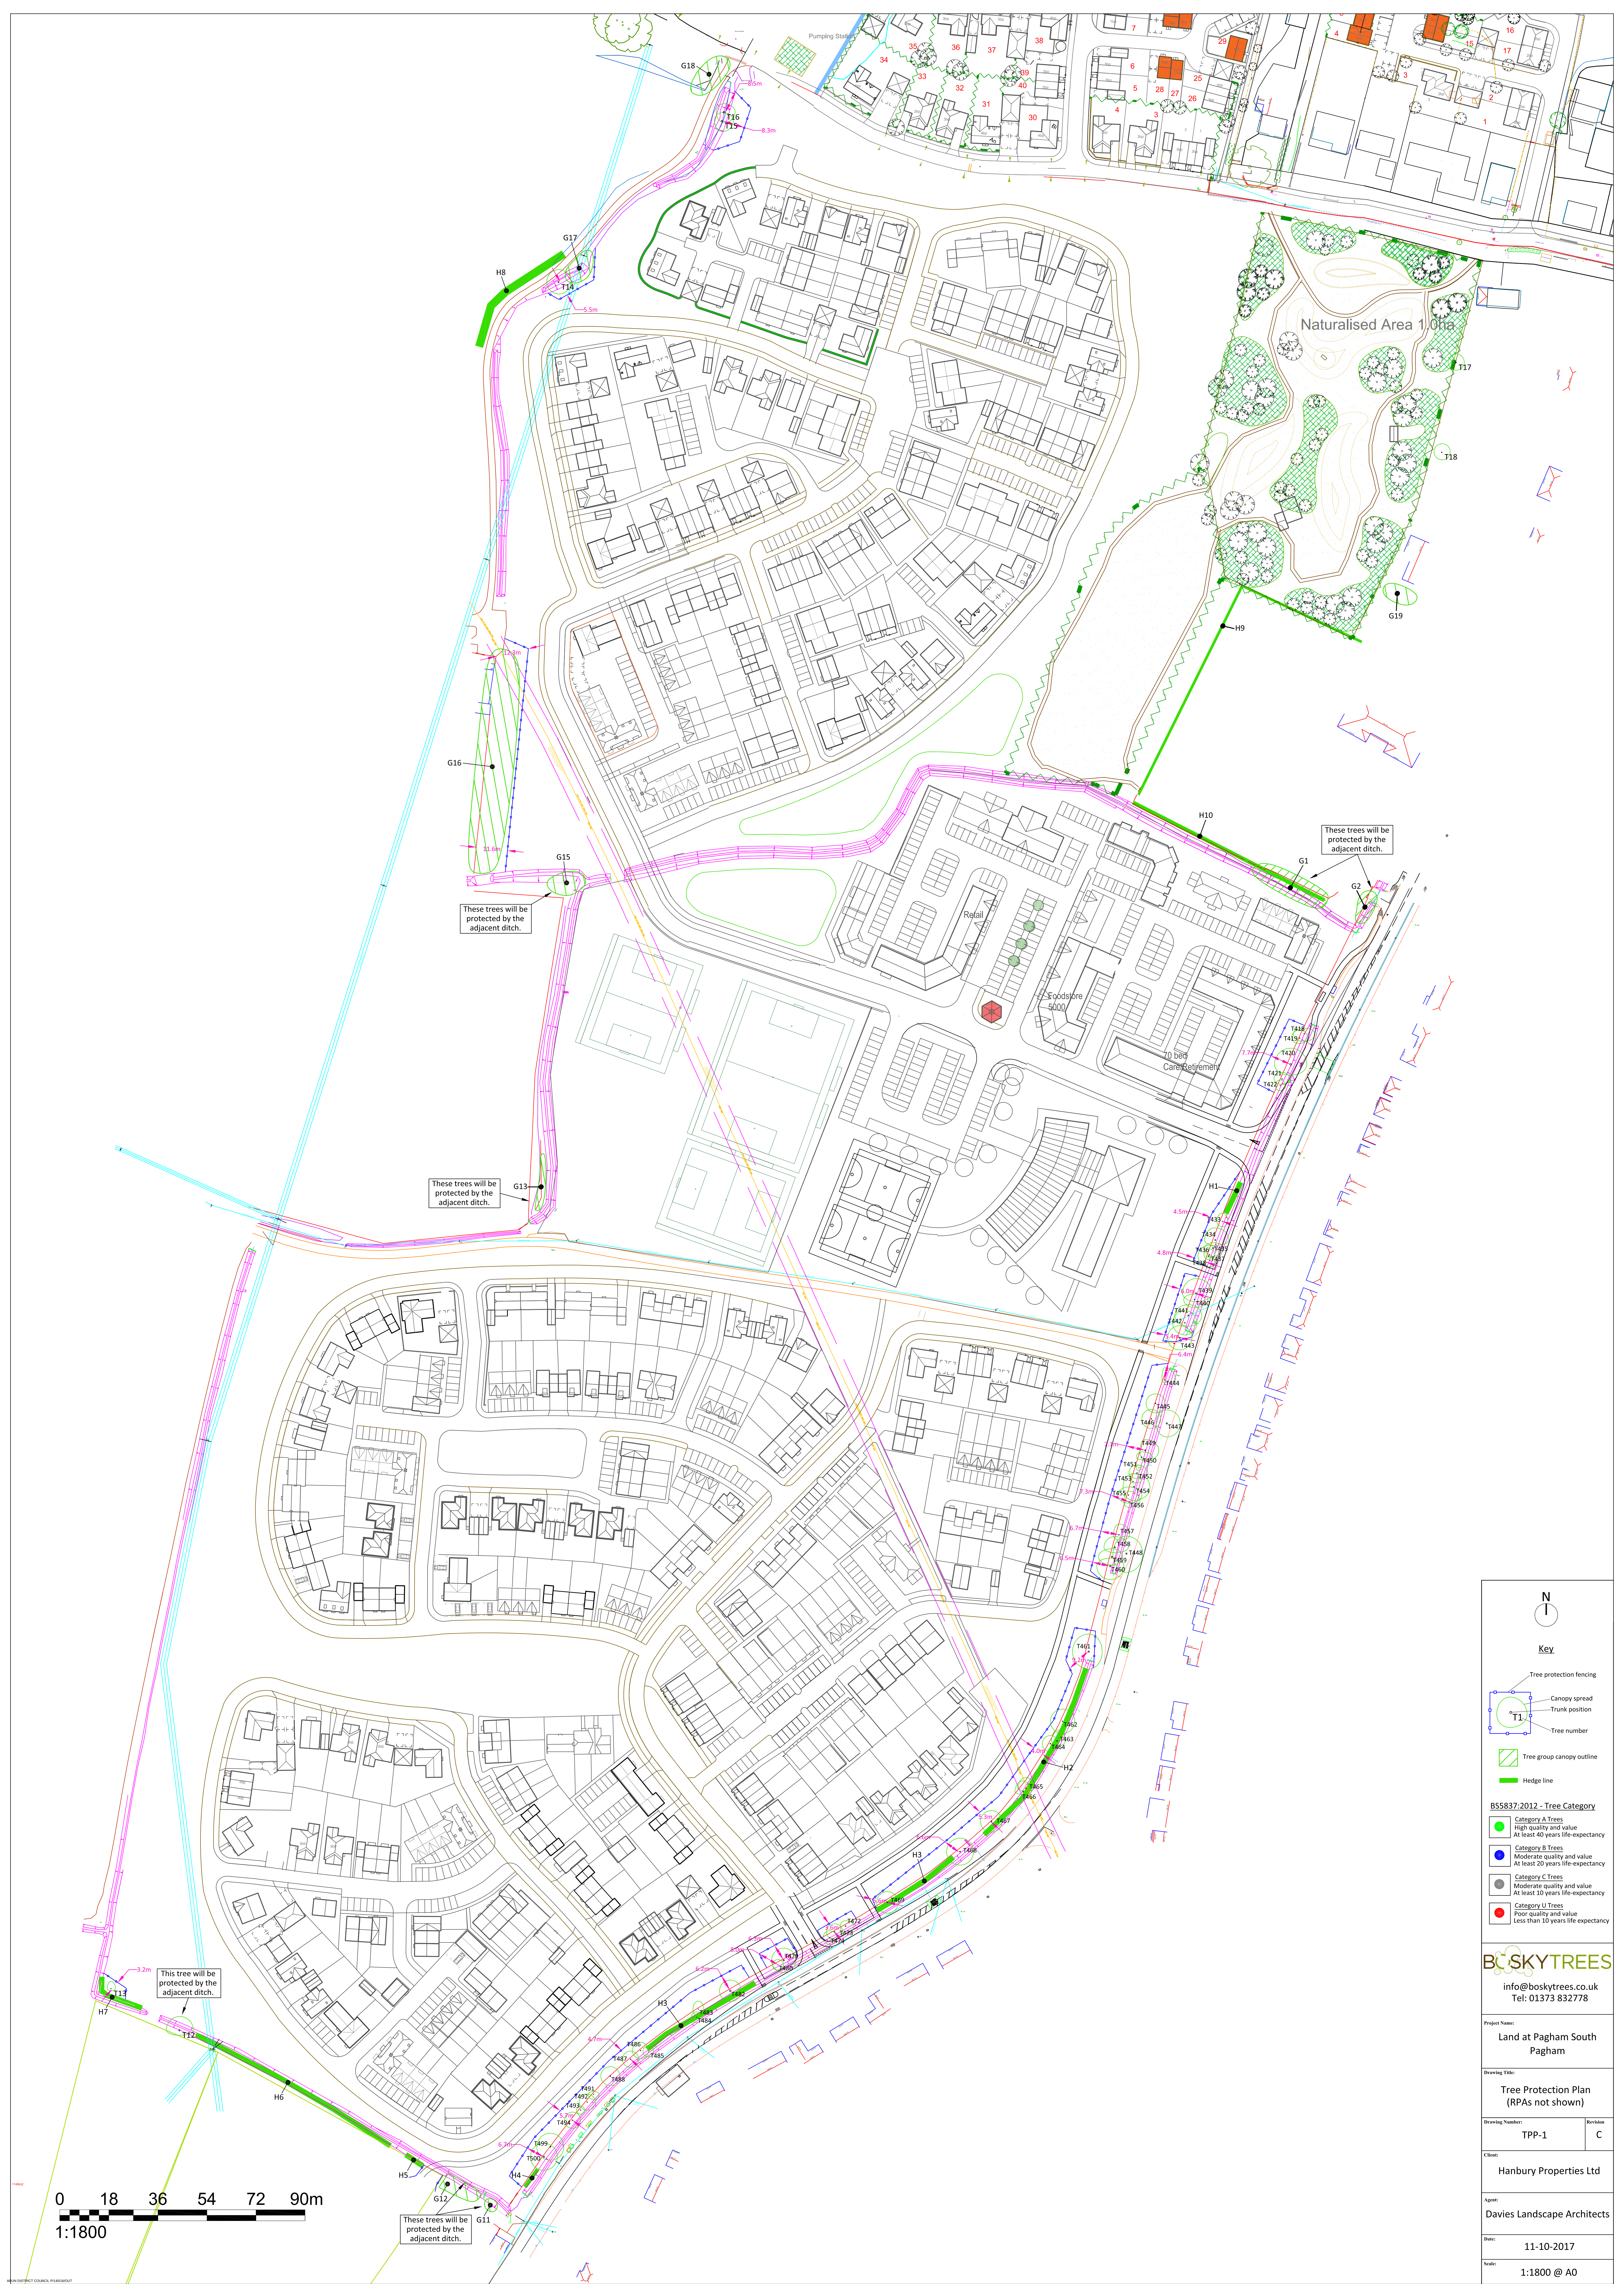



N

Key

Tree protection fencing

Canopy spread

Trunk position

Tree number

Tree group canopy outline

Hedge line

BS5837:2012 - Tree Category

Category A Trees

High quality and value

At least 40 years life-expectancy

Category B Trees

Moderate quality and value

At least 20 years life-expectancy

Category C Trees

Moderate quality and value

At least 10 years life-expectancy

Category U Trees

Poor quality and value

Less than 10 years life-expectancy

BOSKYTREES

info@boskytrees.co.uk

Tel: 01373 832778

Project Name:

Land at Pagham South Pagham

Drawing Title:

Tree Protection Plan (RPAs not shown)

Drawing Number:

TPP-1

Revision:

C

Client:

Hanbury Properties Ltd

Agent:

Davies Landscape Architects

Date:

11-10-2017

Scale:

1:1800 @ A0