




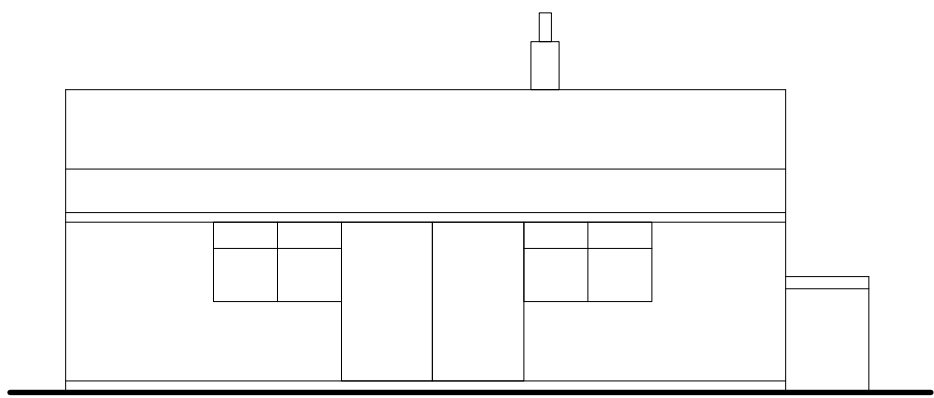


Existing South Elevation

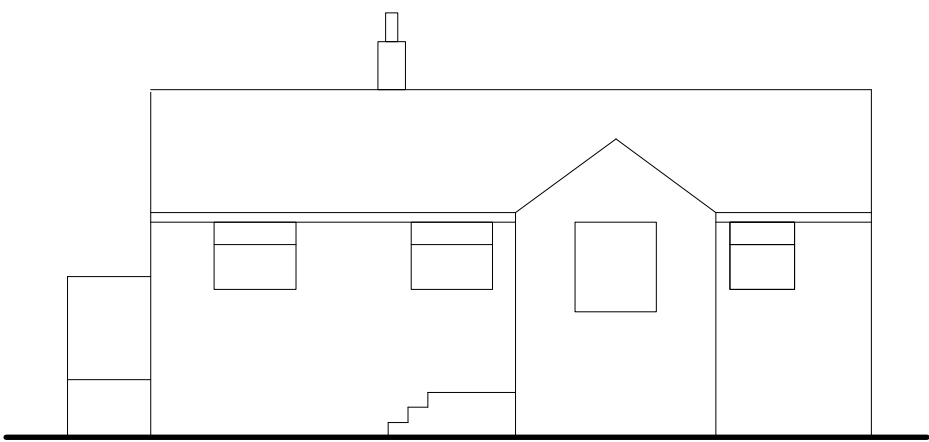


Existing North Elevation

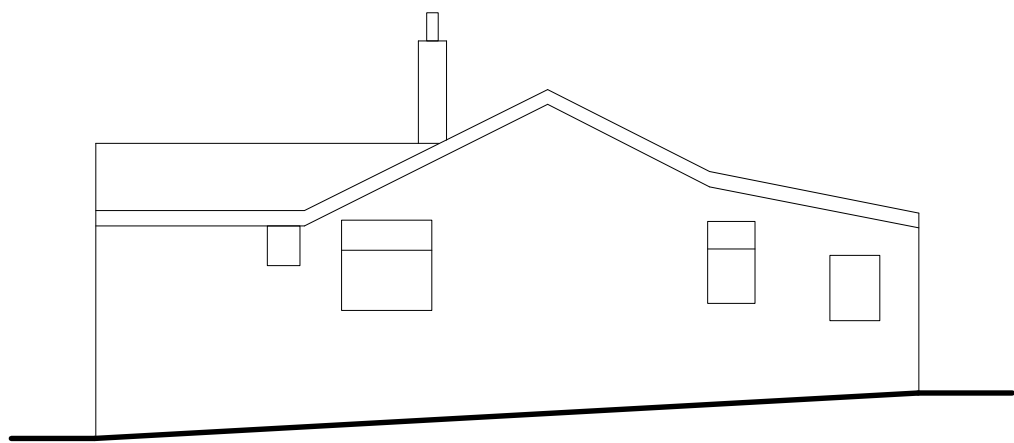

Existing West Elevation

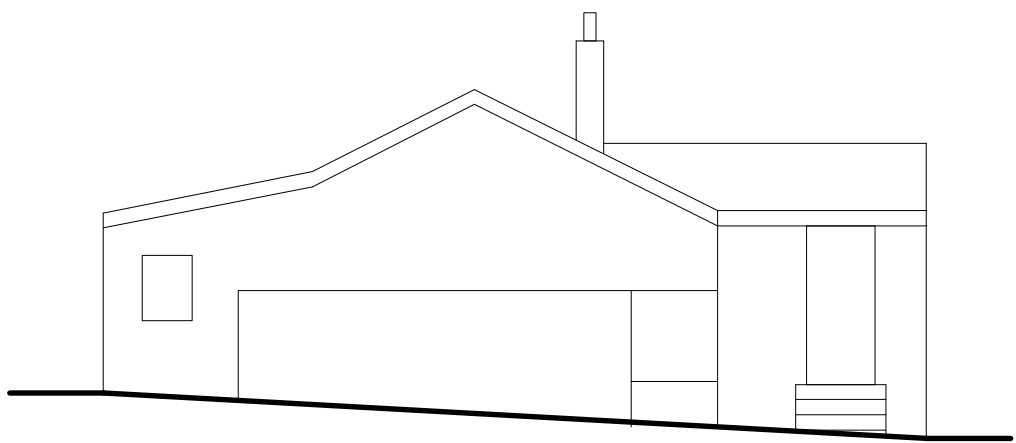

Existing East Elevation

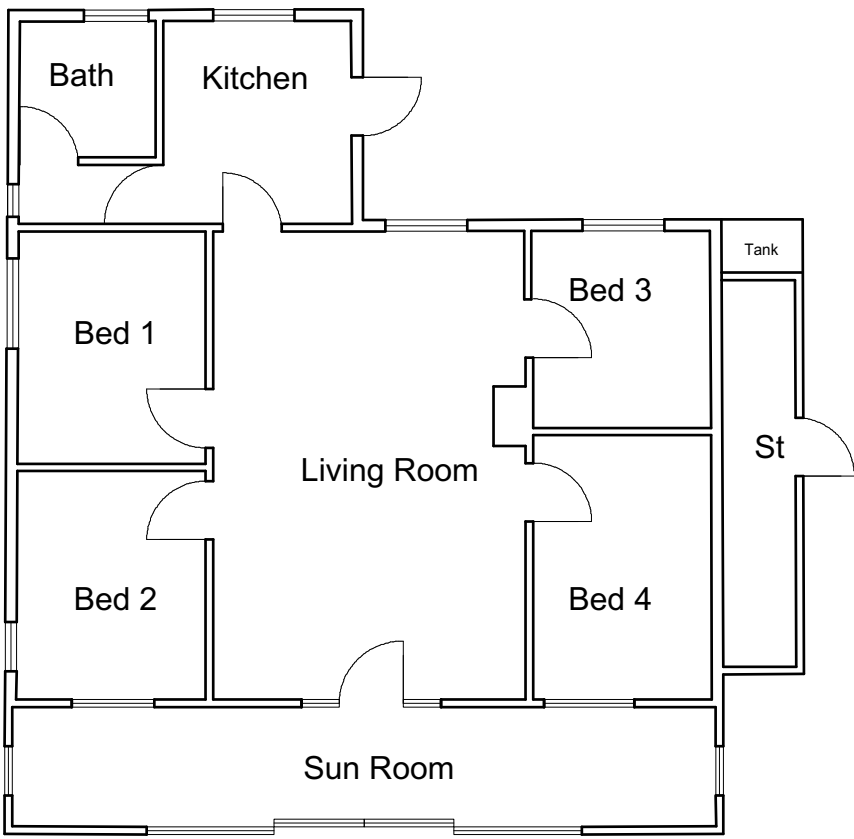

Floor Areas
Gross external floor area 96.0 sq m
Gross internal floor area 90.5 sq m

Existing Floor Plan



Photograph North Elevation



Photograph West Elevation



Photograph South Elevation

Illustrative Plans, Elevations and Photographs of Existing Dwelling
to be demolished

