



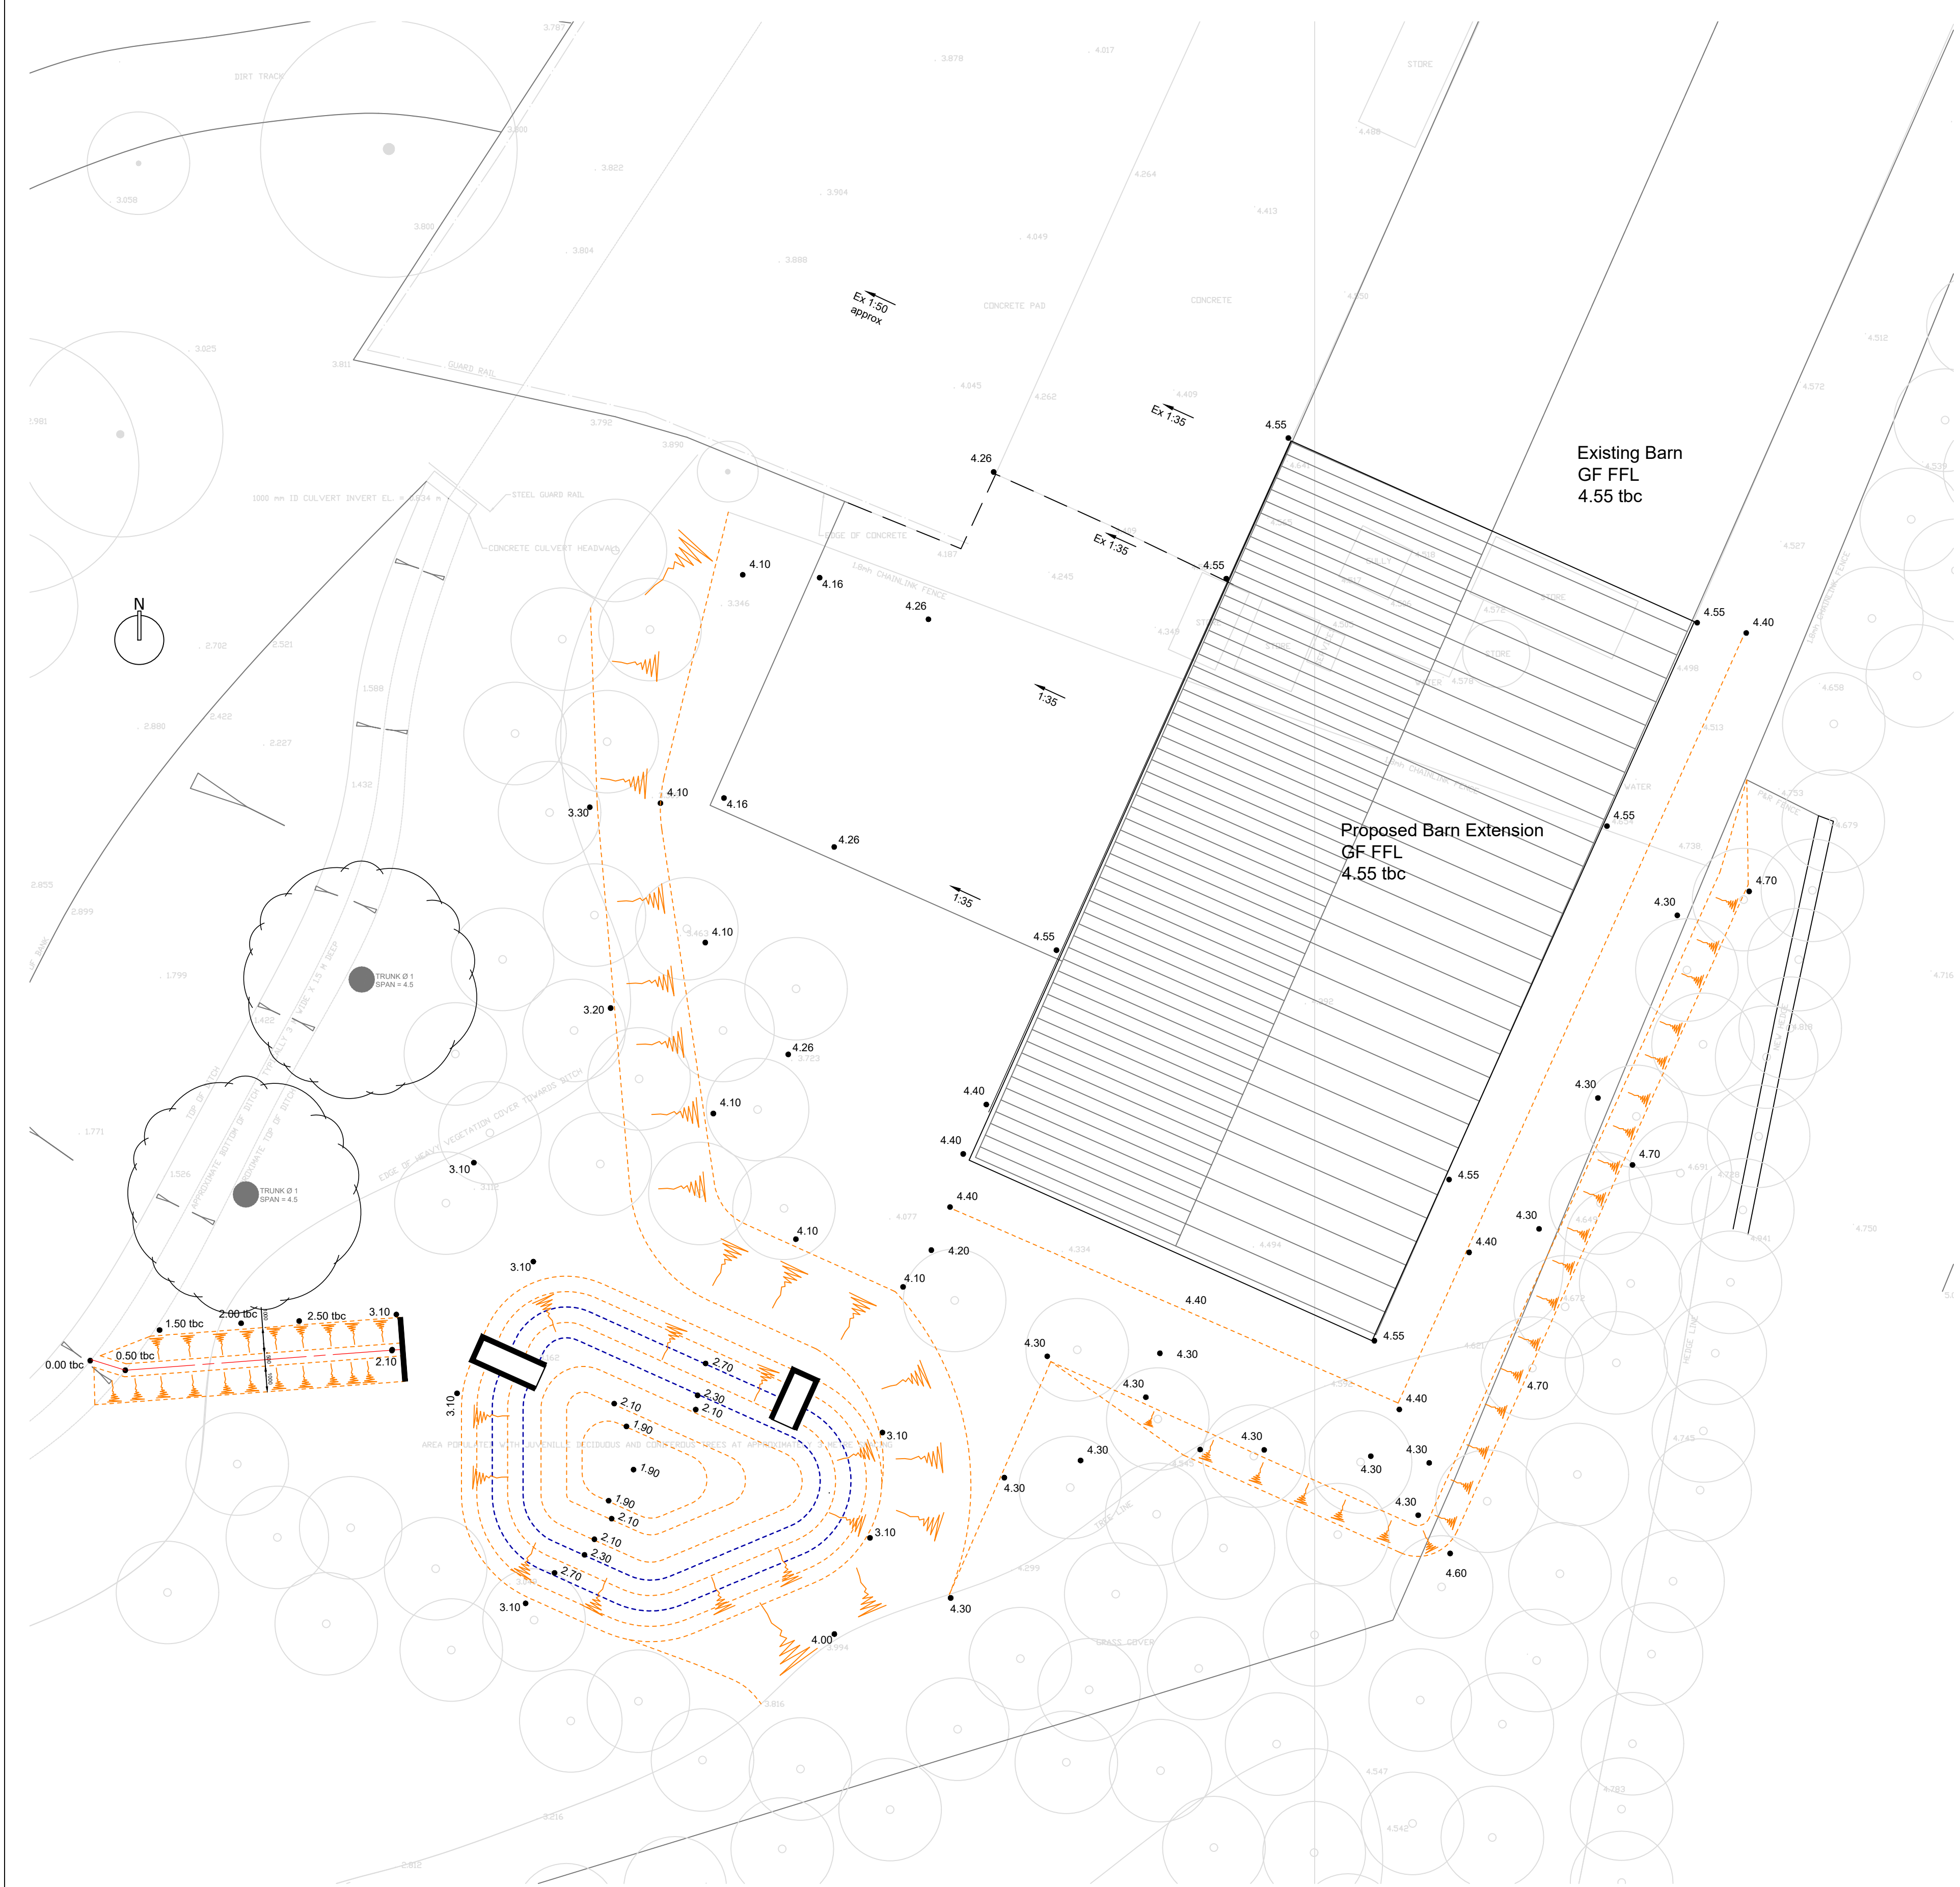

External Levels (1:150)

Legend

- Direction of Fall
- Proposed Level
- Proposed Level with Drainage Point
- Proposed Retaining Wall
- Proposed FFL
- Earthworks/Regrading

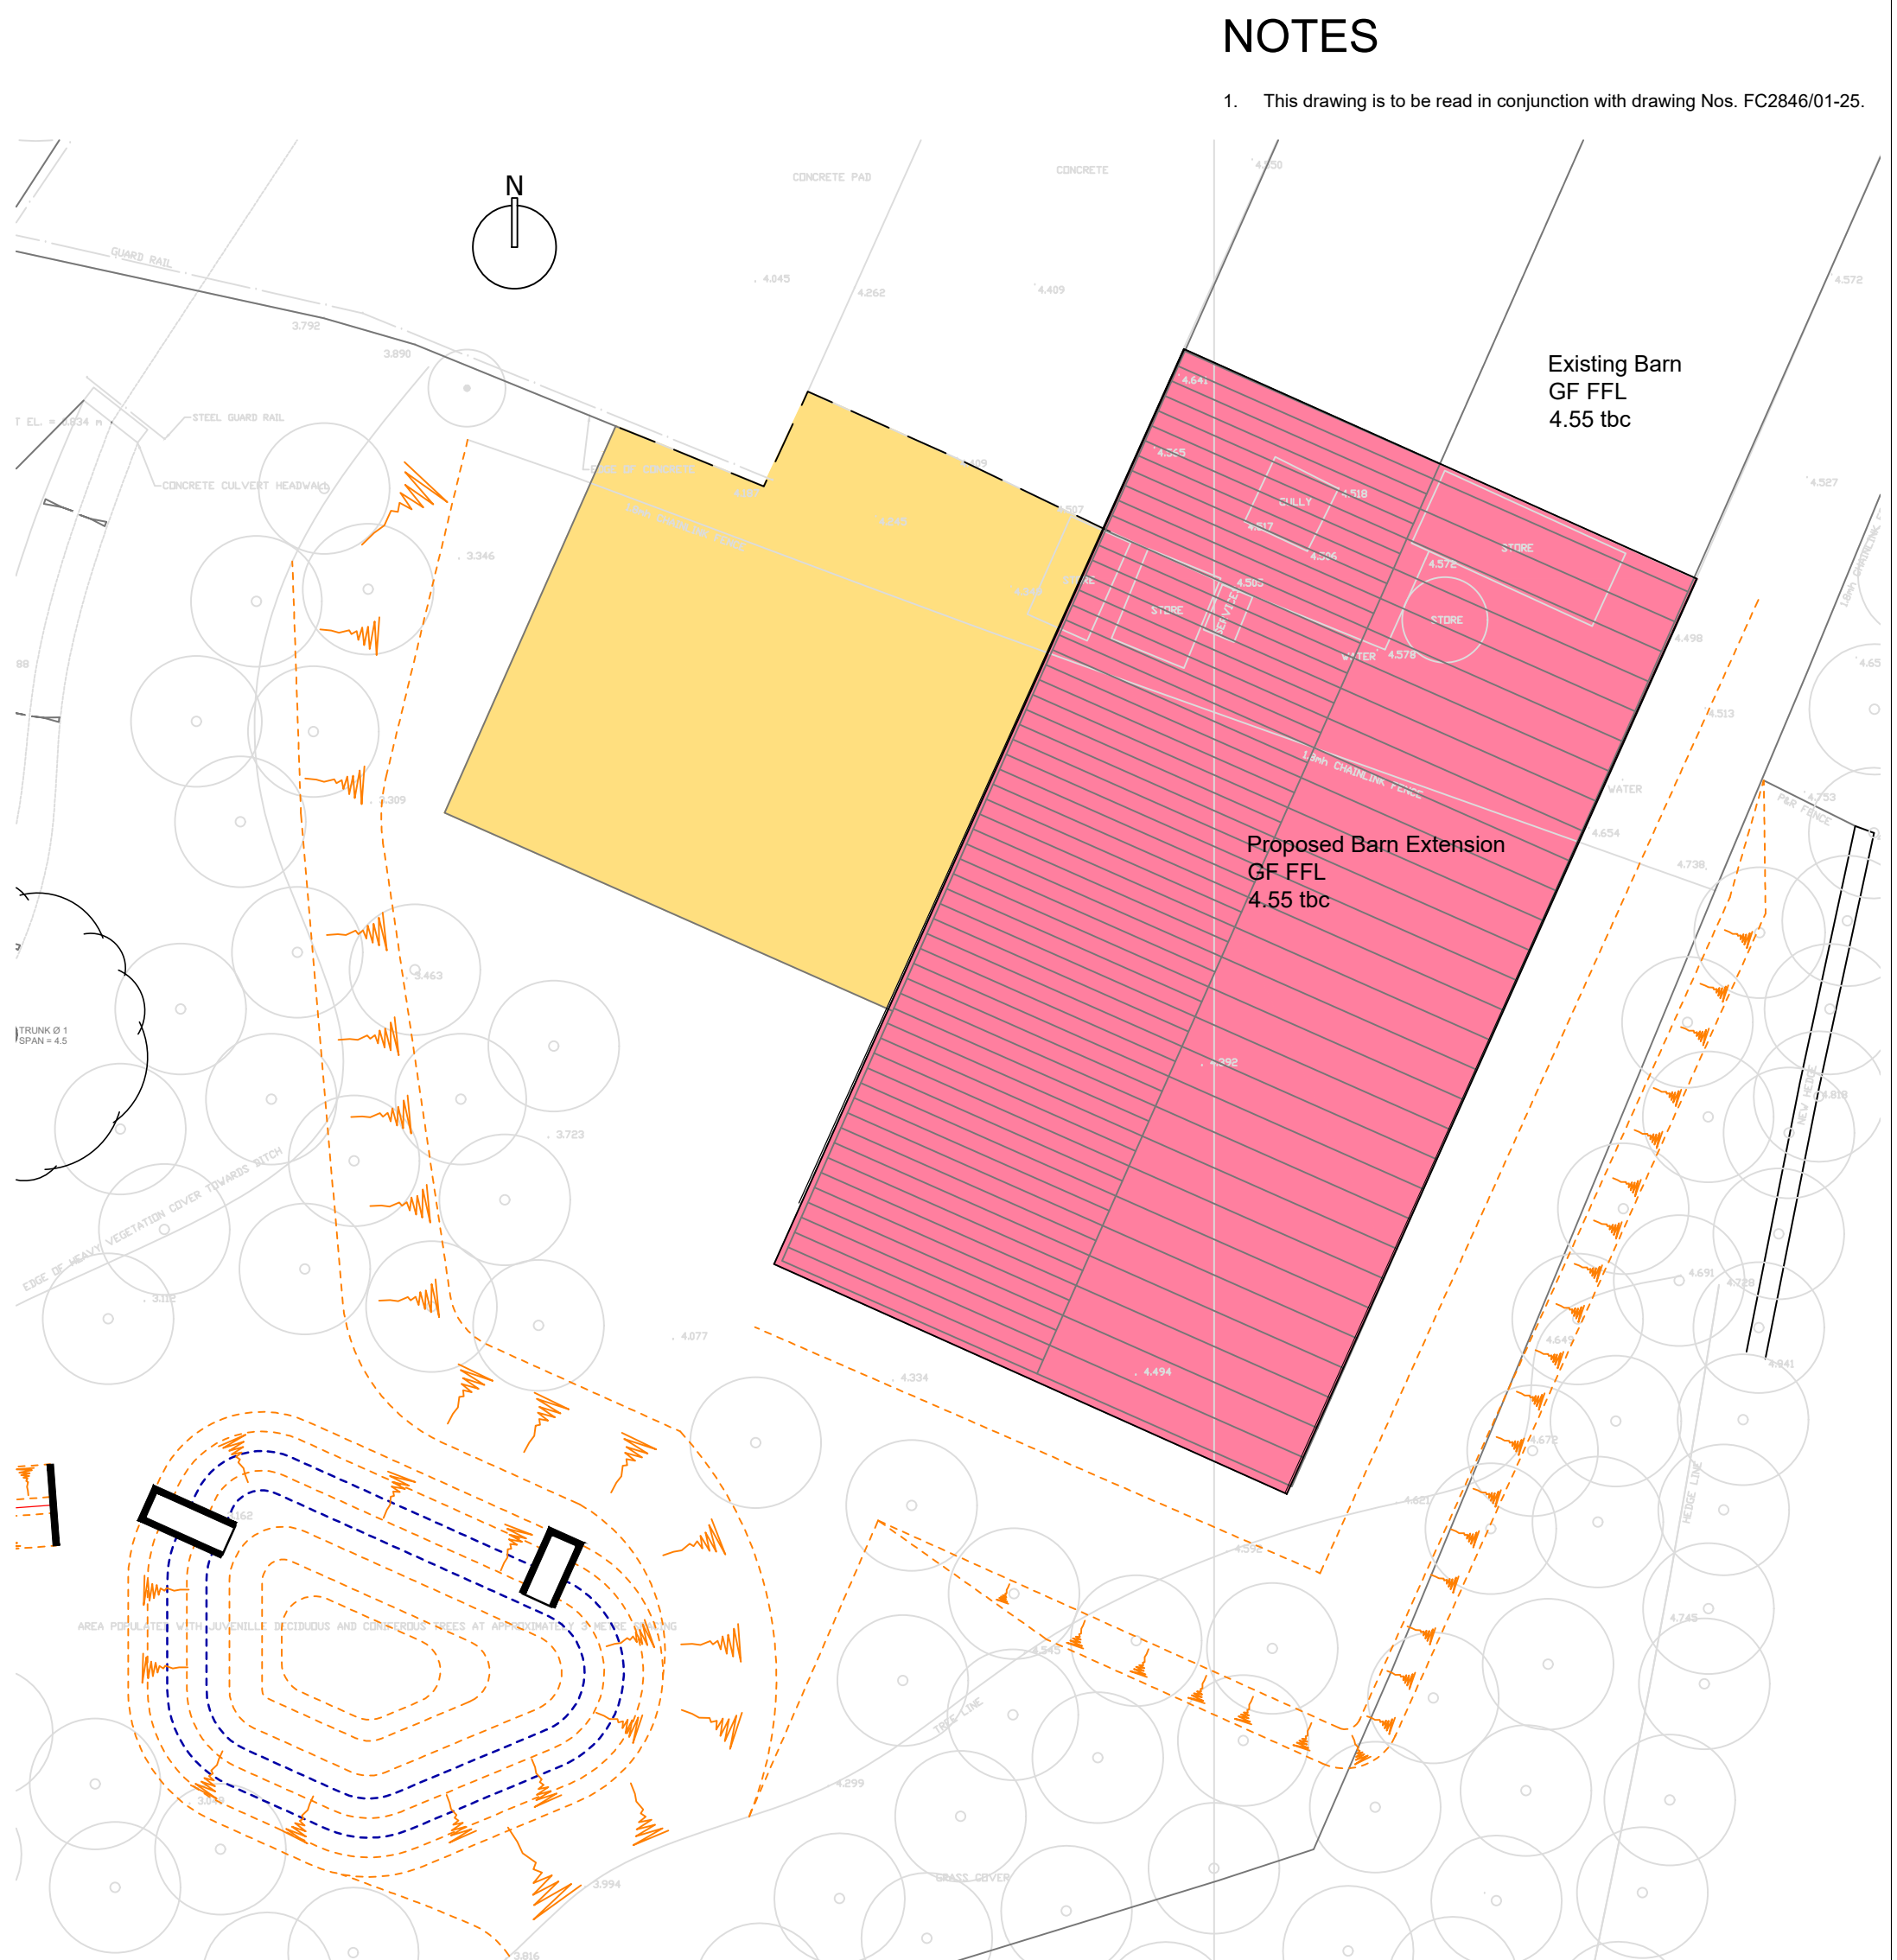

Legend

- HB2 PCC Half Battered Kerb to match existing heights
- BN PCC Bullnosed Kerb with 50mm upstand
- DK Dropped Kerb (PCC Bullnosed Kerb/Block Key Kerb) with 0-6mm upstand for pedestrian areas and 25mm for vehicular crossings. Dropper kerbs to be laid either side
- EF PCC Edging
- KK PCC Block Key Kerb (50 denotes upstand)

Private Construction

- NEW YARD
Construction tbc by Client/Arch
- BARN EXTENSION
Construction tbc by Client/Arch

NOTES

- This drawing is to be read in conjunction with drawing Nos. FC2846/01-25.

Construction Finishes (1:200)

E	Issued For BUDGET/APPROVAL ONLY	28/10/21
D	Issued For BUDGET/APPROVAL ONLY	04/10/21
C	Issued For BUDGET/APPROVAL ONLY	15/09/21
B	Issued For BUDGET/APPROVAL ONLY	09/03/21
A	Issued For BUDGET/APPROVAL ONLY	16/11/20
	Issued For BUDGET/APPROVAL ONLY	14/01/20
REV	DESCRIPTION	DATE

abmh
ABMH Civils Ltd
1 The Grove, Felpham, Bognor Regis, West Sussex PO22 7EY
Mark Mob: 07761 950000
Email: mark@abmh.co.uk / Web: www.abmh.co.uk

PROJECT	BARN EXTENSION BARFOOTS - LITTLE SEFTER PAGHAM RD, BOGNOR REGIS WEST SUSSEX, PO20 1LN			
DRAWING	PROPOSED EXTERNAL LEVELS & CONSTRUCTION FINISHES			
SCALE	1:150	1:200	1:500	1:1000
DATE	JAN 20	INITIAL	MH	CHKD
Varies				
REV	D			

This drawing is produced using AutoCAD. Only written dimensions are to be respected.
© ABMH Civils Ltd. Title to this drawing remains with ABMH Civils Ltd.
Removal of this title block also removes all warranties and infringes copyright.