


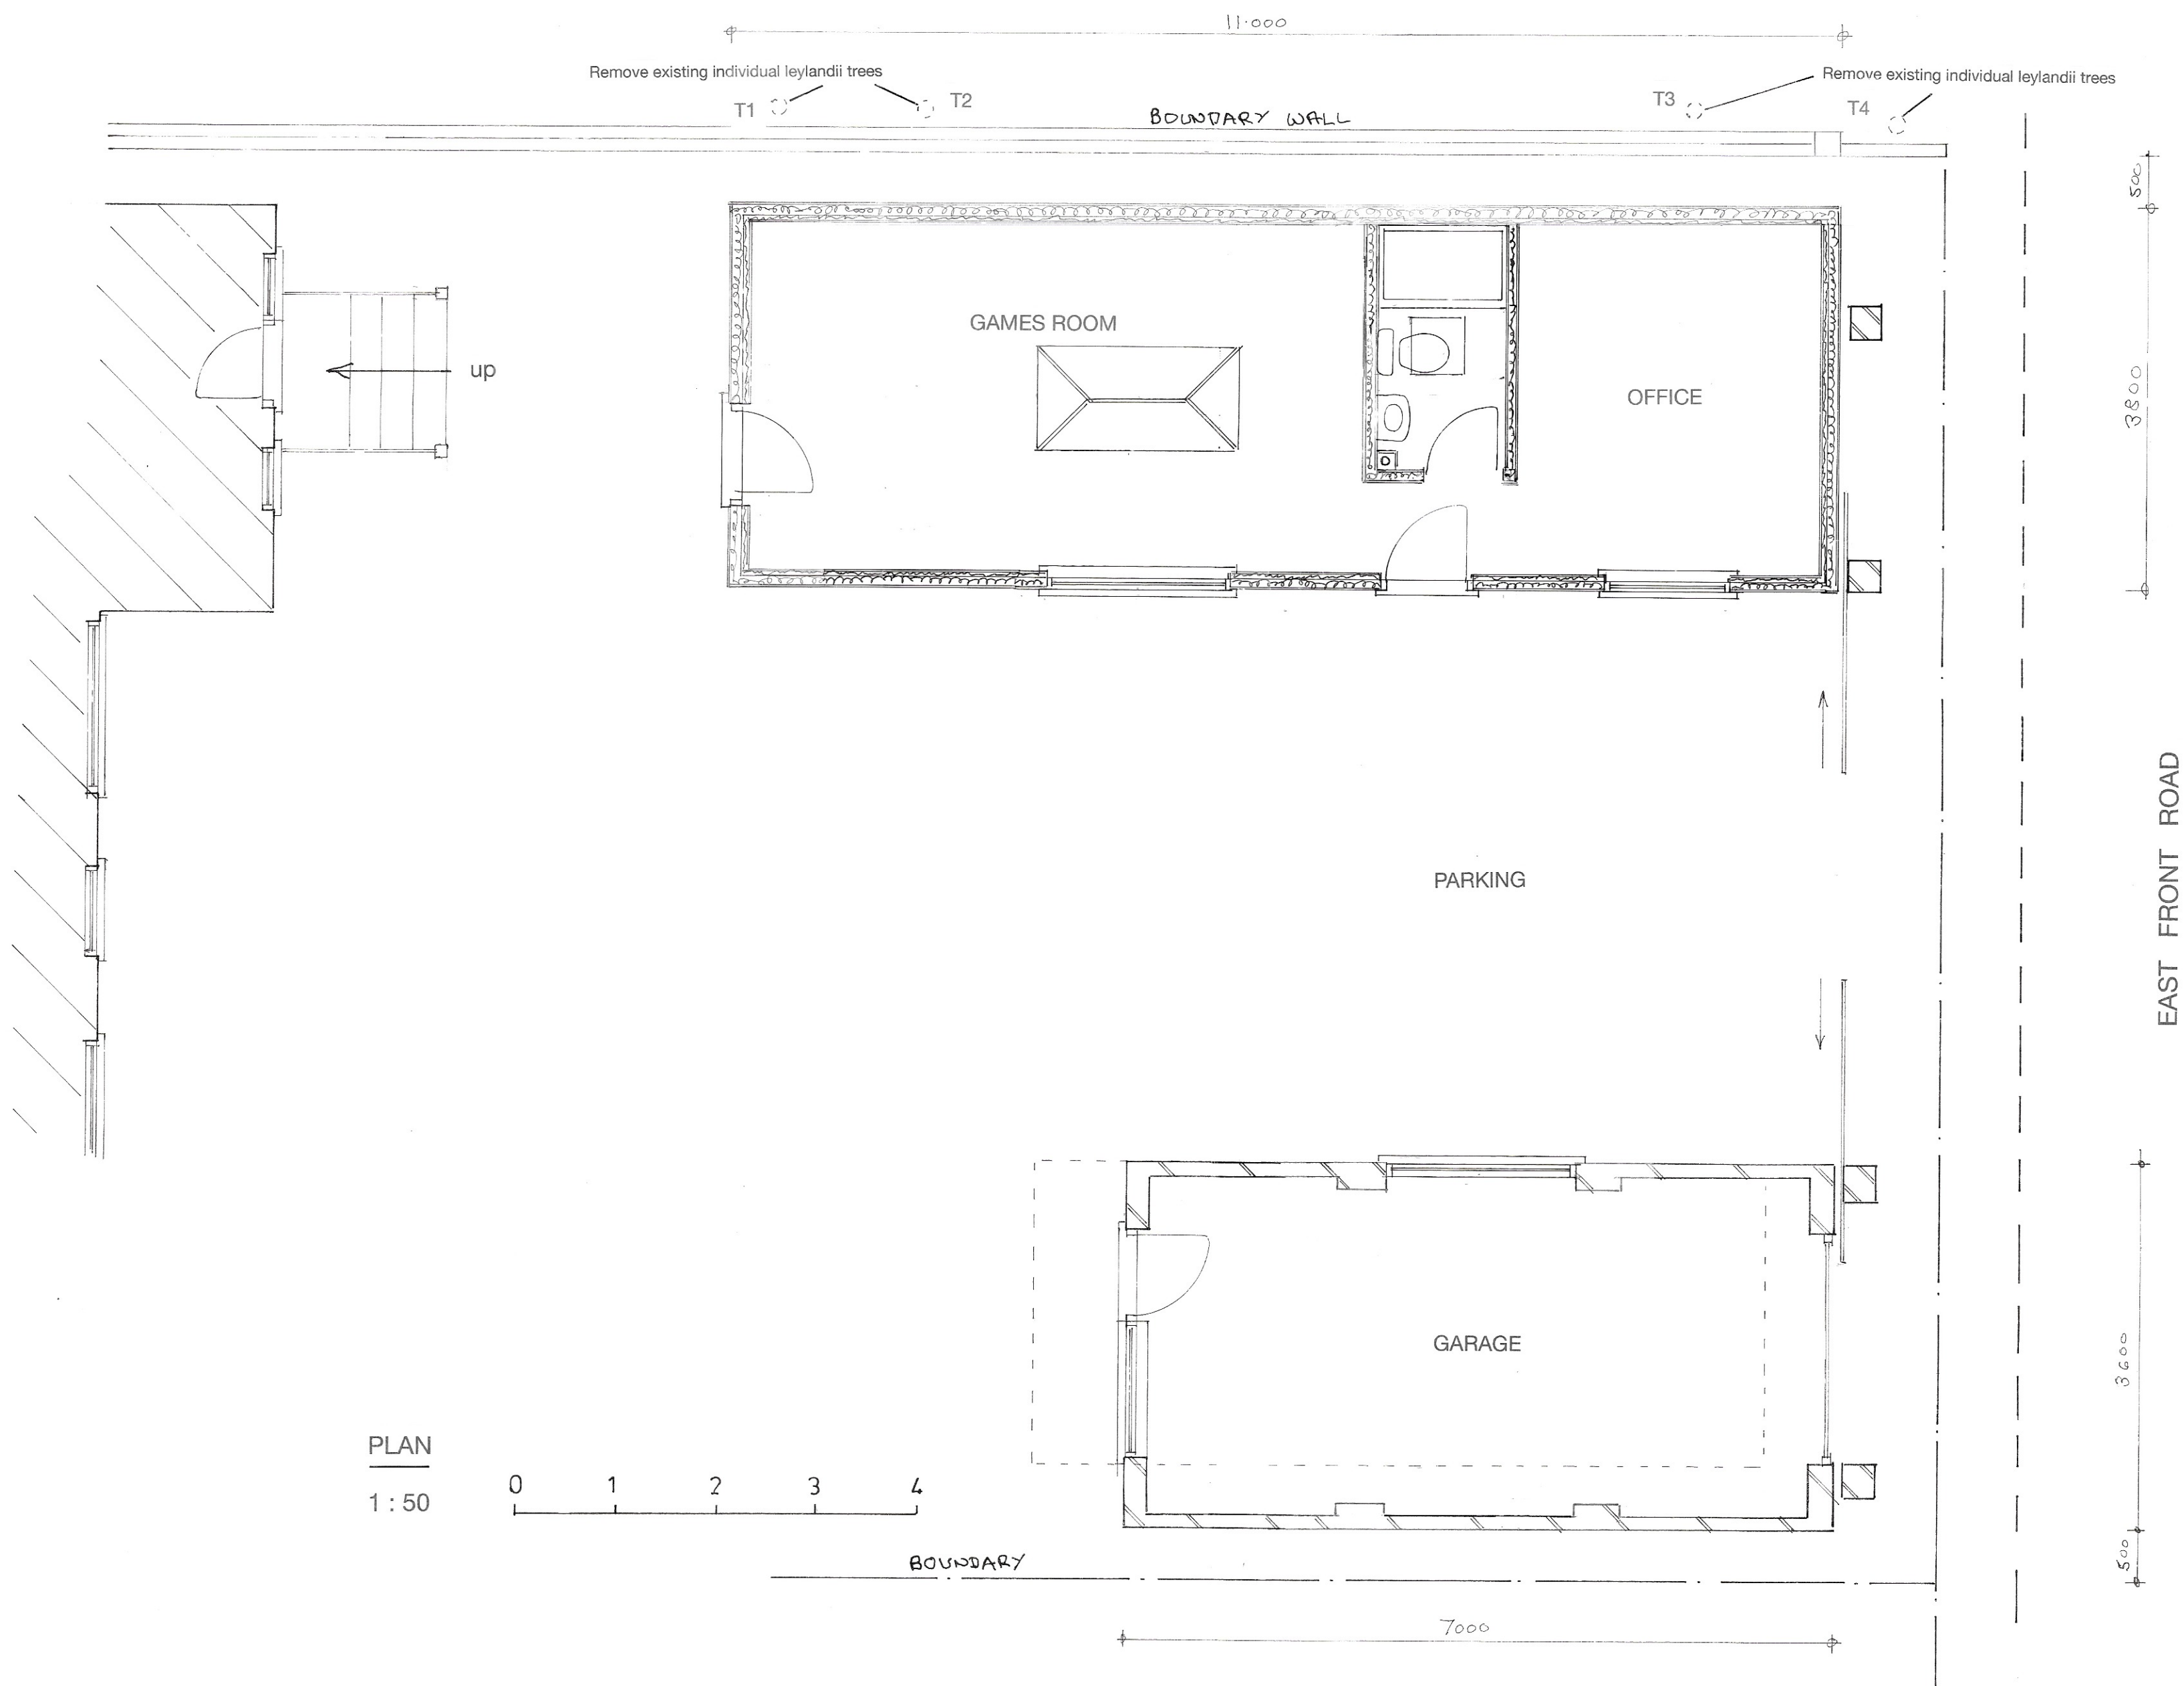

EAST FRONT ROAD

Sheet 1 of 3

Proposed

PROPOSED DETACHED GARAGE AND DETACHED OUTBUILDING
AT 36, EAST FRONT ROAD, PAGHAM FOR MR. & MRS. C. MASSEY.

Bryan Butcher
Rainbow Cottage
Nyetimber Lane
Bognor Regis PO21 3JX
01243 266871
07973 233442
bryan.butcher@btinternet.com
www.bryanbutcher.com