



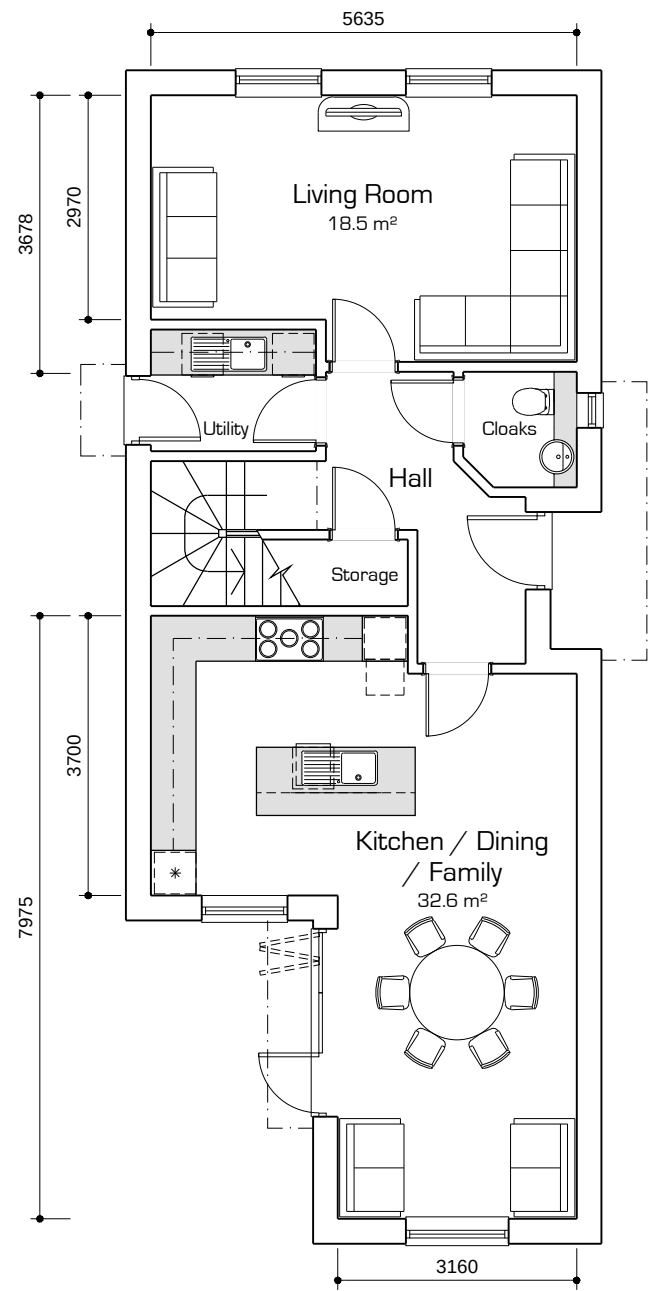


Ground Floor Plan

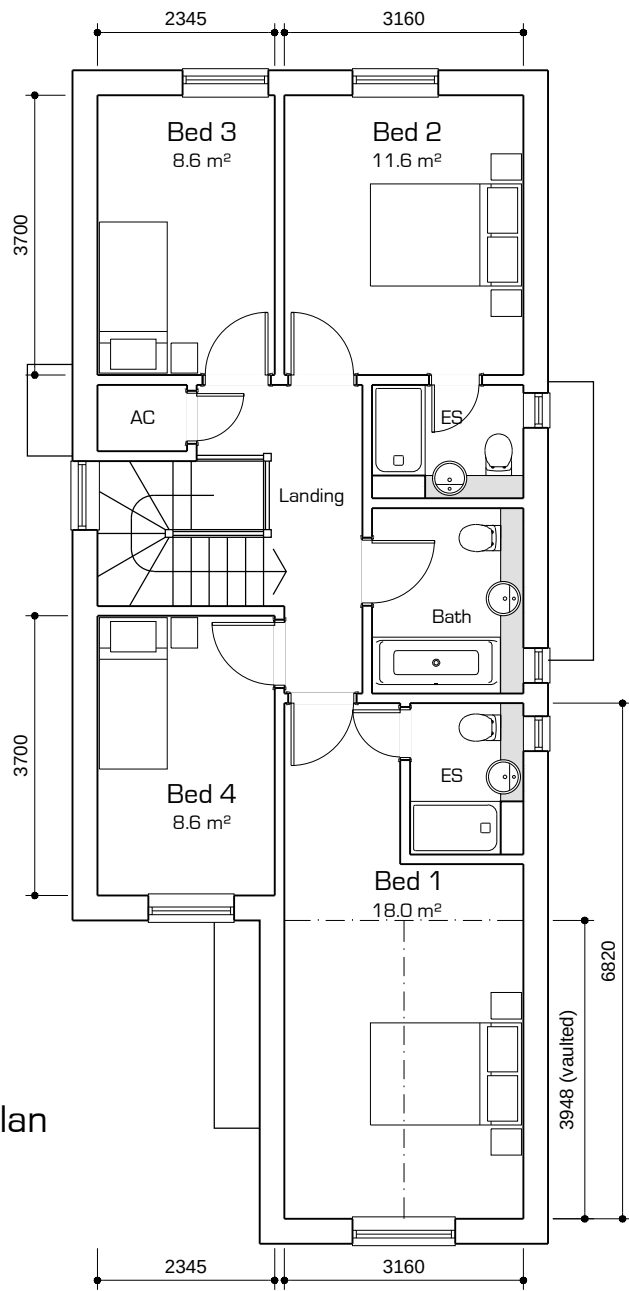


First Floor Plan

Section through Bed 1
showing feature vaulted ceiling & window (dashed)

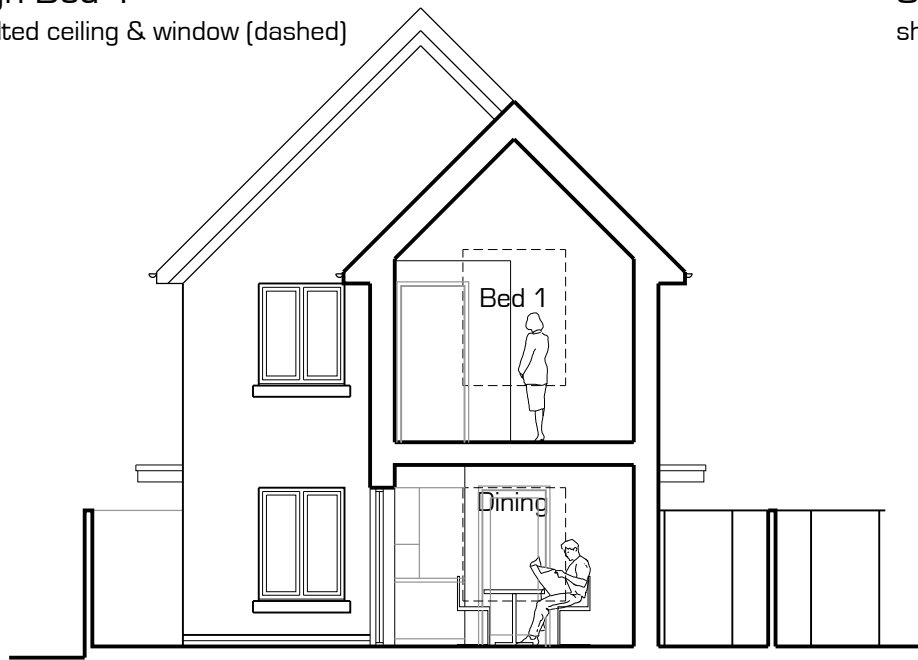


Section through Hall
showing recessed entrance area

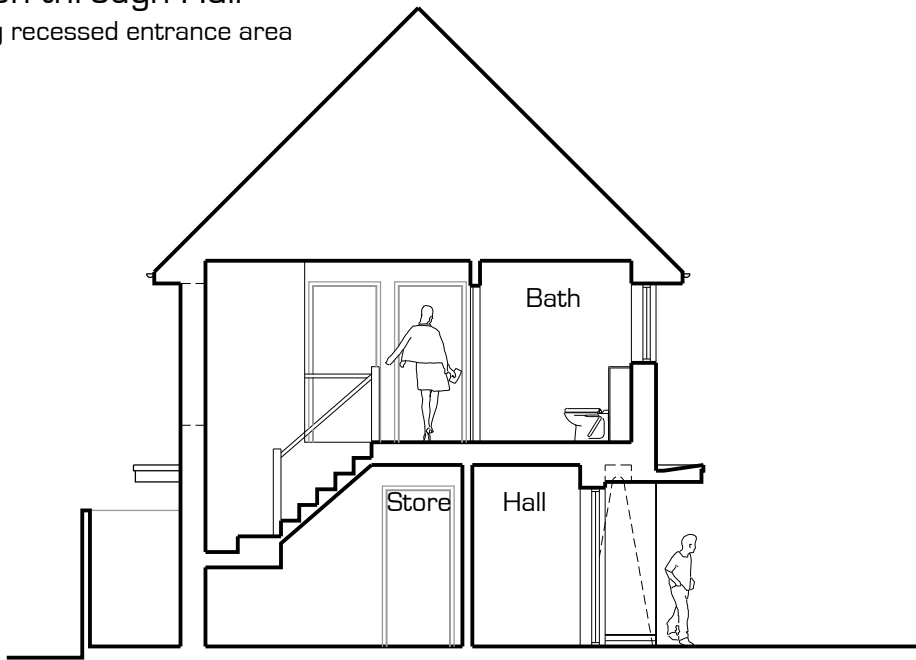

This drawing is the copyright of [Alcove Architecture Ltd](#)
All dimensions must be checked on site prior to construction
Do not scale this drawing except for Planning Application purposes
Contractor to undertake work in full compliance with statutory requirements

Rev	Amendments	Date
A	Reserved Matters Application	21/07/21
B	Scheme adjusted to respond to refusal	06/10/21

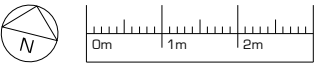

Notes:
Indicative fixtures and furniture layout



Project
Land adjacent to Seftor School House
Seftor Road
Bignor Regis
PO21 3EE
Drawing Title
Plot 6
Floor Plans and Sections

Status	Planning		
Scale	1:100@A3	Drawn By	JE
		Date	June 21
Project No.	20156	Drawing No.	P131
		Revision	B

Alcove Architecture Ltd - Registered No. 8543375