



Existing Roof Plan

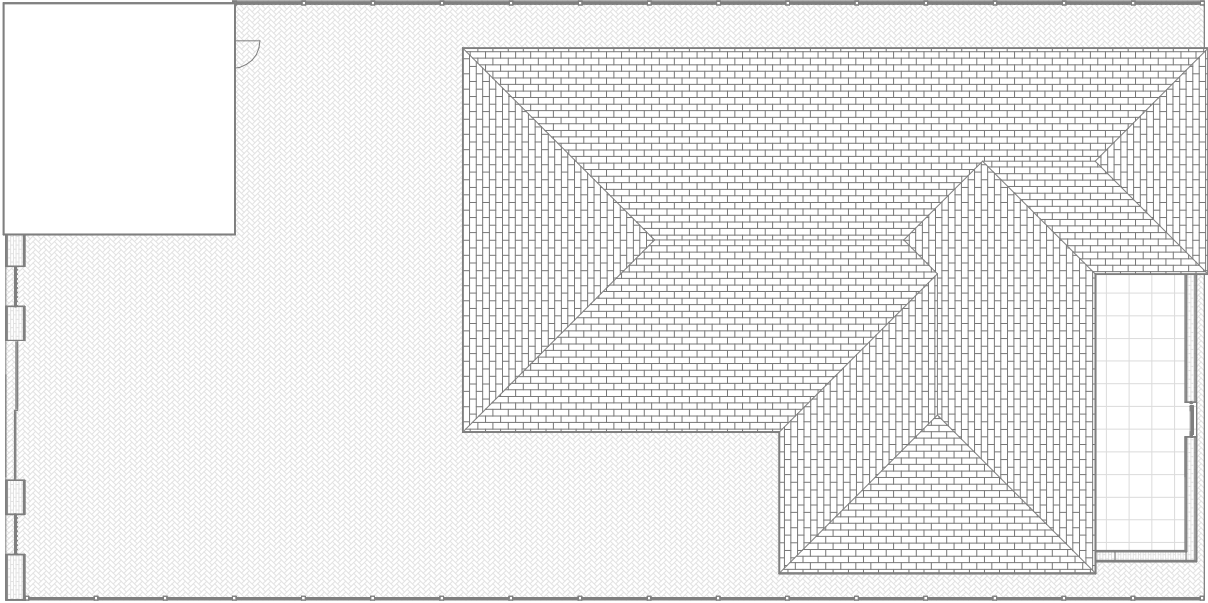

Proposed Roof Plan

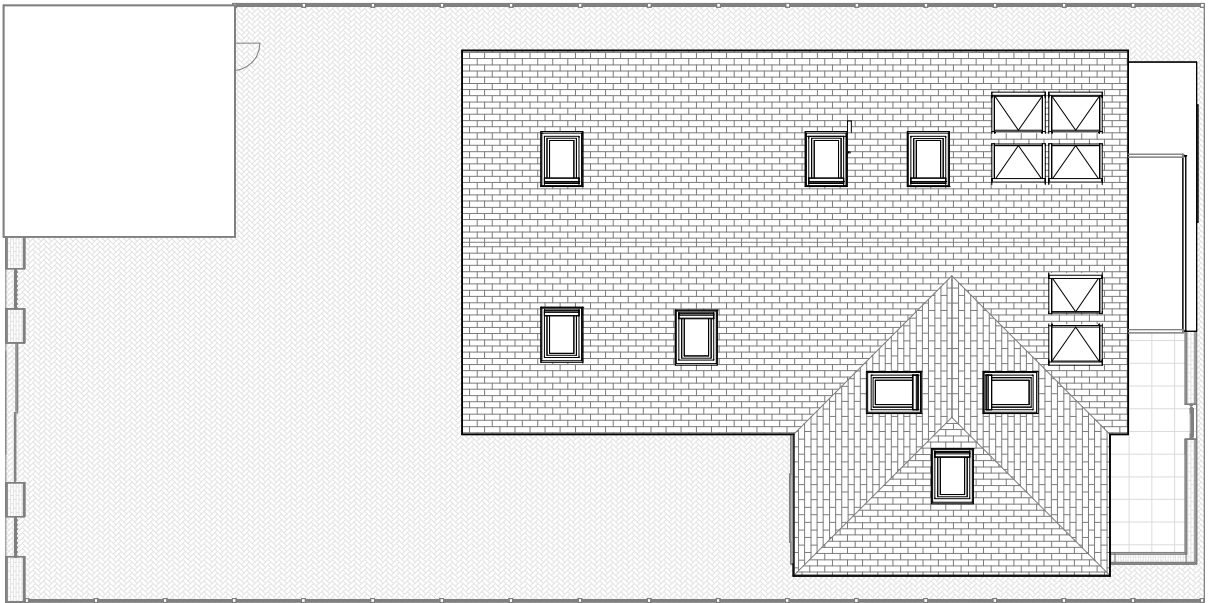

pd

parkers

executive

design

1:500

1:200

1:100

1:50

50

20

10

5

All measurement to be checked on site prior to any commenment

Parkers Design Limited - The Studio @ 90, PO9 2PR

www.pexd.co.uk - info@parkersdesign.com - 07776 008822

PROJECT	113 West Front Road PO21 4TB		CLIENT Miller		
			Date	Issue Date	Scale (@ A3) 1 : 200
SHEET	Roof Plan		Drawn by	SW	DRAWING NUMBER
			Checked by	SR	P 0a
					REV