


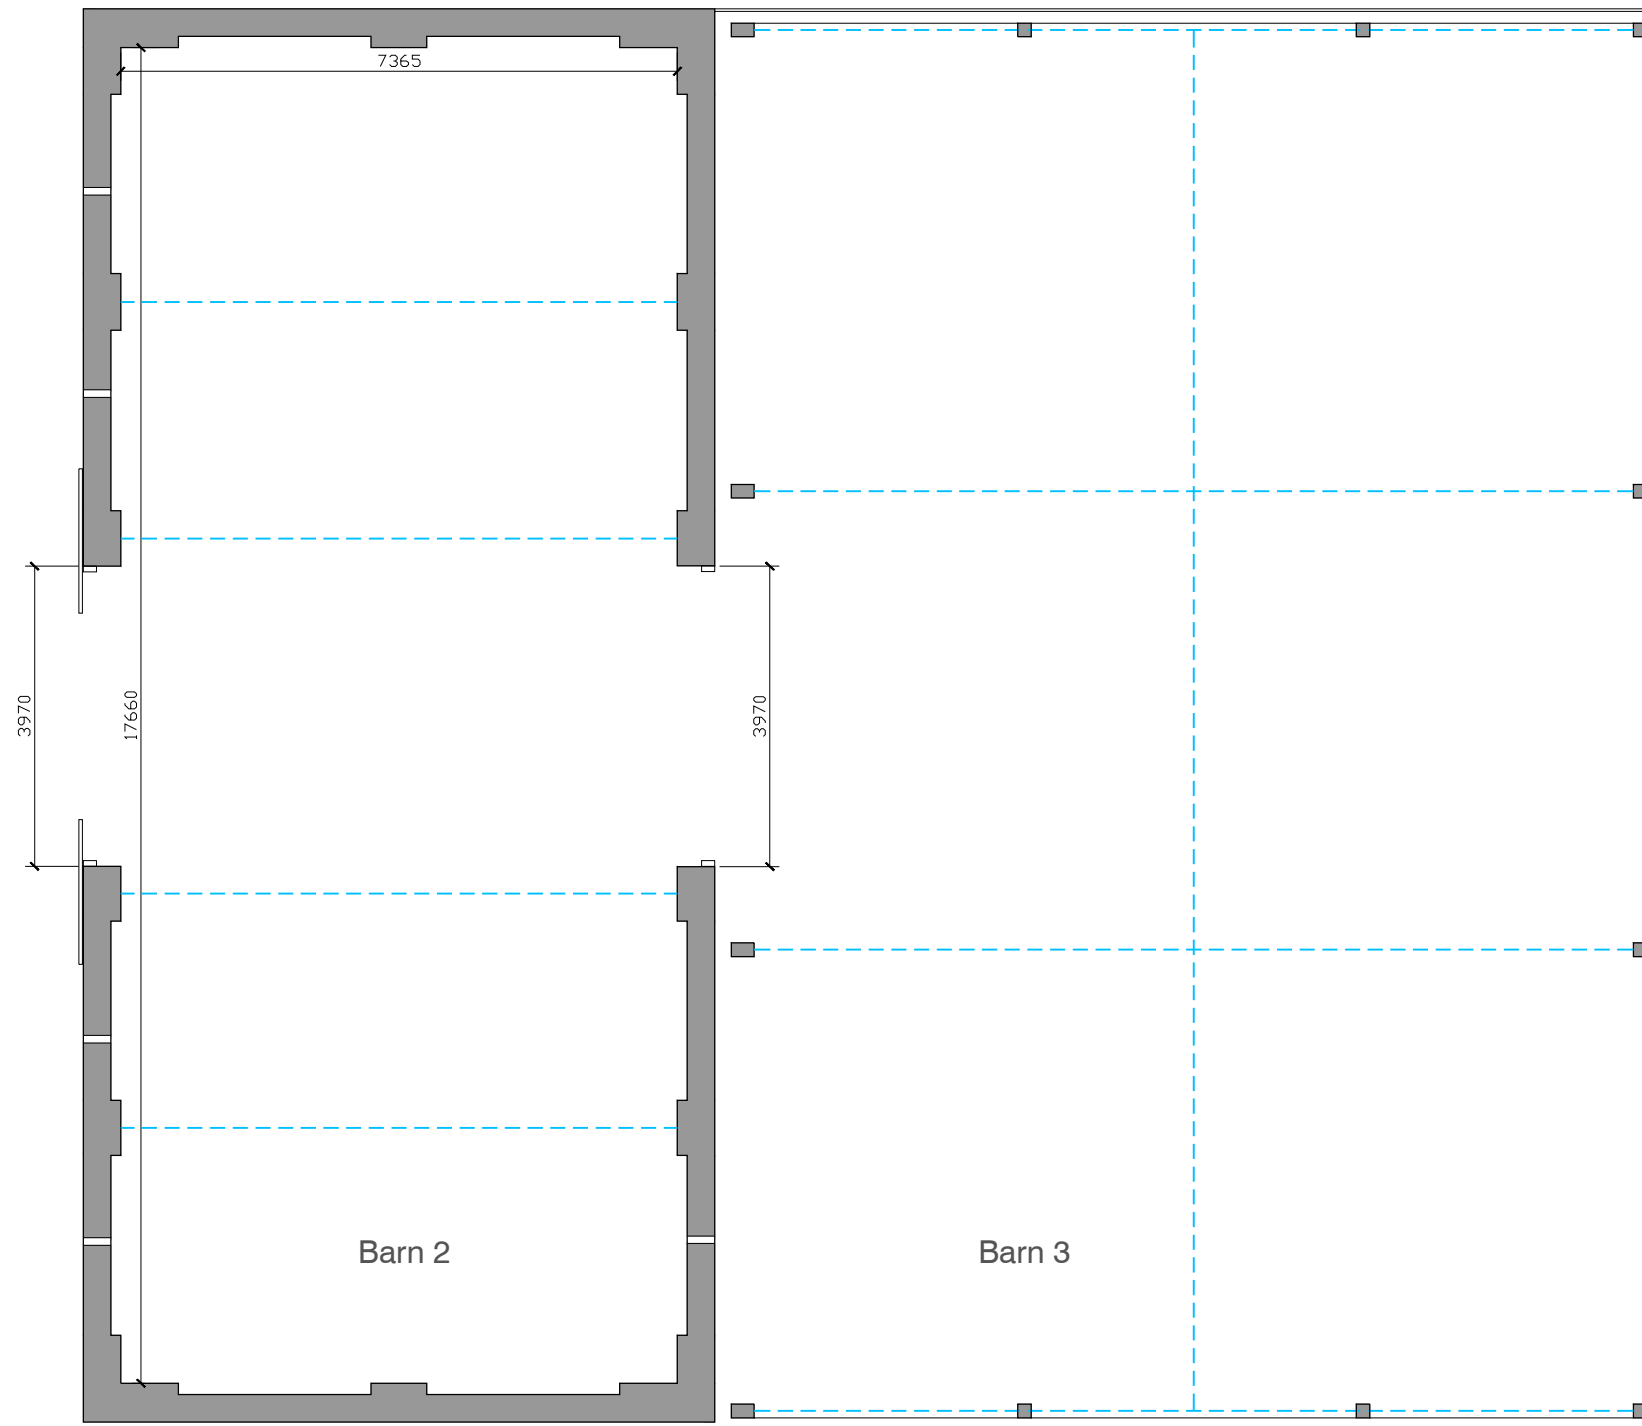

Existing Ground Floor Plan
Barn 2 & 3