



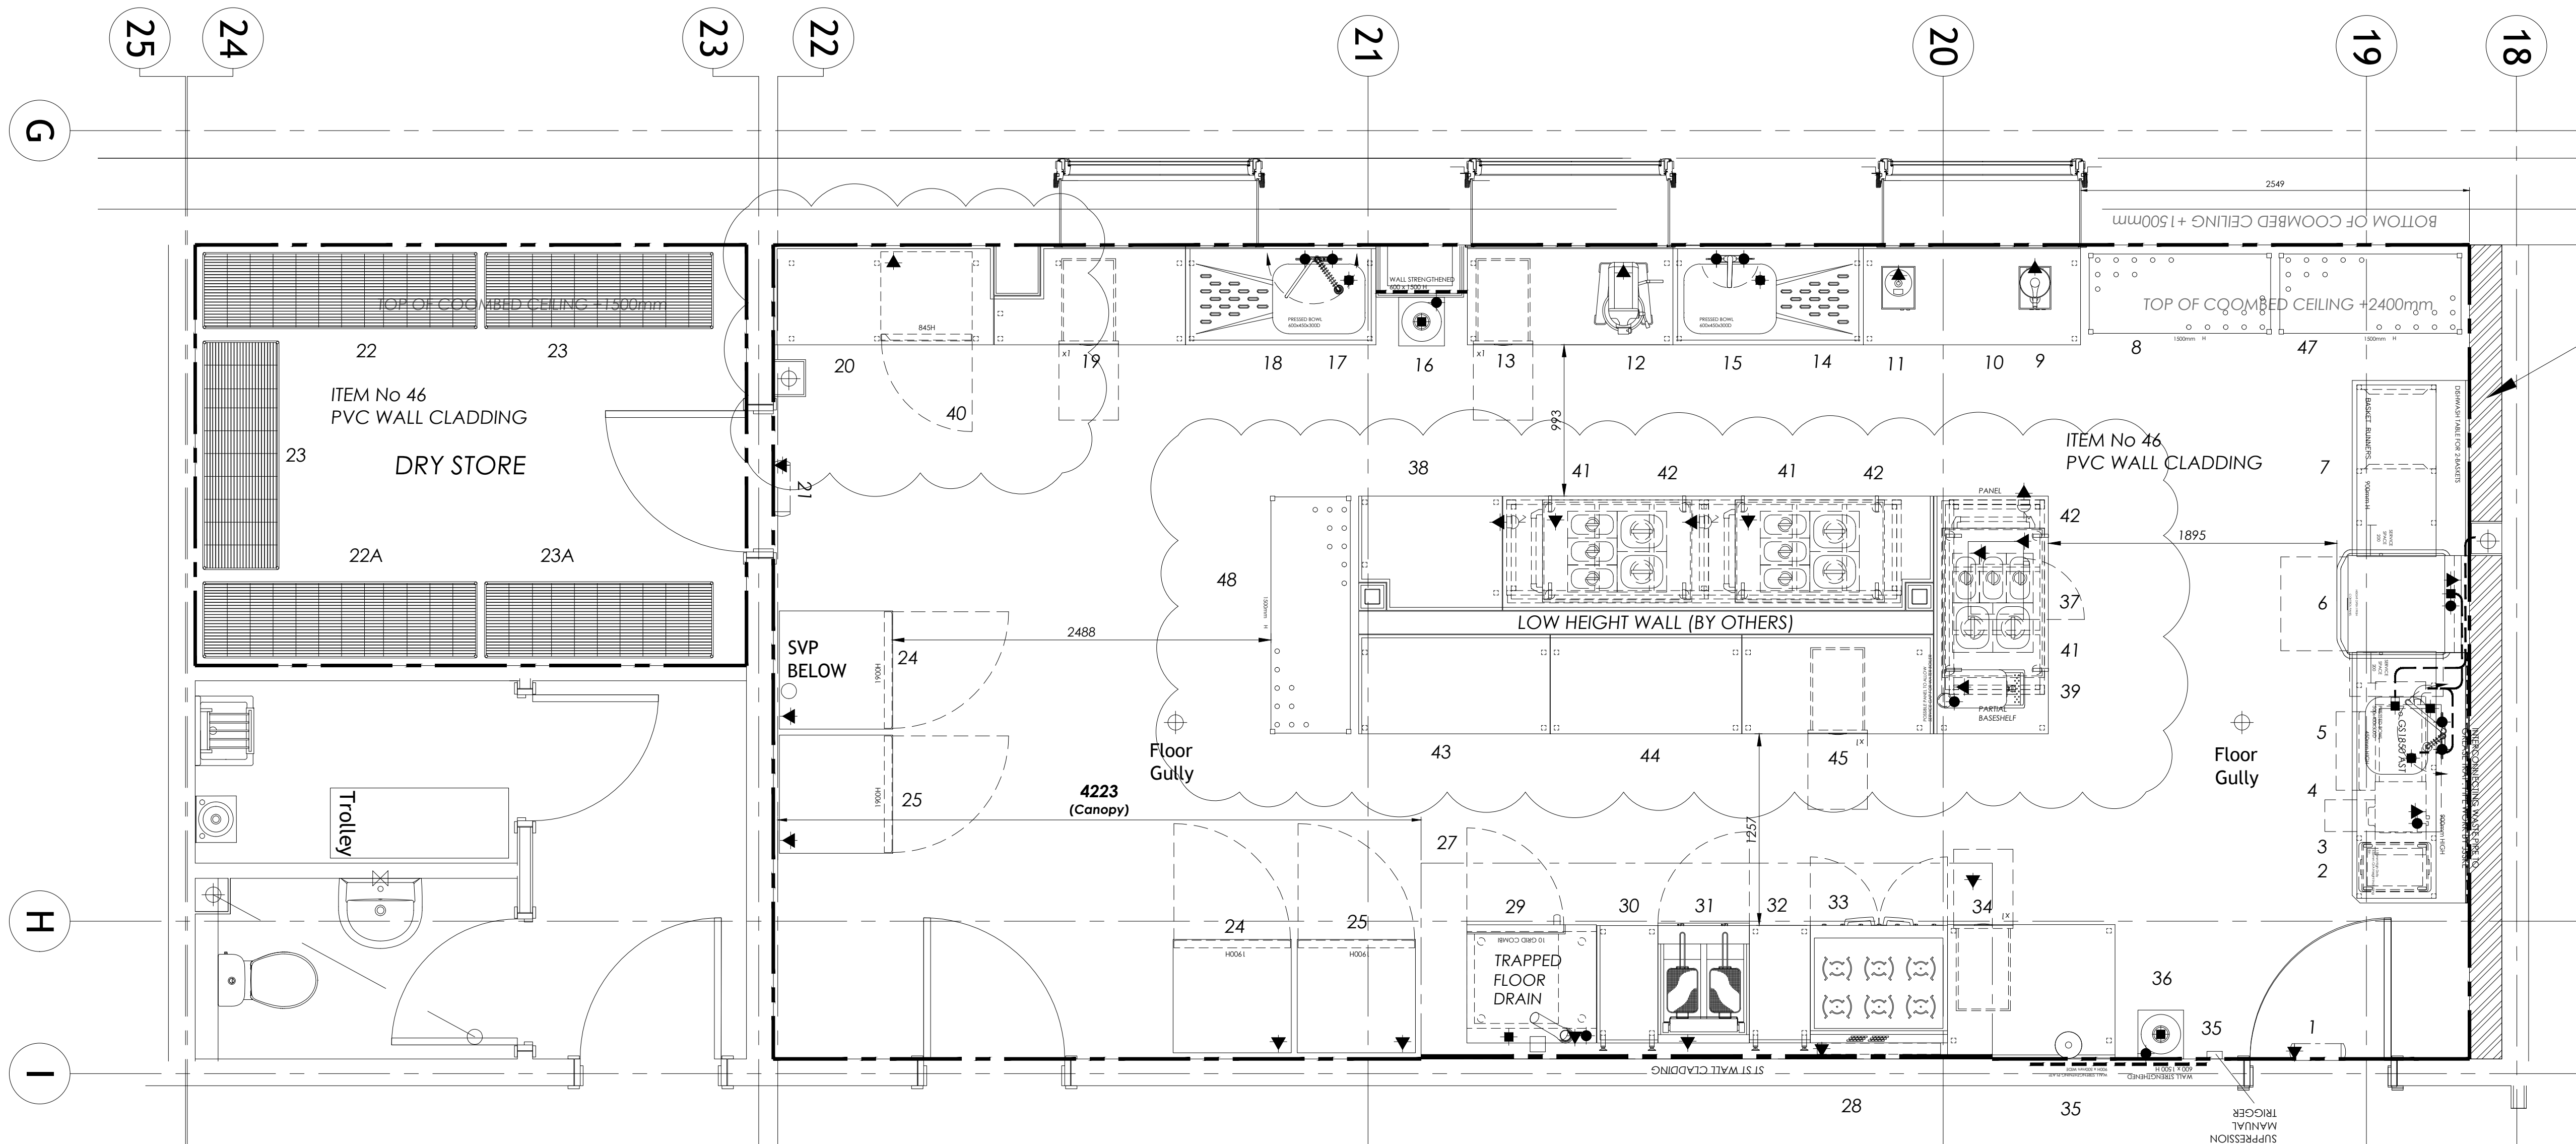

WALL NOTE:
WALL TO BE BOXED OUT BY SITE
TO ALLOW A FLUSH SURFACE TO
SUIT DISHWASHING EQUIPMENT

GENERAL ARRANGEMENT

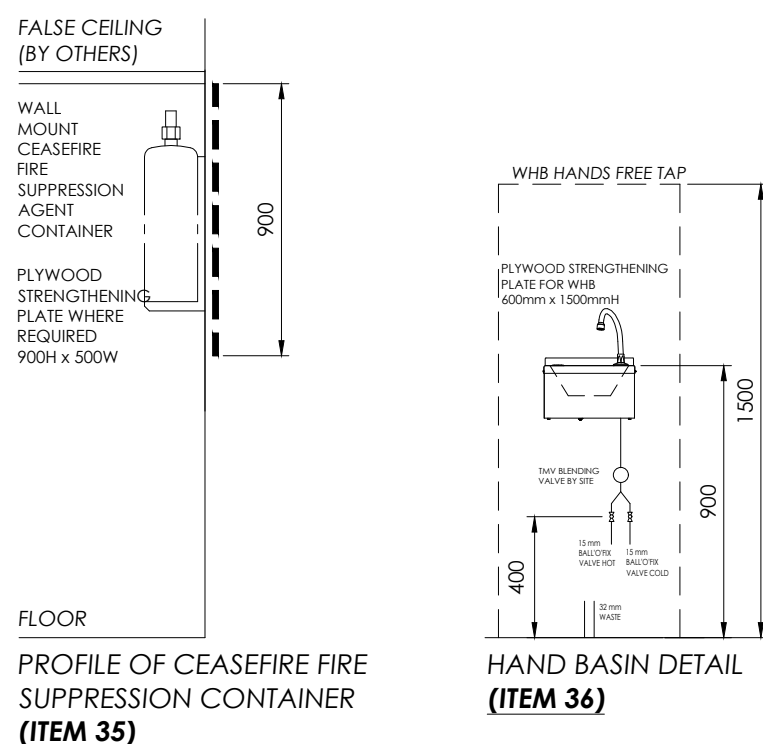

SECTIONS


* = SPECIAL REQUIREMENTS	
PLUMBING NOTES:-	GENERAL NOTES:-
WATER SUPPLY PRESSURE TO THE KITCHEN SHOULD BE BETWEEN 2 & 5 BAR. THIS HAS TO BE CONFIRMED BY DESIGN TEAM. THE WATER SUPPLY TO THE KITCHEN SHOULD BE SOFT WATER. THIS SHOULD BE CHECKED BY THE SITE CONTRACTOR AND SOFTENERS FITTED IF REQUIRED. FAILURE TO SUPPLY SOFT WATER AT THE ABOVE STATED PRESSURE WILL INVALIDATE THE WARRANTY OF THE APPLIANCES.	ALL REFRIGERATION EQUIPMENT TO BE INSTALLED IN A WELL VENTILATED AREA. COLDROOM:- IT IS ESSENTIAL THAT FILL FRESH AIR FLOW IS AVAILABLE TO THE FAN OF THE CONDENSING UNIT, AND IN SOME INSTANCES REJECTED HOT AIR MAY HAVE TO BE EXTRACTED BY FAN ASSISTANCE, TO BE PROVIDED BY OTHERS IF REQUIRED.
ELECTRICAL NOTES:-	GAS NOTES:-
WHERE REQUIRED COMMANDO PLUG & SOCKETS SHOULD BE FITTED AND SUPPLIED BY OTHERS. JSSKE WILL NOT SUPPLY COMMANDO PLUGS. ALL EARTH BONDING BY SITE ELECTRICAL CONTRACTOR. COUNTER CONNECTIONS:- ELECTRICAL SUPPLY TO BE BROUGHT WITHIN ONE METER OF CONNECTION POINT SHOWN ON DRAWING. SUFFICIENT CABLE TO BE LEFT TO ALLOW CONNECTION TO THE UNIT. UNIT CONNECTION POINTS ARE 150MM FFL. ISOLATORS FOR THE COUNTER SHOULD BE POSITIONED LOCALLY.	N/A

NOTES

- All dimensions subject to Site check.
- Do not scale this Drawing.
- All Units to be positioned as drawn, unless otherwise stated.
- Heat Resistant Floor Pads under all heated Equipment where required, POA.
- The main access to the Kitchen Area must not be less than 915mm to allow Equipment to be installed. Larger access door openings for special equipment may be necessary - please check.
- Where Extract Canopy is by others - they to ensure that specification complies with All Regulations and Canopy covers all relevant Equipment.
- Refrigeration Equipment must be installed in a well ventilated area to comply with all Manufacturer's requirements. All venting, whether natural or mechanical, to be supplied and installed by others. NO J Scott & Sons involvement.

SERVICE NOTES

- Services for additional or future Equipment to be provided by others.
- All Services being supplied by others & Building Standards to meet with British Standards, Water Supply Bylaws, Current Regulations, Local Authorities & Standard Codes of Practice.
- Services for Equipment not in JS&S(KE) Ltd Contract are not shown or allowed for.
- Electric shown thus: Isolators/Sockets to be 1200mm A.F.F.L. unless otherwise stated. Water supply shown thus: Where Mains water supply is used, double check valves fitted by others. Drainage shown thus: Gas shown thus: GAS INTERLOCK By Others
- Service Points shown are actual Points on Equipment and allowance to be made for stopcocks, isolators, traps, etc. (These to be provided by others unless otherwise specified).
- Single Phase where indicated = 1-Phase & Neutral.
Three Phase where indicated = 3-Phase & Neutral. (Load indicated is Total Connected Load)
- We have not allowed for Earth Bonding this to be incorporated by the site electrical contractor.
- G.L.L. Gas safety label to be positioned on canopy or kitchen wall.
- S.L. Service label to be positioned on canopy or kitchen wall.
- Water pressure to be as indicated in Special Requirements/Technical Literature.
- Gas Equipment will be supplied suitable for N/A Gas.
- Water Supply & Drainage to units to Comply with "Local Authority Bylaws".
- The client is responsible for hygienic clean to Catering equipment & kitchen areas prior to use.
- Where connecting to services is by JS&S(KE) Ltd. Services left by others are to be the same size as connections on equipment and terminated within one linear metre of same.

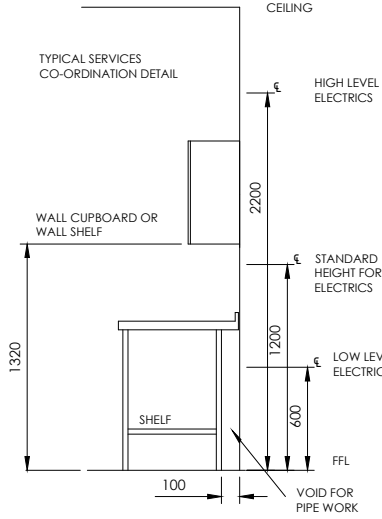

A	20.10.25	UPDATED AS PER CLIENT COMMENTS		KITCHEN LAYOUT			
				Project: SIMPLY UK HOOK LANE CARE HOME HOOK LANE PAGHAM, PO21 3PB			
				Floor Level: SECOND			
				Drawn By: 	Checked By: 		
				JAMES SCOTT & SONS (Kitchen Equipment) Ltd. Unit 1, Ochilview Business Park Laurieston, Falkirk FK2 9PJ T: 01324 629416 E: admin@jsske.co.uk W: jsske.co.uk			
Rev.	Date	Description	By	Date	Scale @ A1	Drg.No.	Revision
FOR APPROVAL				11.07.25	1:25	6512	A
				W.O. No.	42479	Contract No	33725
							



NOTE:- IT IS THE RESPONSIBILITY OF THE CLIENT TO SUBMIT A COPY OF THIS LAYOUT TO THE LOCAL ENVIRONMENTAL HEALTH AUTHORITY FOR APPROVAL

Title: © copyright: This drawing with amendments remains the property of the company and may not be used without our expressed authority