

ITEM	QTY	MANUFACTURER	MODEL	DESCRIPTION	FIXED	WATER-HOT	WATER-COLD	WASTE	ELECTRIC	NOTES
1	1	INSECT-O-CUTOR	P23-16AL	INSECT KILLER (WALL MOUNTED)	FIXED				13 AMP SOCKET (16 w)	24 HR SUPPLY HIGH LEVEL
2	1	JANTEX	CK960 + CL925	56 LTR REFUSE BIN C/W DOLLY	MOBILE					
3	1	JSSKE		ST ST DISHWASH DIRTIES TABLE C/W ONE BOWL WITH SPLASHBACK TO REAR		15 mm	15 mm	42 mm		EDIT WATER TO SUIT PRE RINSE
4	1	GREASESHIELD®	GS1850 AST	GREASE REMOVAL DEVICE C/W STAND		3/4" BSP VALVE		50 mm (max 150 AFFL) & 42mm SP	13 AMP SOCKET	24 HR LOW LEVEL SUPPLY (PLUG FUSE MUST NOT EXCEED 5 AMPS). DOUBLE CHECK VALVE (BY OTHERS).
5	1	MECHLINE	AJPR30-ST-BF2	PRE-RINSE SPRAY C/W SWIVEL TAP	FIXED	15 mm	15 mm			EQUAL PRESSURE
6	1	HOBART	H61SSW-10C	PASS THROUGH DISHWASH MACHINE C/W INTEGRAL WATER SOFTENER		3/4" BSP VALVE		42 mm - SP	7 kW 3-PH+N	LOW LEVEL COMMANDO PLUG AND SOCKET (BY OTHERS). WATER SUPPLY: 60°C MAX (2 to 8" CLARK).
7	1	JSSKE		ST ST DISHWASH CLEANS TABLE C/W BANK OF RUNNERS						
8	1	JSSKE		ST ST 4 TIER SHELVING UNIT						
9	1	ROBOT COUPE	BLIXER2	BLENDER/MIXER					13 AMP SOCKET (0.7 kW)	
10	1	JSSKE		ST ST WALL BENCH						
11	1	ROBOT COUPE	R201 XL	FOOD PROCESSOR	PORTABLE				13 AMP SOCKET (0.55 kW)	
12	1	COMBISTEEL	7455.1410	BENCH MOUNTED MIXER C/W GUARD	FIXED				13 AMP SOCKET (0.45 kW)	
13	1	JSSKE		ST ST WALL BENCH C/W ONE DRAWER						
14	1	JSSKE		ST ST SINK UNIT		15 mm	15 mm	42 mm		
15	1	MECHLINE	WRCT-800ML3	DECK MOUNT SWIVEL MIXER TAP C/W LEVERS & CHECK VALVE	FIXED	INC. IN ITEM 14	INC. IN ITEM 14			
16	1	MECHLINE	WS3-KVS	ST ST WHB C/W PUSH FRONT	FIXED	15 mm		32 mm		BLENDED HOT SUPPLY & WALL STRENGTHENED (BY OTHERS)
17	1	JSSKE		ST ST SINK UNIT		15 mm	15 mm	42 mm		
18	1	MECHLINE	AJPR30-SH-BF2-S	PRE-RINSE SPRAY C/W SWIVEL TAP		INC. IN ITEM 17	INC. IN ITEM 17			EQUAL PRESSURE
19	1	JSSKE		ST ST WALL BENCH C/W ONE DRAWER						
20	1	JSSKE		ST ST WALL BENCH						
21	1	EAIS		ADJUSTABLE WIRE SHELVING UNIT						
21	1	INSECT-O-CUTOR	P23-16AL	INSECT KILLER (WALL MOUNTED)	FIXED				13 AMP SOCKET (16 w)	24 HR SUPPLY HIGH LEVEL
22	1	EAIS		ADJUSTABLE WIRE SHELVING UNIT						
22A	1	EAIS		ADJUSTABLE WIRE SHELVING UNIT						
23	2	COMBISTEEL	7063.0095	UPRIGHT SINGLE DOOR FREEZER (ST/ST FINISH)					13 AMP SOCKET (0.35 kW) (EA)	24 HR SUPPLY (EA)
23	1	EAIS		ADJUSTABLE WIRE SHELVING UNIT						
23A	1	EAIS		ADJUSTABLE WIRE SHELVING UNIT						
24	2	COMBISTEEL	7063.0045	UPRIGHT SINGLE DOOR REFRIGERATOR (ST/ST FINISH)					13 AMP SOCKET (0.15 kW) (EA)	24 HR SUPPLY (EA)
26				SPARE No.						
27	1	JSSKE		EXTRACT/INPUT CANOPY C/W LIGHTS (FAN & DUCT BY OTHERS)	FIXED				5 AMP SWITCHED SUPPLY (LIGHTS)	CANOPY LIGHTS TO BE INTEGRATED INTO KITCHEN LIGHT CIRCUIT (BY OTHERS)
28	1	JSSKE		ST ST WALL CLADDING	FIXED					
29	1	RATIONAL	ICC 10-1/1 E 60.31.089 60-72-592	10 GRID COMBINATION OVEN C/W FLOOR STAND & CONDENSATION BREAKER			3/4" BSP VALVE	50 mm - FD	18.9 kW 3-PH+N	LOW LEVEL COMMANDO PLUG & SOCKET (BY OTHERS)
30	1	JSSKE		ST ST INFILL BENCH						
31	1	FALCON	E3865	TWIN PAN TWIN BASKET FRYER					20 kW 3-PH+N (63 AMP)	LOW LEVEL COMMANDO PLUG AND SOCKET (BY OTHERS)
32	1	JSSKE		ST ST INFILL BENCH						
33	1	FALCON	E163i	6 ZONE INDUCTION RANGE OVEN					17.5 kW 3-PH+N (32 AMP)	LOW LEVEL COMMANDO PLUG & SOCKET (BY OTHERS)
34	1	JSSKE		ST ST WALL BENCH C/W ONE DRAWER						
35	1	CEASEFIRE	SM-RM1585	FIRE SUPPRESSION SYSTEM C/W VALVE & MANUAL TRIGGER	FIXED					WALLS STRENGTHENED (BY OTHERS). BMS / FA INTERFACE CABLE (SUPPLIED & FITTED BY OTHERS). BLENDED HOT SUPPLY & WALL STRENGTHENED (BY OTHERS)
36	1	MECHLINE	WS3-KVS	ST ST WHB C/W PUSH FRONT	FIXED	15 mm		32 mm		
37	1	CHEFMASTER	HEB082	MICROWAVE OVEN					13 AMP SOCKET (1 kW)	
38	1	JSSKE		ST ST WALL BENCH						
39	1	LINCAT	EB6FX	WATER BOILER C/W WATER SOFTENERS			3/4" BSP VALVE		6 kW 1-PH+N	COMMANDO PLUG & SOCKET (BY OTHERS)
40	1	COMBISTEEL	7450.0550	UNDERCOUNTER SINGLE DOOR REFRIGERATOR					13 AMP SOCKET (0.15 kW)	24 HR LOW LEVEL SUPPLY
41	1	JSSKE		ST ST WALL BENCH C//W INSULATED TOPS & SINGLE SOCKET BACKBOX	FIXED				13 AMP SUPPLY (1.9 kW)	M&E SERVICES (BY OTHERS)
41	1	JSSKE		ST ST WALL BENCH C//W INSULATED TOPS & SINGLE SOCKET BACKBOX	FIXED				13 AMP SUPPLY (1.9 kW)	M&E SERVICES (BY OTHERS)
41	1	JSSKE		ST ST WALL BENCH C//W INSULATED TOPS & SINGLE SOCKET BACKBOX	FIXED				13 AMP SUPPLY (1.9 kW)	M&E SERVICES (BY OTHERS)
42	3	VICTOR	BM20MS	MOBILE HEATED FOOD TROLLEY	MOBILE				INC. IN ITEM 42 (1.9 kW) (EA)	SOCKET REQUIRED AT POINT OF USE (EA)
43	1	JSSKE		ST ST WALL BENCH						
44	1	JSSKE		ST ST WALL BENCH						
45	1	JSSKE		ST ST WALL BENCH						
47	1	JSSKE		ST ST 4 TIER SHELVING UNIT						
48	1	JSSKE		ST ST 4 TIER SHELVING UNIT						
49				SPARE No.						
50	1			ELECTRONIC OPERATING & MAINTENANCE MANUALS						

- NOTES
1. All dimensions subject to Site check.

2. Do not scale this Drawing.

3. All Units to be positioned as drawn, unless otherwise stated.

4. Heat Resistant Floor Pads under all heated Equipment where required, POA.

5. The main access to the Kitchen Area must not be less than 915mm to allow Equipment to be installed. Larger access door openings for special equipment may be necessary - please check.

6. Where Extract Canopy is by others - they to ensure that specification complies with All Regulations and Canopy covers all relevant Equipment.

7. Refrigeration Equipment must be installed in a well ventilated area to comply with all Manufacturer's requirements. All venting, whether natural or mechanical, to be supplied and installed by others. **NO** J Scott & Sons involvement.
- SERVICE NOTES

1. Services for additional or future Equipment to be provided by others.

2. All Services being supplied by others & Building Standards to meet with British Standards, Water Supply Bylaws, Current Regulations, Local Authorities & Standard Codes of Practice.

3. Services for Equipment not in JS&S(KE) Ltd Contract are not shown or allowed for.

4. Electric shown thus:  Isolators/Socketts to be 1200mm A.F.F.L. unless otherwise stated. Water supply shown thus:  Gas shown thus:  Where Mains water supply is used, double check valves fitted by others. Drainage shown thus:  Gas shown thus: GAS INTERLOCK By Others

5. Service Points shown are actual Points on Equipment and allowance to be made for stopcocks, isolators, traps, etc. (These to be provided by others unless otherwise specified).

6. Single Phase where indicated = 1-Phase & Neutral
Three Phase where indicated = 3-Phase & Neutral. (Load indicated is Total Connected Load)

7. We have not allowed for Earth Bonding this to be incorporated by the site electrical contractor.

8.  Gas safety label to be positioned on canopy or kitchen wall.

9.  Service label to be positioned on canopy or kitchen wall.


10. Water pressure to be as indicated in Special Requirements/Technical Literature.

11. Gas Equipment will be supplied suitable for N/A Gas.

12. Water Supply & Drainage to units to Comply with "Local Authority Bylaws".

13. The client is responsible for hygienic clean to Catering equipment & kitchen areas prior to use.

14. Where connecting to services is by JS&S(KE) Ltd. Services left by others are to be the same size as connections on equipment and terminated within one linear metre of same.

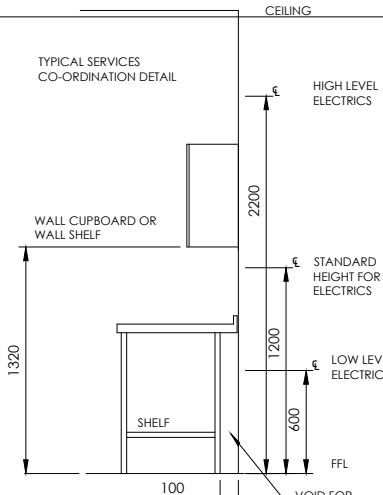

NOTE:- IT IS THE RESPONSIBILITY OF THE CLIENT TO SUBMIT A COPY OF THIS LAYOUT TO THE LOCAL ENVIRONMENTAL HEALTH AUTHORITY FOR APPROVAL