

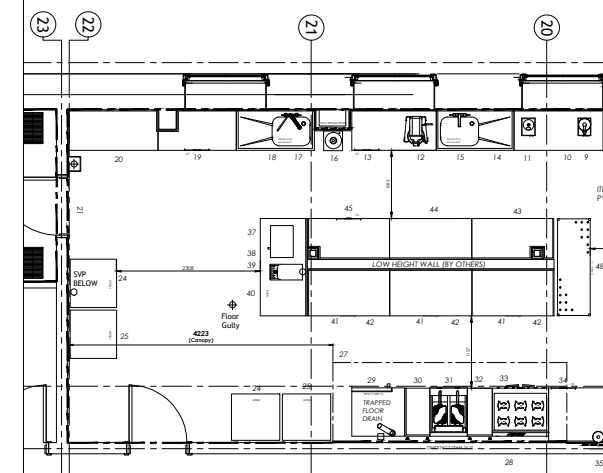
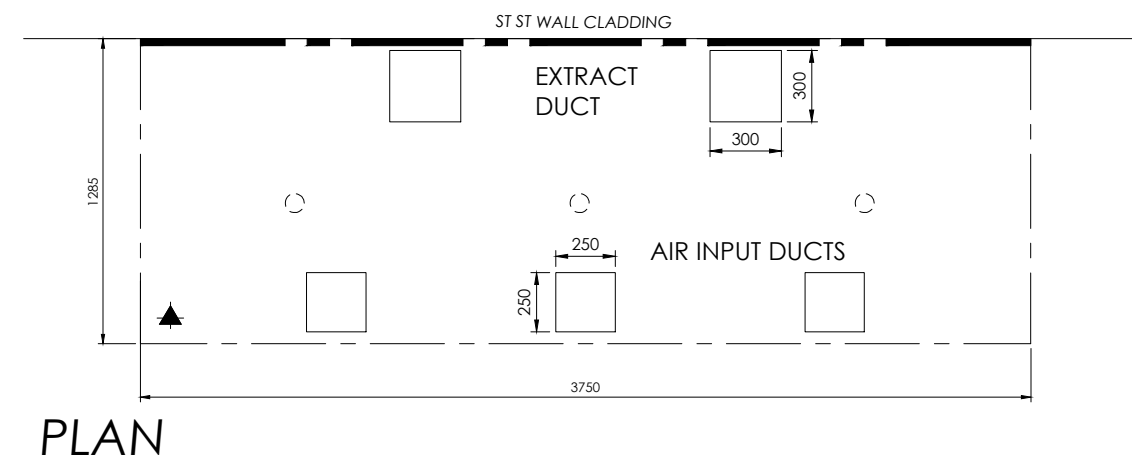


MAIN KITCHEN CANOPY
ITEM 27

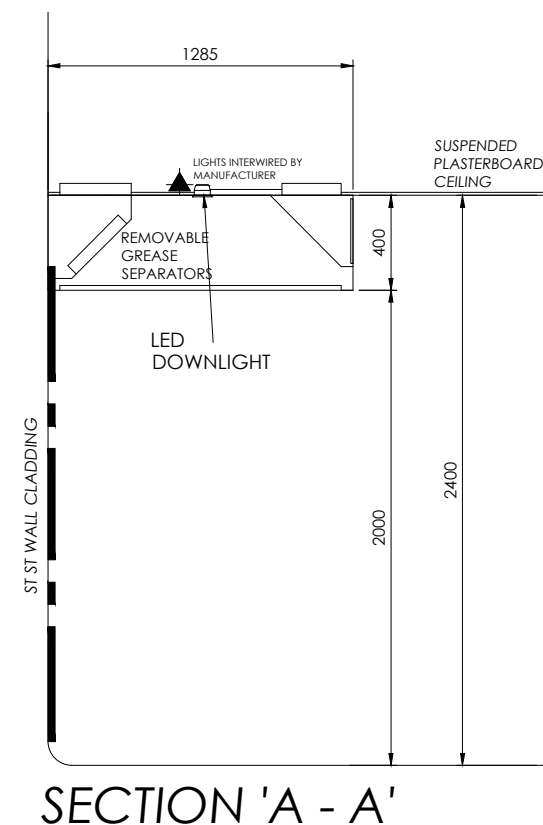

FOR APPROVAL

Rev.	Date	Description	By
		DRAWN BY: 	CHECKED BY: 

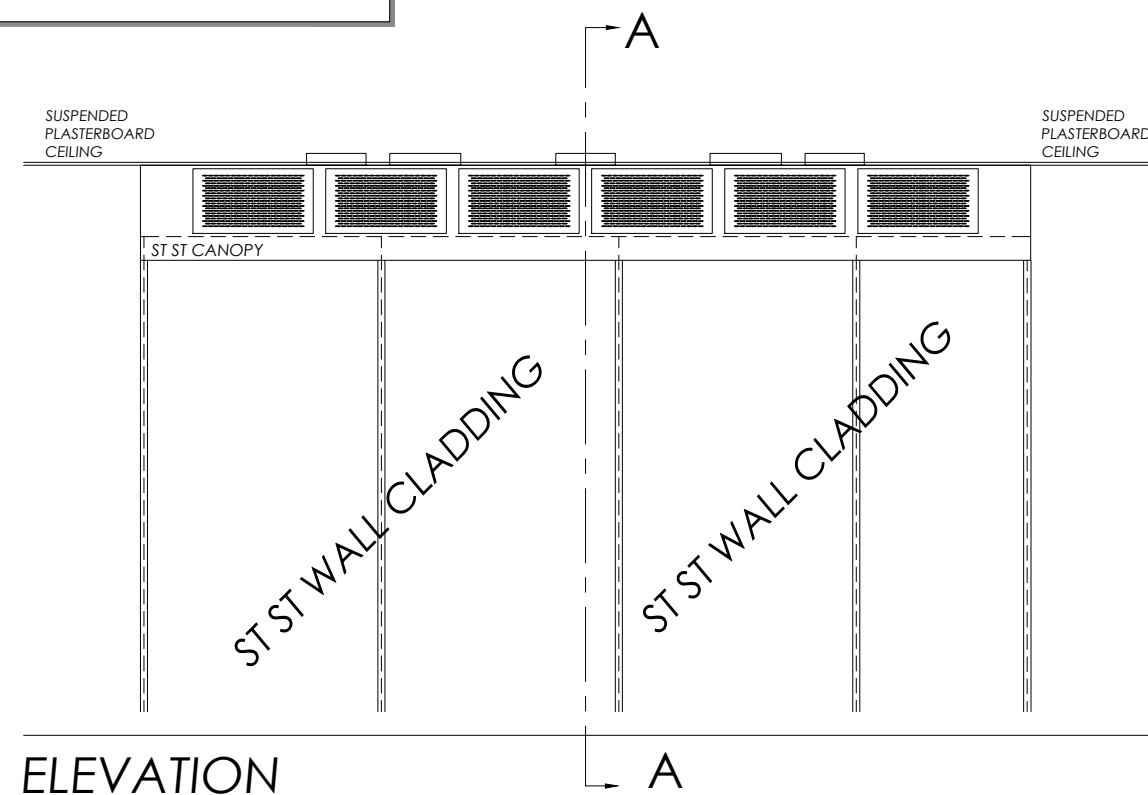

JAMES SCOTT & SONS (Kitchen Equipment) Ltd.
Glenfuir Works, Portdownie
Falkirk FK1 4QY
T: 01324 629416
E: admin@jsske.co.uk
W: jsske.co.uk

TITLE: CANOPY MANUFACTURING DETAILS

DRG No. 6512-M1

SCALE	CON. No.	REVISION
NTS	33725	

CANOPY FLOW RATES.

The canopy flow rates are to allow ventilation of equipment under the canopy only, it does not allow for general ventilation to the kitchen.

Canopy Extract Flow Rate M3/SEC@ 100Pa: 0.95
Canopy Supply Flow Rate (DW172) (85%) M3/SEC@ 40Pa: 0.81

CUSTOMER: SIMPLY UK	PROJECT: HOOK LANE CARE HOME HOOK LANE, PAGHAM, PO21 3PB
------------------------	--

ORDER NO.	ITEM NO.	W.O. NO.	DATE
SPO 119832 ALPHA FAB	27 & 28	42479	07.07.25