



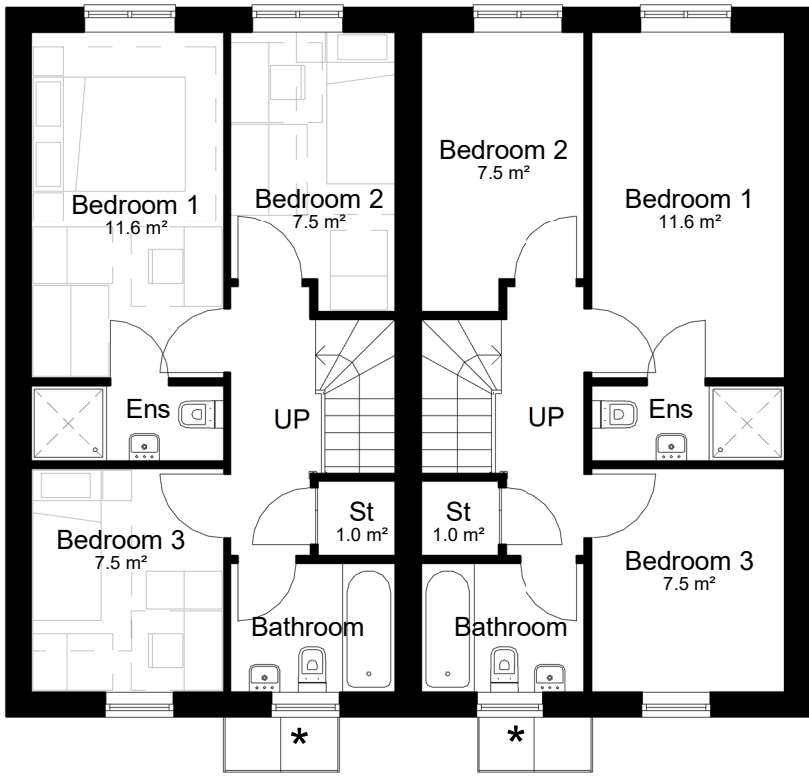

Level 01-First Floor
1 : 100

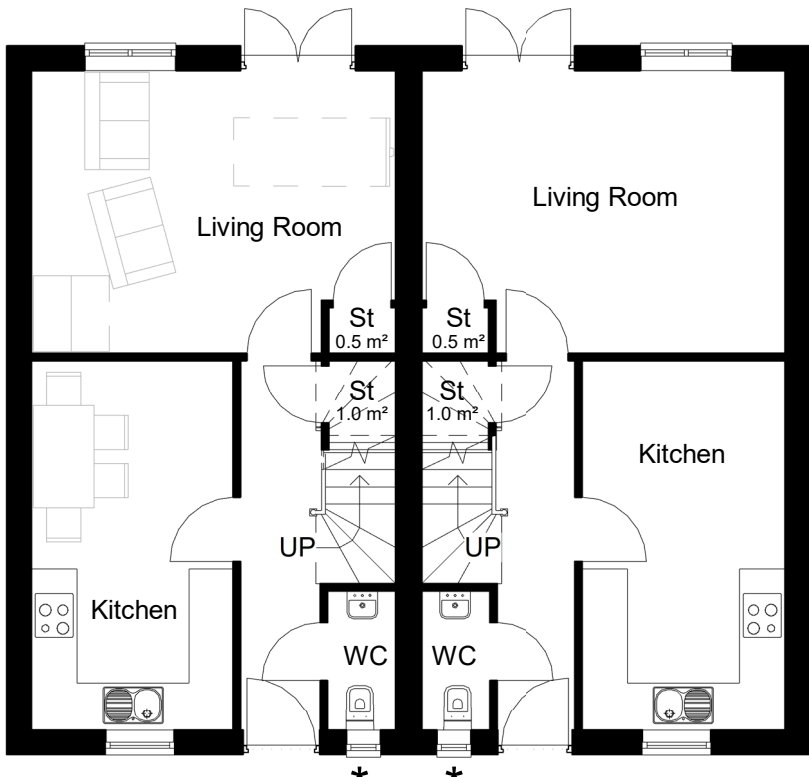

Level 00-Ground Floor
1 : 100



Front Elevation
1 : 100



Side Elevation A
1 : 100



Rear Elevation
1 : 100



Side Elevation B
1 : 100



Please Note:

Drawing to be scaled for planning purposes only, dimensions to be checked on site and any discrepancies are to be highlighted to the Architect prior to construction.

Topographical / Ordnance Survey information shown has been prepared by a third party, HGP accept no responsibility for accuracy or completeness of the survey.

This drawing is to be read in conjunction with all other project drawings, construction notes and / or project specifications including those by other project consultants and specialists. All discrepancies should be reported immediately.

Design subject to detail development / approval. Measurements and accommodation schedules subject to amendments following coordinated input by others. Costings cannot be finalised until approval /confirmation by relevant authorities and Client.

Area Schedule		
Name	Level	Area
3 Bed House	Level 00-Ground Floor	42 m²
3 Bed House	Level 01-First Floor	42 m²
		84 m²

Legend

CA3 : Character Area 3, Community Streets

Handing as follows:

As: 84-87, 97-100, 304-305, 372-373

Handed: N/A

★ Obscure glazing

Rev.	Description	DATE	DB	CB

Date	Oct '21
Drawn By/Checked By	DY/ HJE
Scale	1 : 100@ A2
Revision	
Project	Land South of Summer Lane, Pagham
Title	Block F (CA3) - Plans and Elevations
Dwg#	21.003.21
Status	Planning

hgp

Unit 1, Station Industrial Park
Duncan Road, Park Gate,
Hampshire, SO31 1BX

Furzehall Farm, Wickham Road
Fareham, Hampshire
PO16 7JH

01329 383 225
email@hgp-architects.co.uk
www.hgp-architects.co.uk

HGP Architects Ltd. Copyright
Reserved