


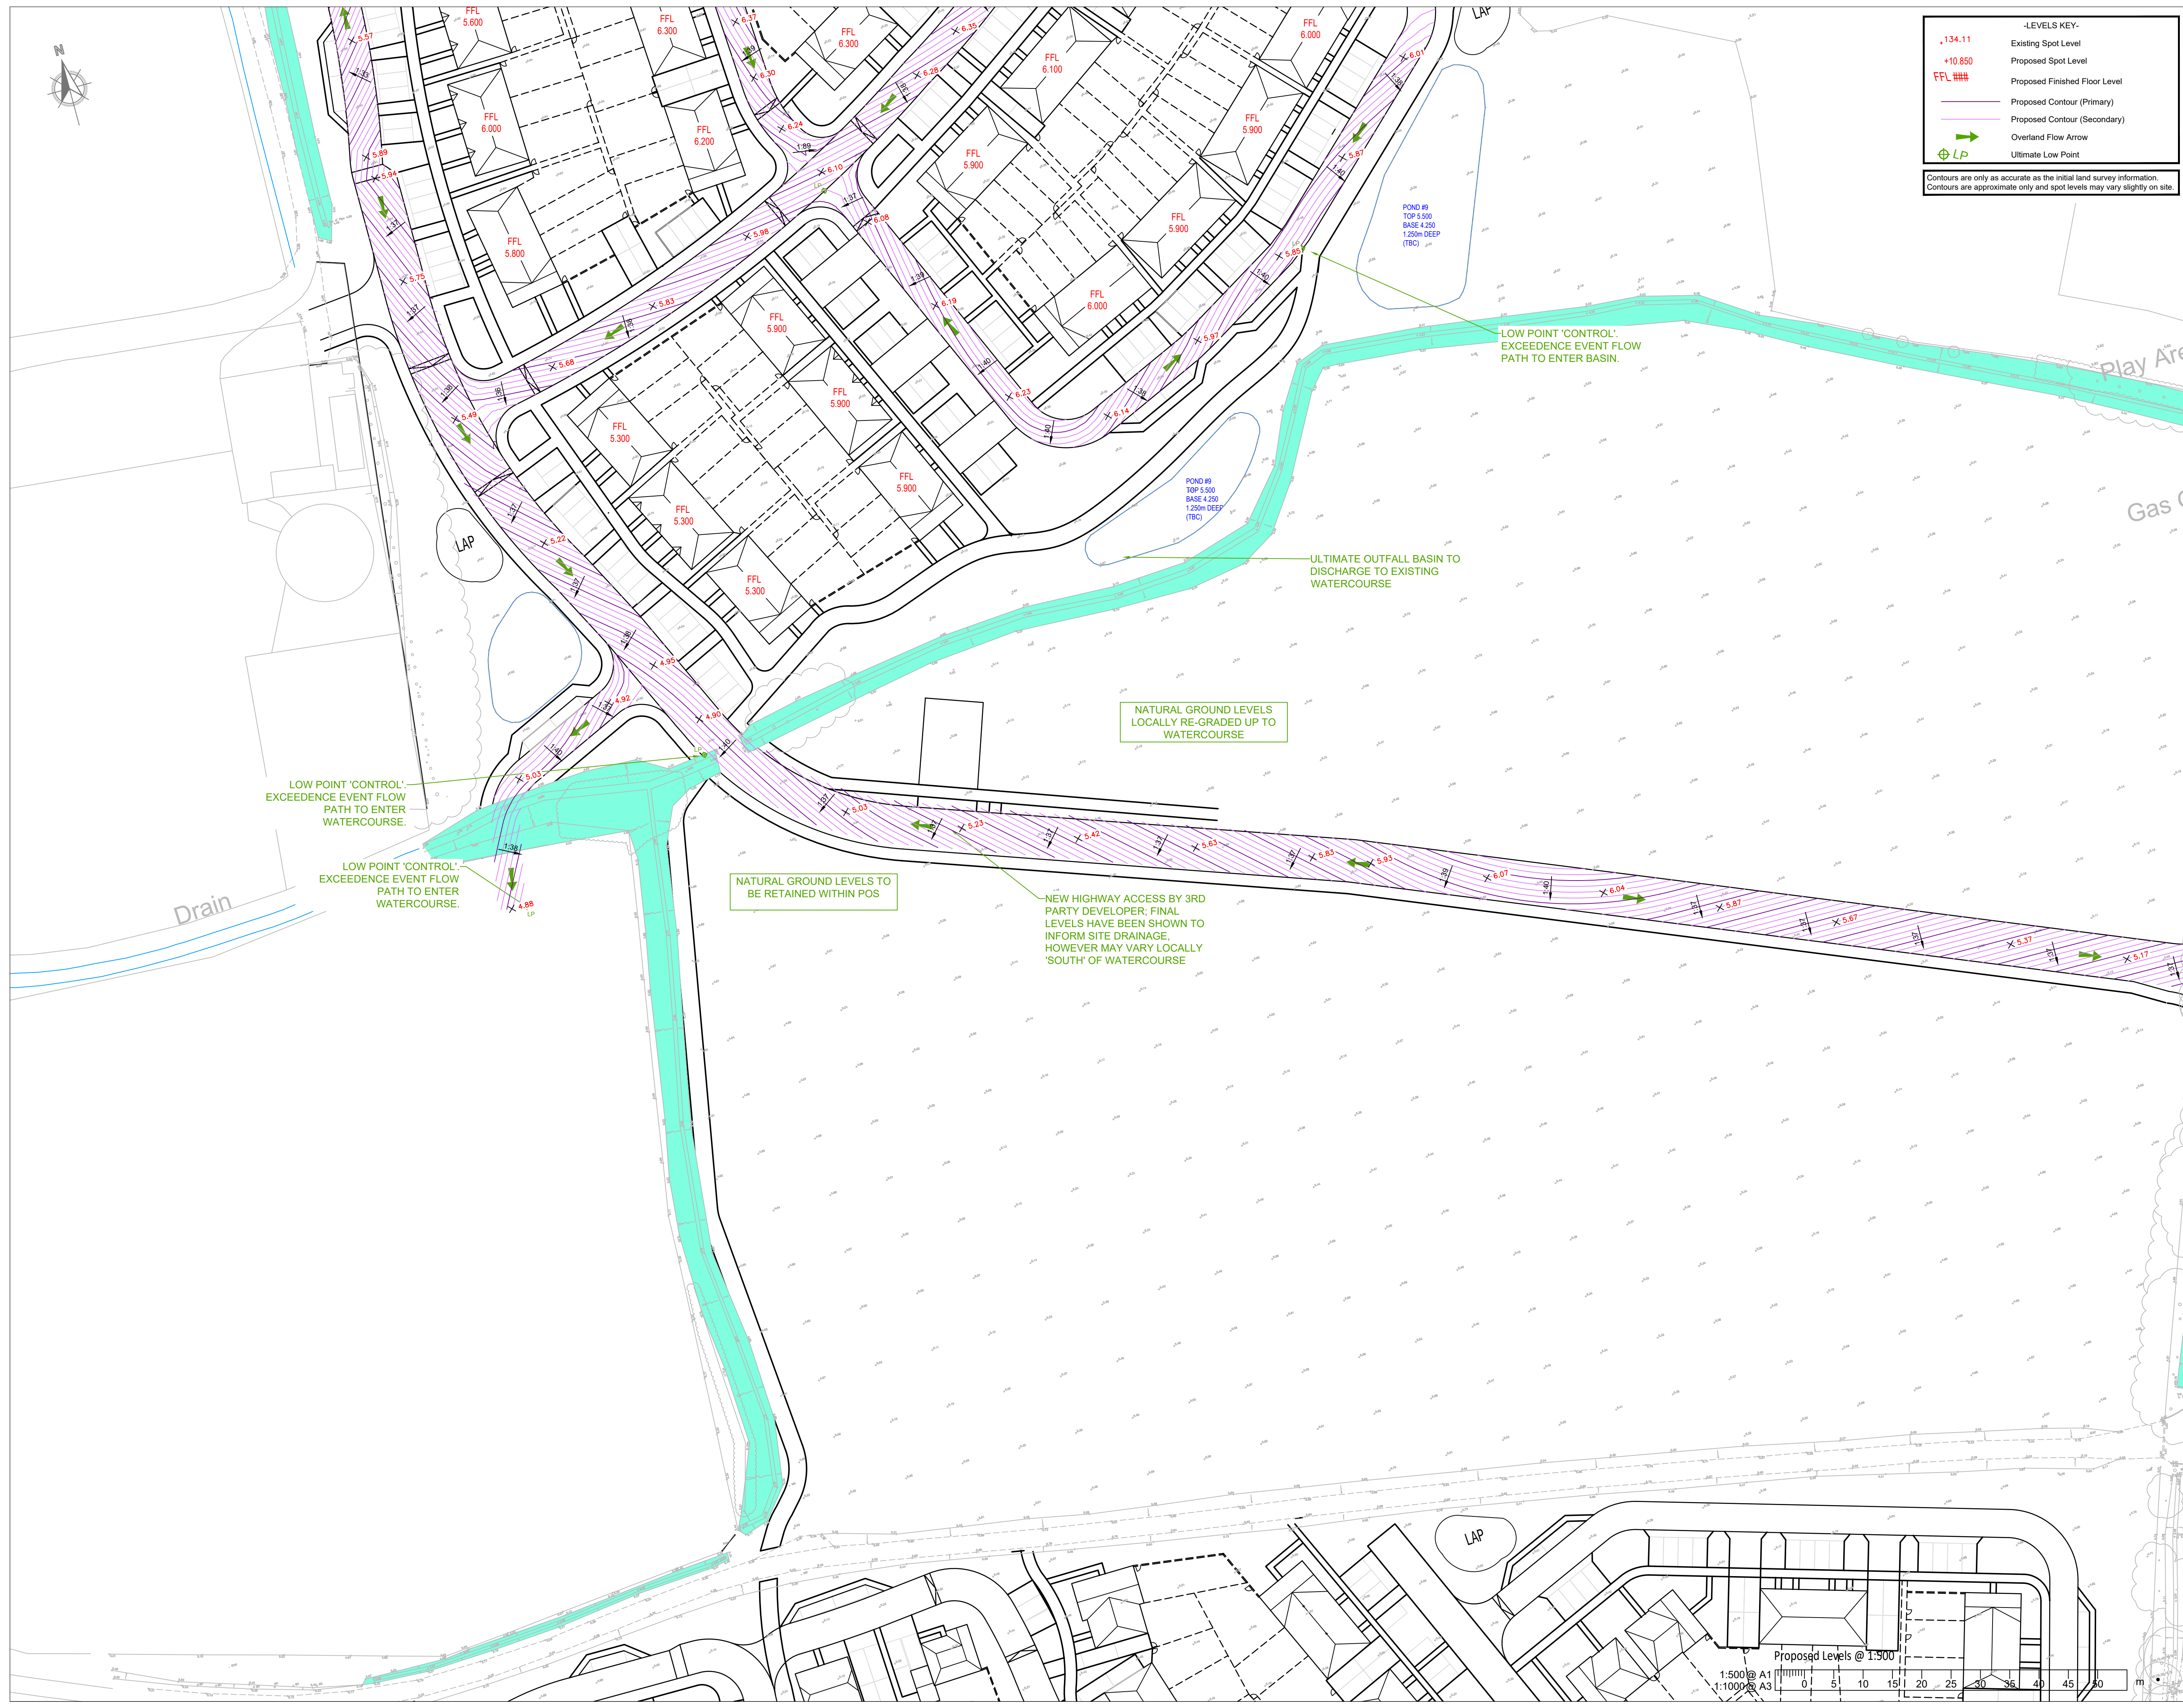

NOTES

1. This drawing is to be read in conjunction with all other Bright Plan Civils drawings, and with all relevant Architect's and Engineer's drawings and specifications. Any discrepancies found are to be reported immediately to the Engineer.
2. Bright Plan Civils accepts no responsibility for inaccuracies in data provided by third parties such as topographic surveys or Ordnance Survey mapping.
3. Do not scale, work to figured dimensions only. All dimensions are in millimetres unless noted otherwise and all levels are in metres from the topographic survey datum.
4. Any information given regarding existing underground services is given good faith after consultation with the relevant authority, however accuracy is not certain. The main contractor is responsible for checking all information on site prior to work commencing and taking due care whilst undertaking the works.
5. All dimensions to be checked on site. All details and dimensions relating to sub-contractors work must be checked and agreed between the sub-contractor or supplier and the general contractor.
6. The electronic information from this drawing can not be guaranteed as dimensionally drawn exact. Figured dimensions must be used for setting out and detailing. Bright Plan Civils logos and company information must be removed from copies if information is re-used.

NEW HIGHWAY ACCESS BY 3RD PARTY DEVELOPER; FINAL LEVELS HAVE BEEN SHOWN TO INFORM SITE DRAINAGE, HOWEVER MAY VARY LOCALLY 'SOUTH' OF WATERCOURSE

LOW POINT 'CONTROL'.
EXCEEDENCE EVENT FLOW
PATH TO ENTER
WATERCOURSE.

Drain

This map is based on or reproduced from Ordnance Survey material with the permission of Ordnance Survey on behalf of the controller of Her Majesty's Stationary Office (c) Crown Copyright. This drawing is based upon Ordnance Survey mapping - Bright Plan Civils accepts no liability for any inaccuracies with the data. (c) Crown Copyright 2018. All rights reserved. Licence number 100022432



PLANNING

Land at Summer Lane
Pagham, West Sussex

Proposed Levels & Contours (Northern) Sheet 2 of 2

Scale 1:500	Date Nov 21	Drawn By DJL	Checked By MJA
Drawing No. D1915-203			Rev. A

Proposed Levels @ 1:500

1:500 @ A1
1:1000 @ A3

0 5 10 15 20 25 30 35 40 45 50