


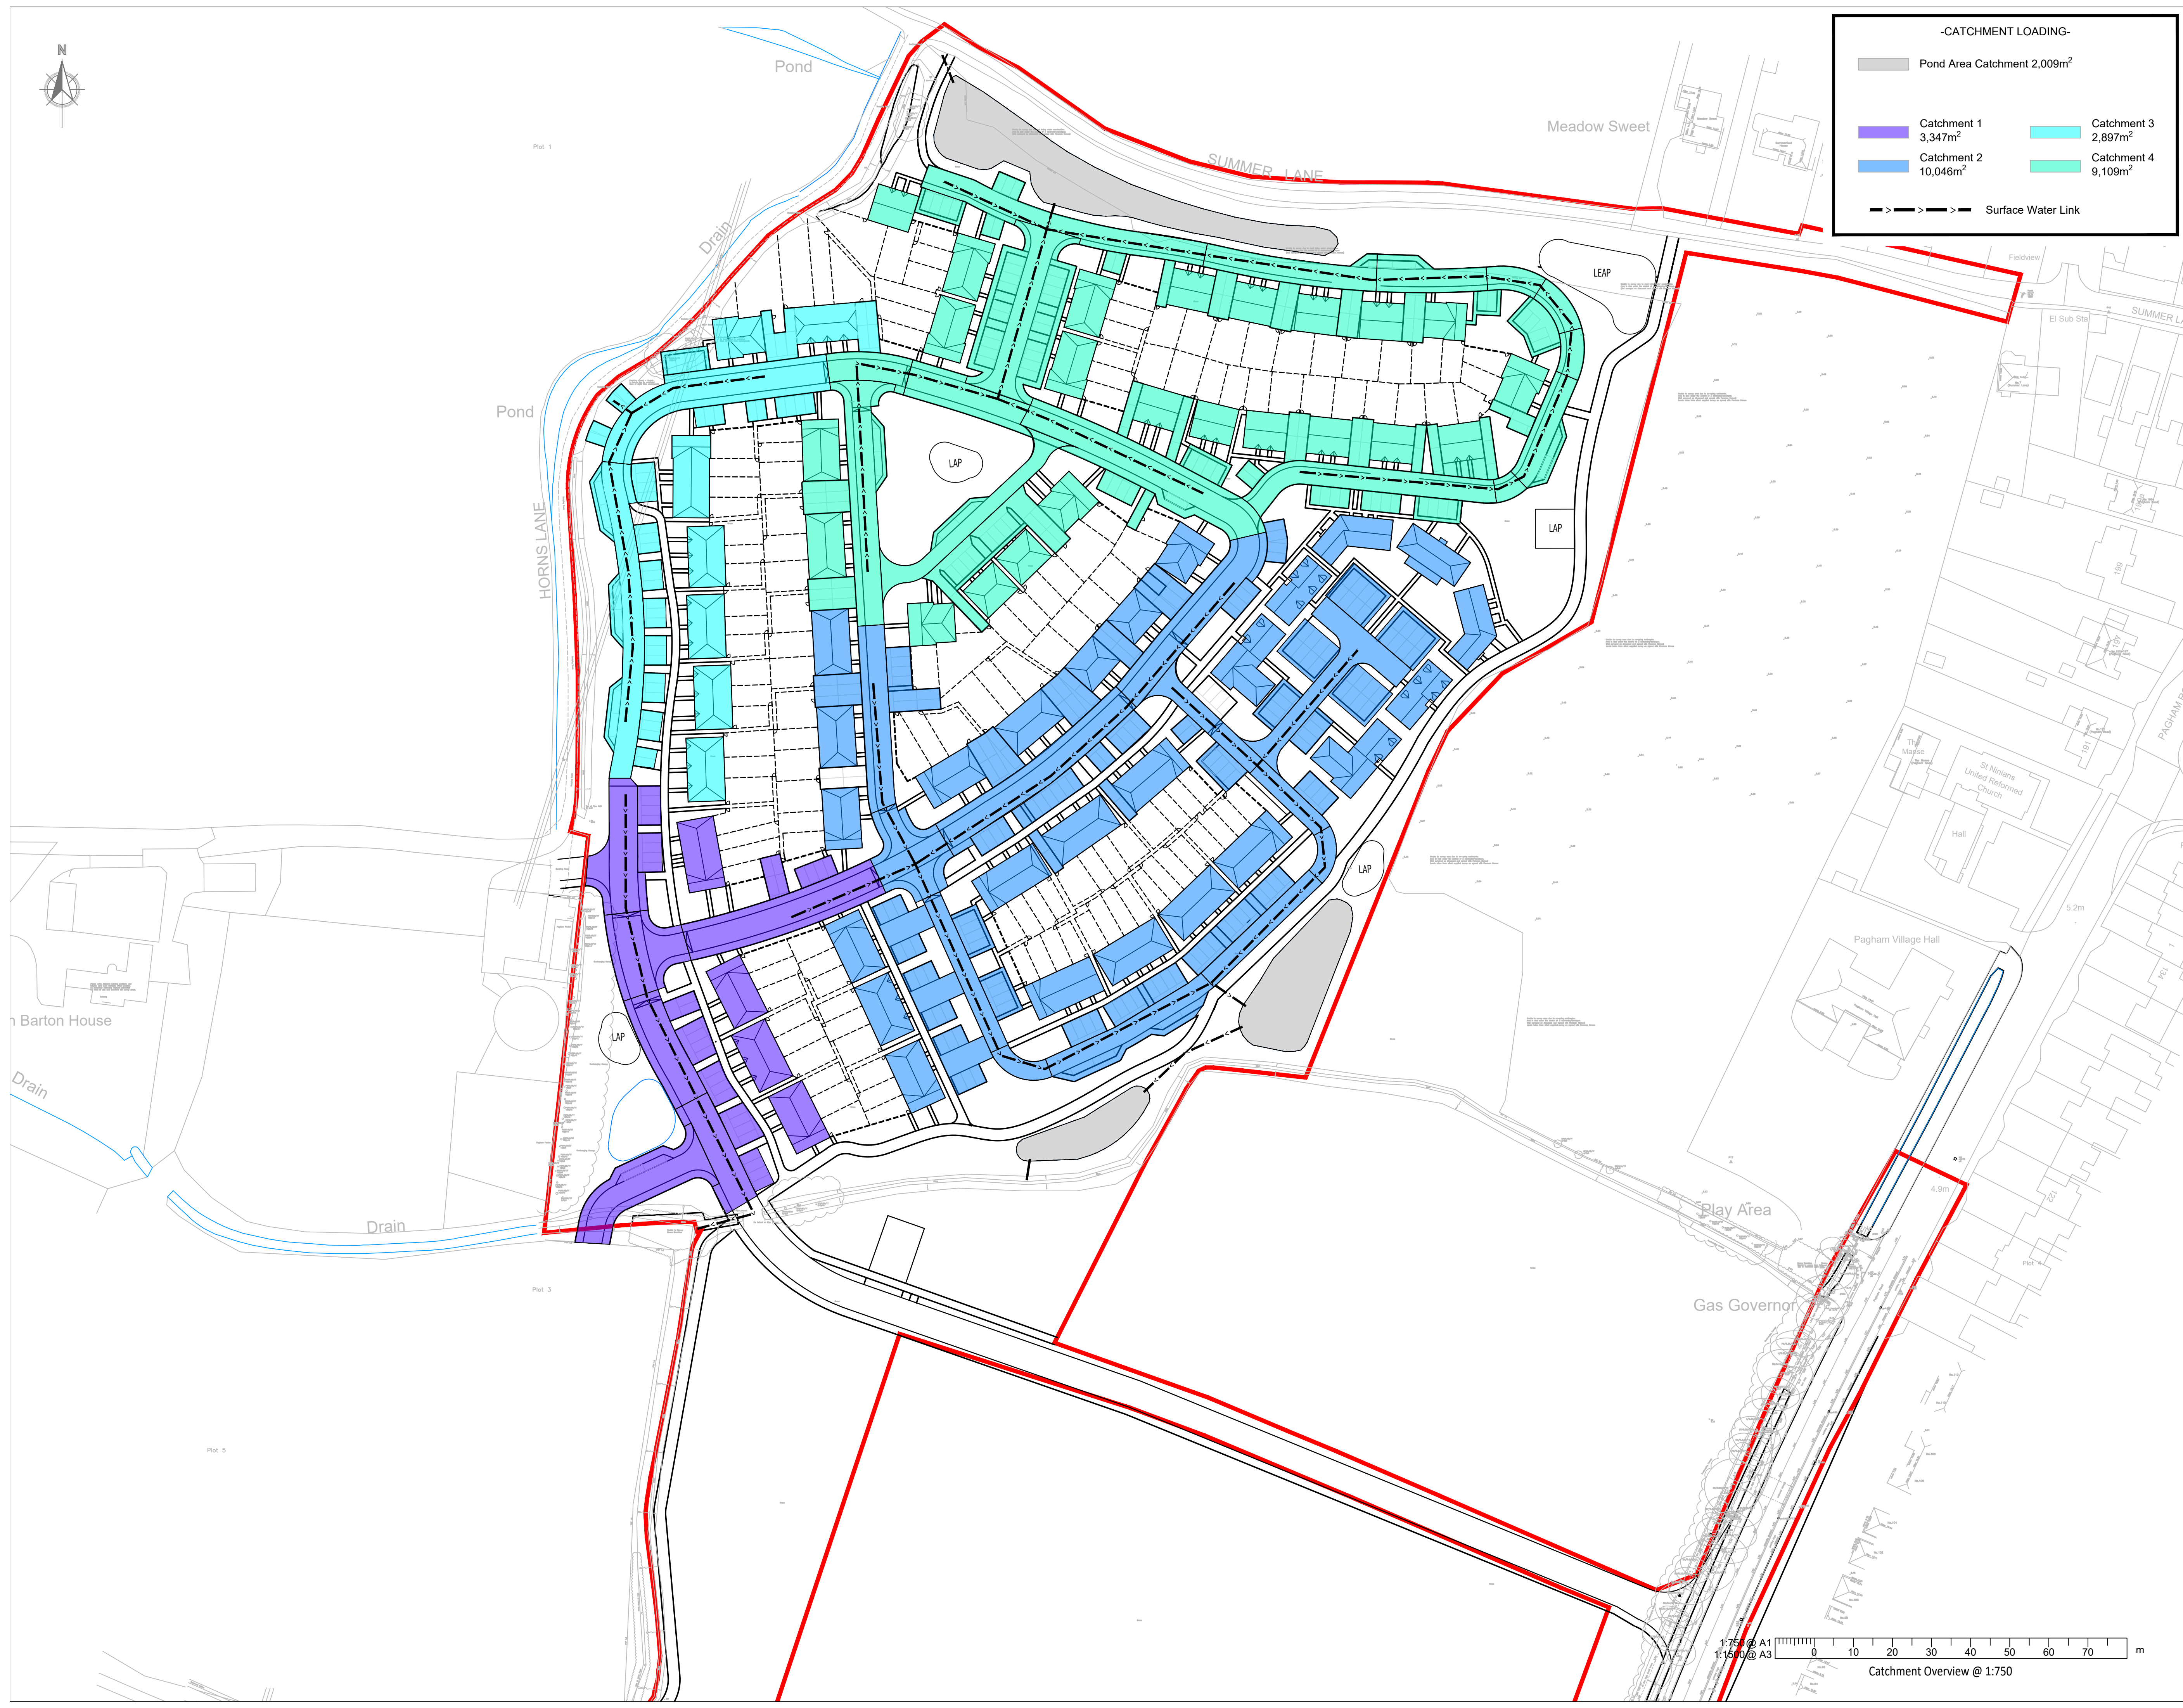

— > — > — > — Surface Water Link

A1

1. This drawing is to be read in conjunction with all other Bright Plan City drawings, and with all relevant Architect's and Engineer's drawings and specifications. Any discrepancies found are to be resolved in favor of the Engineer.
2. Bright Plan City accepts no responsibility for inaccuracies in data provided by third parties such as the topographic surveys or Ordnance Survey mapping.
3. Do not scale, work to figured dimensions only. All dimensions are in millimetres unless noted otherwise and all levels are in metres from the topographic survey datum.
4. Any information given regarding existing underground services is given in good faith after consultation with the relevant authority, however accuracy is not guaranteed. The main contractor is responsible for checking all information on site prior to work commencing and taking due care whilst undertaking the works.
5. All dimensions to be checked on site. All details and dimensions relating to sub-contractors must be checked and agreed between the sub-contractor or supplier and the general contractor.
6. The electronic information from this drawing can not be guaranteed as dimensionally drawn exact. Figured dimensions must be used for setting out and detailing. Bright Plan City logos and all other information must be removed from copies of information is re-used.

This map is based on or reproduced from Ordnance Survey material with the permission of Ordnance Survey on behalf of the controller of Her Majesty's Stationary Office (c) Crown Copyright. This drawing is based upon Ordnance Survey mapping - RGP accept no liability for any inaccuracies with the data. (c) Crown Copyright 2018. All rights reserved. Licence number 100022432

A	Final Issue	05/11/2021
-	Original Issue	19/10/2021
Rev.	Amendments	Date



BRIGHT PLAN CIVILS
Transport Planning and Infrastructure Design Consultants
2 West Barn, Norton Lane, Chichester, West Sussex PO20 3AF
Tel: 01243 210418
www.bpcivils.co.uk enquiries@bpcivils.co.uk

Drawing Status		DRAFT	
Client		Foreman Homes	
Project		Land at Summer Lane Pagham, West Sussex	
Drawing title Surface Water Flow Model Catchments Northern Parcel			
Scale	Date	Drawn by	Checked by
1:750	Nov 21	DJL	MJA
Drawing No. D1915-PL405			Rev. A