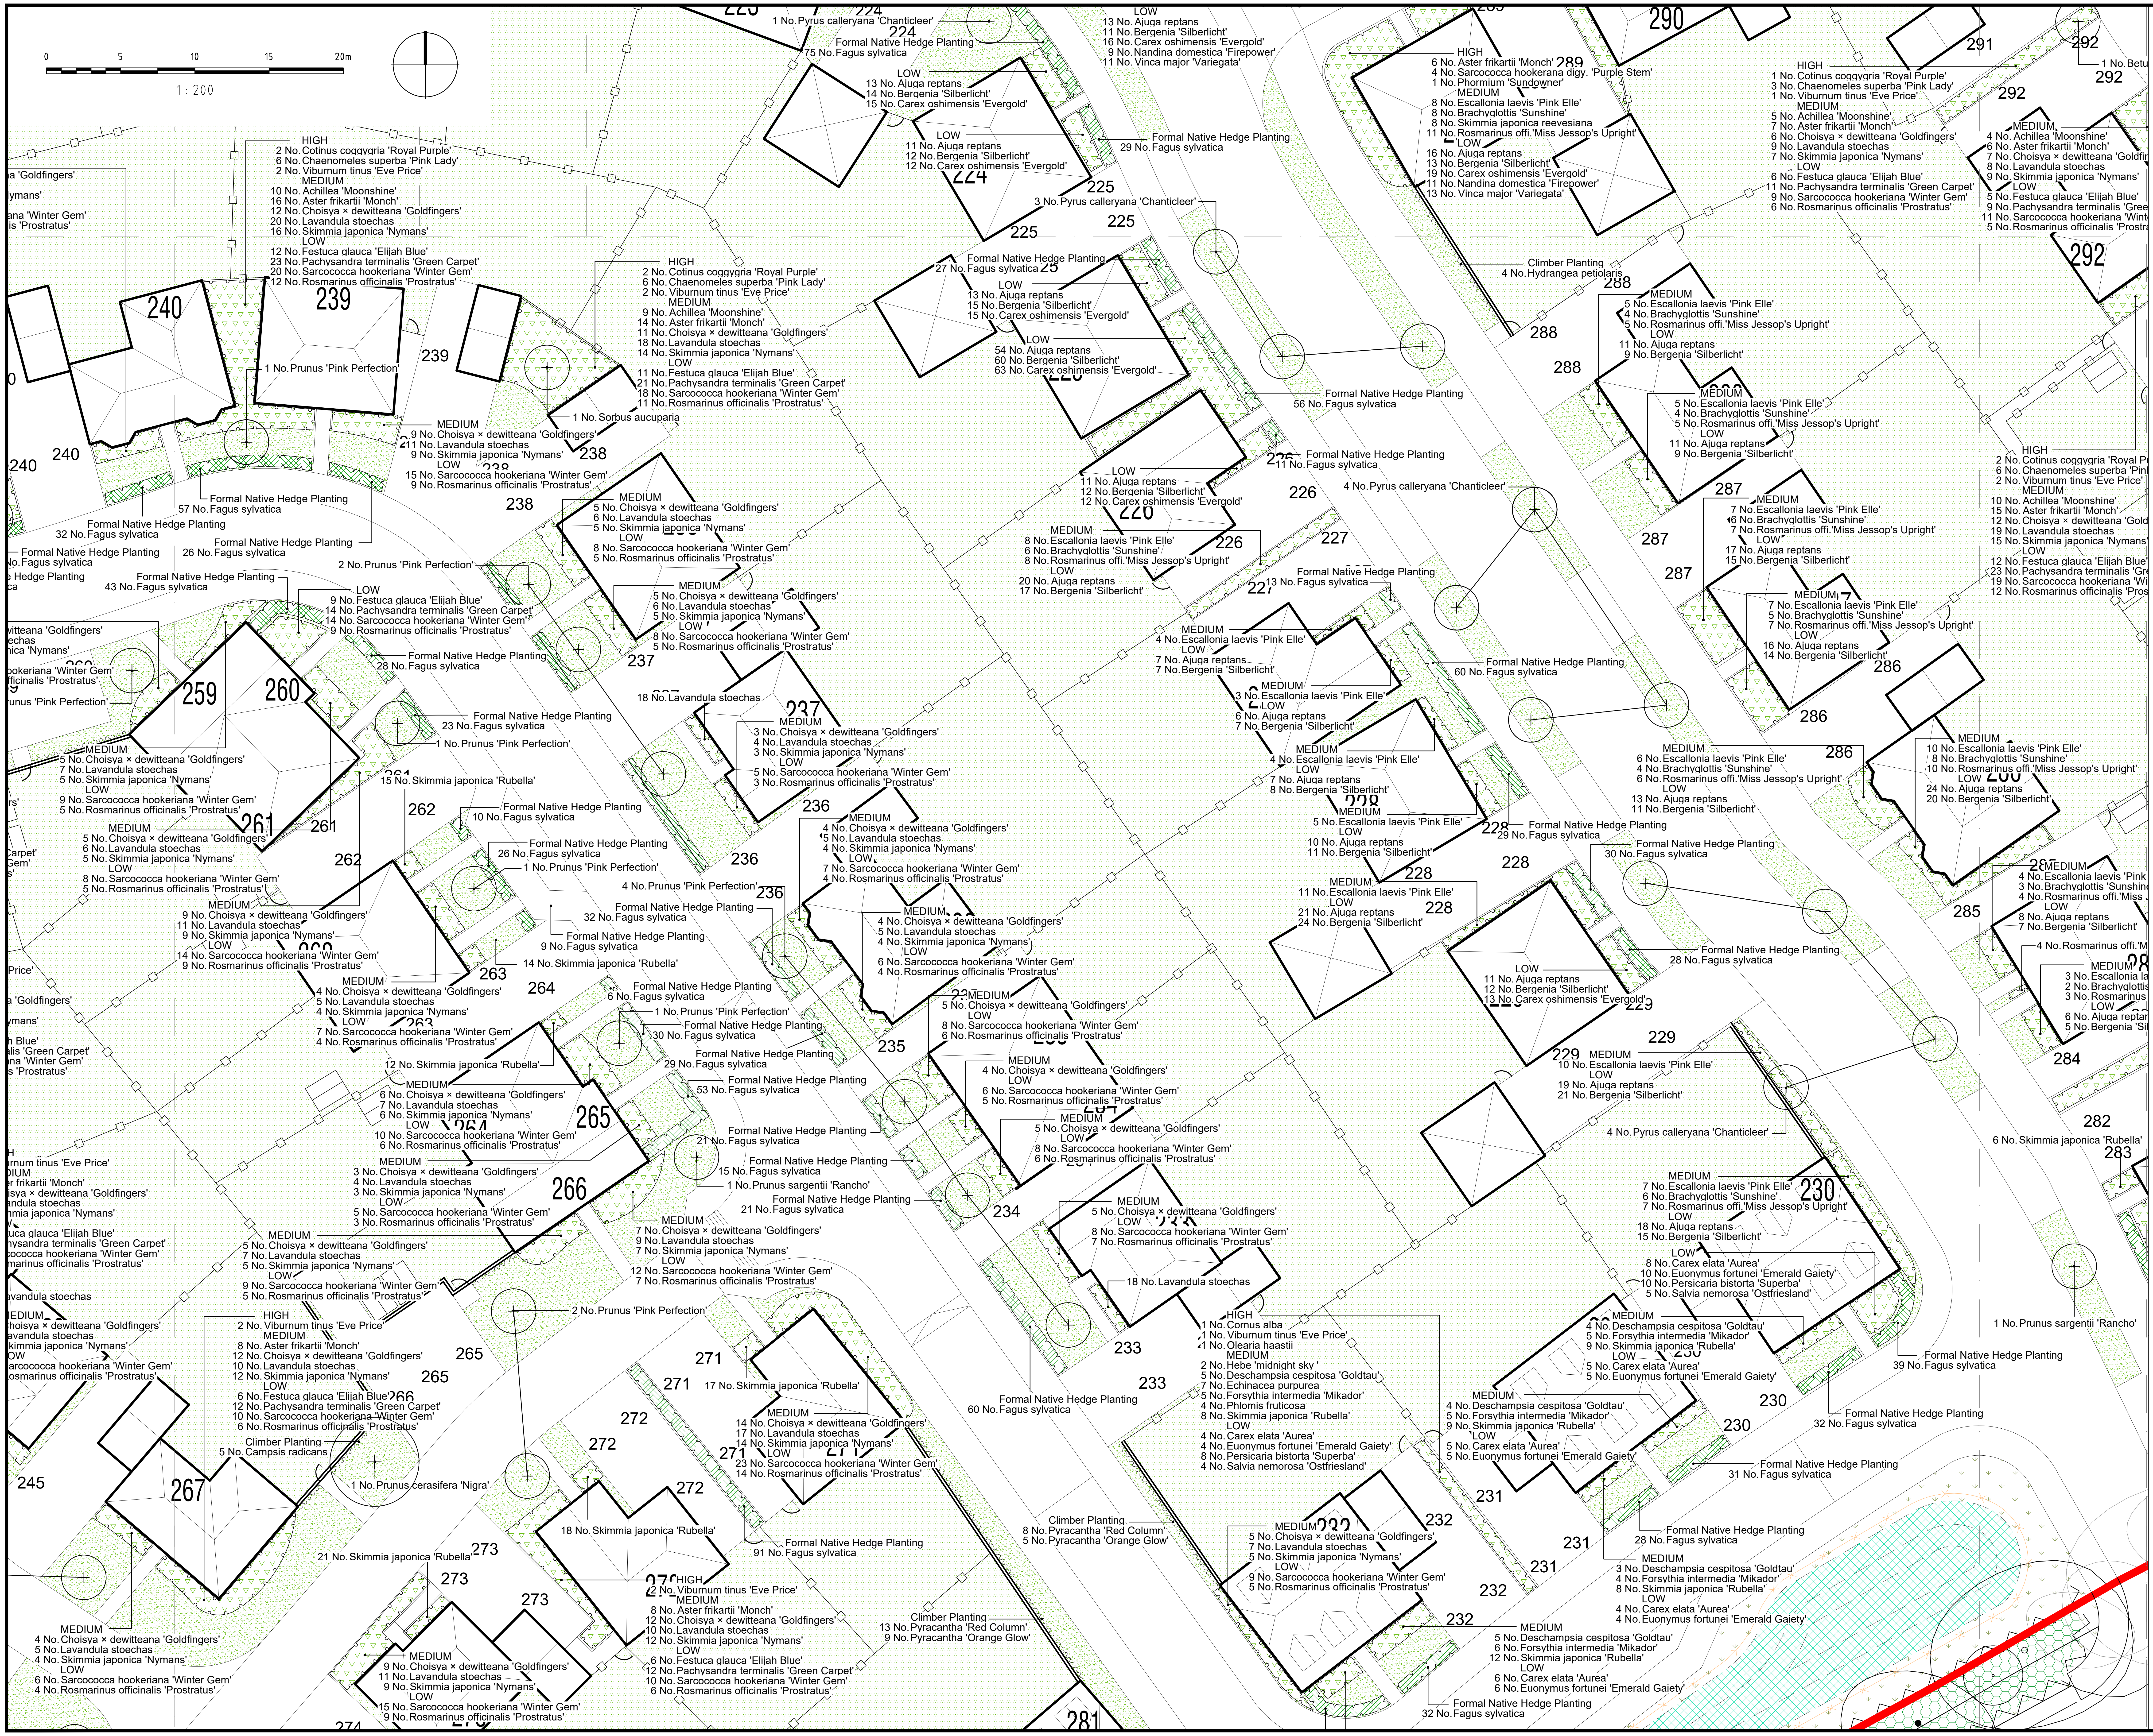
0
5
10
15
20m
1 : 200
HIGH
2 No. Cotinus coggygria 'Royal Purple'
2 No. Chaenomeles superba 'Pink Lady'
2 No. Viburnum tinus 'Eve Price'
MEDIUM
10 No. Achillea 'Moonshine'
16 No. Aster frikartii 'Monch'
12 No. Choisya × dewitteana 'Goldfingers'
20 No. Lavandula stoechas
16 No. Skimmia japonica 'Nymans'
LOW
12 No. Festuca glauca 'Elijah Blue'
23 No. Pachysandra terminalis 'Green Carpet'
20 No. Sarcococca hookeriana 'Winter Gem'
12 No. Rosmarinus officinalis 'Prostratus'
1 No. Pyrus calleryana 'Chanticleer'
Formal Native Hedge Planting
75 No. Fagus sylvatica
LOW
13 No. Ajuga reptans
14 No. Bergenia 'Silberlicht'
15 No. Carex oshimensis 'Evergold'
LOW
11 No. Ajuga reptans
12 No. Bergenia 'Silberlicht'
12 No. Carex oshimensis 'Evergold'
LOW
13 No. Ajuga reptans
11 No. Bergenia 'Silberlicht'
16 No. Carex oshimensis 'Evergold'
9 No. Nandina domestica 'Firepower'
11 No. Vinca major 'Variegata'
Formal Native Hedge Planting
29 No. Fagus sylvatica
3 No. Pyrus calleryana 'Chanticleer'
HIGH
6 No. Aster frikartii 'Monch'
4 No. Sarcococca hookerana digy. 'Purple Stem'
1 No. Phormium 'Sundowner'
MEDIUM
8 No. Escallonia laevis 'Pink Elle'
8 No. Brachyglottis 'Sunshine'
8 No. Skimmia japonica reevesiana
11 No. Rosmarinus offi.'Miss Jessop's Upright'
LOW
16 No. Ajuga reptans
13 No. Bergenia 'Silberlicht'
19 No. Carex oshimensis 'Evergold'
11 No. Nandina domestica 'Firepower'
13 No. Vinca major 'Variegata'
HIGH
1 No. Cotinus coggygria 'Royal Purple'
3 No. Chaenomeles superba 'Pink Lady'
1 No. Viburnum tinus 'Eve Price'
MEDIUM
5 No. Achillea 'Moonshine'
7 No. Aster frikartii 'Monch'
6 No. Choisya × dewitteana 'Goldfingers'
9 No. Lavandula stoechas
7 No. Skimmia japonica 'Nymans'
LOW
6 No. Festuca glauca 'Elijah Blue'
11 No. Pachysandra terminalis 'Green Carpet'
9 No. Sarcococca hookeriana 'Winter Gem'
6 No. Rosmarinus officinalis 'Prostratus'
MEDIUM
4 No. Achillea 'Moonshine'
6 No. Aster frikartii 'Monch'
7 No. Choisya × dewitteana 'Goldfin
8 No. Lavandula stoechas
9 No. Skimmia japonica 'Nymans'
LOW
5 No. Festuca glauca 'Elijah Blue'
9 No. Pachysandra terminalis 'Gree
11 No. Sarcococca hookeriana 'Wint
5 No. Rosmarinus officinalis 'Prostra
1 No. Betu
HIGH
2 No. Cotinus coggygria 'Royal Purple'
6 No. Chaenomeles superba 'Pink Lady'
2 No. Viburnum tinus 'Eve Price'
MEDIUM
9 No. Achillea 'Moonshine'
14 No. Aster frikartii 'Monch'
11 No. Choisya × dewitteana 'Goldfingers'
18 No. Lavandula stoechas
14 No. Skimmia japonica 'Nymans'
LOW
11 No. Festuca glauca 'Elijah Blue'
21 No. Pachysandra terminalis 'Green Carpet'
18 No. Sarcococca hookeriana 'Winter Gem'
11 No. Rosmarinus officinalis 'Prostratus'
Formal Native Hedge Planting
27 No. Fagus sylvatica
LOW
13 No. Ajuga reptans
15 No. Bergenia 'Silberlicht'
15 No. Carex oshimensis 'Evergold'
LOW
54 No. Ajuga reptans
60 No. Bergenia 'Silberlicht'
63 No. Carex oshimensis 'Evergold'
Climber Planting
4 No. Hydrangea petiolaris
MEDIUM
5 No. Escallonia laevis 'Pink Elle'
4 No. Brachyglottis 'Sunshine'
5 No. Rosmarinus offi.'Miss Jessop's Upright'
LOW
11 No. Ajuga reptans
9 No. Bergenia 'Silberlicht'
Formal Native Hedge Planting
56 No. Fagus sylvatica
1 No. Prunus 'Pink Perfection'
1 No. Sorbus aucuparia
MEDIUM
9 No. Choisya × dewitteana 'Goldfingers'
11 No. Lavandula stoechas
9 No. Skimmia japonica 'Nymans'
LOW
15 No. Sarcococca hookeriana 'Winter Gem'
9 No. Rosmarinus officinalis 'Prostratus'
Formal Native Hedge Planting
57 No. Fagus sylvatica
Formal Native Hedge Planting
32 No. Fagus sylvatica
Formal Native Hedge Planting
26 No. Fagus sylvatica
Formal Native Hedge Planting
No. Fagus sylvatica
Formal Native Hedge Planting
43 No. Fagus sylvatica
MEDIUM
5 No. Choisya × dewitteana 'Goldfingers'
6 No. Lavandula stoechas
5 No. Skimmia japonica 'Nymans'
LOW
8 No. Sarcococca hookeriana 'Winter Gem'
5 No. Rosmarinus officinalis 'Prostratus'
LOW
11 No. Ajuga reptans
12 No. Bergenia 'Silberlicht'
12 No. Carex oshimensis 'Evergold'
Formal Native Hedge Planting
11 No. Fagus sylvatica
4 No. Pyrus calleryana 'Chanticleer'
MEDIUM
5 No. Escallonia laevis 'Pink Elle'
5 No. Rosmarinus offi.'Miss Jessop's Upright'
LOW
11 No. Ajuga reptans
9 No. Bergenia 'Silberlicht'
MEDIUM
8 No. Escallonia laevis 'Pink Elle'
6 No. Brachyglottis 'Sunshine'
8 No. Rosmarinus offi.'Miss Jessop's Upright'
LOW
20 No. Ajuga reptans
17 No. Bergenia 'Silberlicht'
2 No. Prunus 'Pink Perfection'
LOW
9 No. Festuca glauca 'Elijah Blue'
14 No. Pachysandra terminalis 'Green Carpet'
14 No. Sarcococca hookeriana 'Winter Gem'
9 No. Rosmarinus officinalis 'Prostratus'
MEDIUM
5 No. Choisya × dewitteana 'Goldfingers'
6 No. Lavandula stoechas
5 No. Skimmia japonica 'Nymans'
LOW
8 No. Sarcococca hookeriana 'Winter Gem'
5 No. Rosmarinus officinalis 'Prostratus'
Formal Native Hedge Planting
28 No. Fagus sylvatica
Formal Native Hedge Planting
13 No. Fagus sylvatica
MEDIUM
4 No. Escallonia laevis 'Pink Elle'
LOW
7 No. Ajuga reptans
7 No. Bergenia 'Silberlicht'
MEDIUM
3 No. Escallonia laevis 'Pink Elle'
LOW
6 No. Ajuga reptans
7 No. Bergenia 'Silberlicht'
Formal Native Hedge Planting
60 No. Fagus sylvatica
MEDIUM
7 No. Escallonia laevis 'Pink Elle'
6 No. Brachyglottis 'Sunshine'
7 No. Rosmarinus offi.'Miss Jessop's Upright'
LOW
17 No. Ajuga reptans
15 No. Bergenia 'Silberlicht'
MEDIUM
7 No. Escallonia laevis 'Pink Elle'
5 No. Brachyglottis 'Sunshine'
7 No. Rosmarinus offi.'Miss Jessop's Upright'
LOW
16 No. Ajuga reptans
14 No. Bergenia 'Silberlicht'
HIGH
2 No. Cotinus coggygria 'Royal Pu
6 No. Chaenomeles superba 'Pin
2 No. Viburnum tinus 'Eve Price'
MEDIUM
10 No. Achillea 'Moonshine'
15 No. Aster frikartii 'Monch'
12 No. Choisya × dewitteana 'Gold
19 No. Lavandula stoechas
15 No. Skimmia japonica 'Nymans'
LOW
12 No. Festuca glauca 'Elijah Blue'
23 No. Pachysandra terminalis 'Gr
19 No. Sarcococca hookeriana 'Wi
12 No. Rosmarinus officinalis 'Pros
18 No. Lavandula stoechas
MEDIUM
3 No. Choisya × dewitteana 'Goldfingers'
4 No. Lavandula stoechas
3 No. Skimmia japonica 'Nymans'
LOW
5 No. Sarcococca hookeriana 'Winter Gem'
3 No. Rosmarinus officinalis 'Prostratus'
Formal Native Hedge Planting
23 No. Fagus sylvatica
1 No. Prunus 'Pink Perfection'
15 No. Skimmia japonica 'Rubella'
'Goldfingers'
echas
nica 'Nymans'
ookeriana 'Winter Gem'
fficinalis 'Prostratus'
unus 'Pink Perfection'
MEDIUM
5 No. Choisya × dewitteana 'Goldfingers'
7 No. Lavandula stoechas
5 No. Skimmia japonica 'Nymans'
LOW
9 No. Sarcococca hookeriana 'Winter Gem'
5 No. Rosmarinus officinalis 'Prostratus'
MEDIUM
4 No. Escallonia laevis 'Pink Elle'
LOW
7 No. Ajuga reptans
8 No. Bergenia 'Silberlicht'
MEDIUM
5 No. Escallonia laevis 'Pink Elle'
LOW
10 No. Ajuga reptans
11 No. Bergenia 'Silberlicht'
Formal Native Hedge Planting
29 No. Fagus sylvatica
MEDIUM
6 No. Escallonia laevis 'Pink Elle'
4 No. Brachyglottis 'Sunshine'
6 No. Rosmarinus offi.'Miss Jessop's Upright'
LOW
13 No. Ajuga reptans
11 No. Bergenia 'Silberlicht'
MEDIUM
10 No. Escallonia laevis 'Pink Elle'
8 No. Brachyglottis 'Sunshine'
10 No. Rosmarinus offi.'Miss Jessop's Upright'
LOW
24 No. Ajuga reptans
20 No. Bergenia 'Silberlicht'
Formal Native Hedge Planting
10 No. Fagus sylvatica
Formal Native Hedge Planting
26 No. Fagus sylvatica
1 No. Prunus 'Pink Perfection'
MEDIUM
5 No. Choisya × dewitteana 'Goldfingers'
6 No. Lavandula stoechas
5 No. Skimmia japonica 'Nymans'
LOW
8 No. Sarcococca hookeriana 'Winter Gem'
5 No. Rosmarinus officinalis 'Prostratus'
MEDIUM
4 No. Choisya × dewitteana 'Goldfingers'
5 No. Lavandula stoechas
4 No. Skimmia japonica 'Nymans'
LOW
7 No. Sarcococca hookeriana 'Winter Gem'
4 No. Rosmarinus officinalis 'Prostratus'
4 No. Prunus 'Pink Perfection'
Formal Native Hedge Planting
32 No. Fagus sylvatica
Formal Native Hedge Planting
9 No. Fagus sylvatica
MEDIUM
11 No. Escallonia laevis 'Pink Elle'
LOW
21 No. Ajuga reptans
24 No. Bergenia 'Silberlicht'
Formal Native Hedge Planting
30 No. Fagus sylvatica
Formal Native Hedge Planting
28 No. Fagus sylvatica
MEDIUM
4 No. Escallonia laevis 'Pink
3 No. Brachyglottis 'Sunshine
4 No. Rosmarinus offi.'Miss
LOW
8 No. Ajuga reptans
7 No. Bergenia 'Silberlicht'
4 No. Rosmarinus offi.'M
MEDIUM
3 No. Escallonia la
2 No. Brachyglottis
3 No. Rosmarinus
LOW
6 No. Ajuga reptan
5 No. Bergenia 'Sil
MEDIUM
4 No. Choisya × dewitteana 'Goldfingers'
5 No. Lavandula stoechas
4 No. Skimmia japonica 'Nymans'
LOW
6 No. Sarcococca hookeriana 'Winter Gem'
4 No. Rosmarinus officinalis 'Prostratus'
MEDIUM
9 No. Choisya × dewitteana 'Goldfingers'
11 No. Lavandula stoechas
9 No. Skimmia japonica 'Nymans'
LOW
14 No. Sarcococca hookeriana 'Winter Gem'
9 No. Rosmarinus officinalis 'Prostratus'
14 No. Skimmia japonica 'Rubella'
MEDIUM
4 No. Choisya × dewitteana 'Goldfingers'
5 No. Lavandula stoechas
4 No. Skimmia japonica 'Nymans'
LOW
7 No. Sarcococca hookeriana 'Winter Gem'
4 No. Rosmarinus officinalis 'Prostratus'
Formal Native Hedge Planting
6 No. Fagus sylvatica
1 No. Prunus 'Pink Perfection'
Formal Native Hedge Planting
30 No. Fagus sylvatica
Formal Native Hedge Planting
29 No. Fagus sylvatica
MEDIUM
5 No. Choisya × dewitteana 'Goldfingers'
LOW
8 No. Sarcococca hookeriana 'Winter Gem'
6 No. Rosmarinus officinalis 'Prostratus'
LOW
11 No. Ajuga reptans
12 No. Bergenia 'Silberlicht'
13 No. Carex oshimensis 'Evergold'
MEDIUM
10 No. Escallonia laevis 'Pink Elle'
LOW
19 No. Ajuga reptans
21 No. Bergenia 'Silberlicht'
4 No. Pyrus calleryana 'Chanticleer'
6 No. Skimmia japonica 'Rubella'
'Goldfingers'
ymans'
n Blue'
alis 'Green Carpet'
a 'Winter Gem'
s 'Prostratus'
12 No. Skimmia japonica 'Rubella'
MEDIUM
6 No. Choisya × dewitteana 'Goldfingers'
7 No. Lavandula stoechas
6 No. Skimmia japonica 'Nymans'
LOW
10 No. Sarcococca hookeriana 'Winter Gem'
6 No. Rosmarinus officinalis 'Prostratus'
Formal Native Hedge Planting
53 No. Fagus sylvatica
MEDIUM
4 No. Choisya × dewitteana 'Goldfingers'
LOW
6 No. Sarcococca hookeriana 'Winter Gem'
5 No. Rosmarinus officinalis 'Prostratus'
MEDIUM
5 No. Choisya × dewitteana 'Goldfingers'
LOW
8 No. Sarcococca hookeriana 'Winter Gem'
6 No. Rosmarinus officinalis 'Prostratus'
Formal Native Hedge Planting
21 No. Fagus sylvatica
Formal Native Hedge Planting
15 No. Fagus sylvatica
1 No. Prunus sargentii 'Rancho'
Formal Native Hedge Planting
21 No. Fagus sylvatica
MEDIUM
3 No. Choisya × dewitteana 'Goldfingers'
4 No. Lavandula stoechas
3 No. Skimmia japonica 'Nymans'
LOW
5 No. Sarcococca hookeriana 'Winter Gem'
3 No. Rosmarinus officinalis 'Prostratus'
rnum tinus 'Eve Price'
r frikartii 'Monch'
isya × dewitteana 'Goldfingers'
andula stoechas
mia japonica 'Nymans'
uca glauca 'Elijah Blue'
hysandra terminalis 'Green Carpet'
cococca hookeriana 'Winter Gem'
marinus officinalis 'Prostratus'
MEDIUM
5 No. Choisya × dewitteana 'Goldfingers'
7 No. Lavandula stoechas
5 No. Skimmia japonica 'Nymans'
LOW
9 No. Sarcococca hookeriana 'Winter Gem'
5 No. Rosmarinus officinalis 'Prostratus'
MEDIUM
7 No. Choisya × dewitteana 'Goldfingers'
9 No. Lavandula stoechas
7 No. Skimmia japonica 'Nymans'
LOW
12 No. Sarcococca hookeriana 'Winter Gem'
7 No. Rosmarinus officinalis 'Prostratus'
MEDIUM
5 No. Choisya × dewitteana 'Goldfingers'
LOW
8 No. Sarcococca hookeriana 'Winter Gem'
7 No. Rosmarinus officinalis 'Prostratus'
18 No. Lavandula stoechas
MEDIUM
7 No. Escallonia laevis 'Pink Elle'
6 No. Brachyglottis 'Sunshine'
7 No. Rosmarinus offi.'Miss Jessop's Upright'
LOW
18 No. Ajuga reptans
15 No. Bergenia 'Silberlicht'
LOW
8 No. Carex elata 'Aurea'
10 No. Euonymus fortunei 'Emerald Gaiety'
10 No. Persicaria bistorta 'Superba'
5 No. Salvia nemorosa 'Ostfriesland'
1 No. Prunus sargentii 'Rancho'
Formal Native Hedge Planting
39 No. Fagus sylvatica
avandula stoechas
HIGH
2 No. Viburnum tinus 'Eve Price'
MEDIUM
8 No. Aster frikartii 'Monch'
12 No. Choisya × dewitteana 'Goldfingers'
10 No. Lavandula stoechas
12 No. Skimmia japonica 'Nymans'
LOW
6 No. Festuca glauca 'Elijah Blue'
12 No. Pachysandra terminalis 'Green Carpet'
10 No. Sarcococca hookeriana 'Winter Gem'
6 No. Rosmarinus officinalis 'Prostratus'
Climber Planting
5 No. Campsis radicans
2 No. Prunus 'Pink Perfection'
17 No. Skimmia japonica 'Rubella'
MEDIUM
14 No. Choisya × dewitteana 'Goldfingers'
17 No. Lavandula stoechas
14 No. Skimmia japonica 'Nymans'
LOW
23 No. Sarcococca hookeriana 'Winter Gem'
14 No. Rosmarinus officinalis 'Prostratus'
HIGH
1 No. Cornus alba
1 No. Viburnum tinus 'Eve Price'
1 No. Olearia haastii
MEDIUM
2 No. Hebe 'midnight sky'
5 No. Deschampsia cespitosa 'Goldtau'
7 No. Echinacea purpurea
5 No. Forsythia intermedia 'Mikador'
7 No. Phlomis fruticosa
8 No. Skimmia japonica 'Rubella'
LOW
4 No. Carex elata 'Aurea'
4 No. Euonymus fortunei 'Emerald Gaiety'
8 No. Persicaria bistorta 'Superba'
4 No. Salvia nemorosa 'Ostfriesland'
MEDIUM
4 No. Deschampsia cespitosa 'Goldtau'
5 No. Forsythia intermedia 'Mikador'
9 No. Skimmia japonica 'Rubella'
LOW
5 No. Carex elata 'Aurea'
5 No. Euonymus fortunei 'Emerald Gaiety'
MEDIUM
4 No. Deschampsia cespitosa 'Goldtau'
5 No. Forsythia intermedia 'Mikador'
9 No. Skimmia japonica 'Rubella'
LOW
5 No. Carex elata 'Aurea'
5 No. Euonymus fortunei 'Emerald Gaiety'
Formal Native Hedge Planting
32 No. Fagus sylvatica
Formal Native Hedge Planting
31 No. Fagus sylvatica
Formal Native Hedge Planting
60 No. Fagus sylvatica
1 No. Prunus cerasifera 'Nigra'
18 No. Skimmia japonica 'Rubella'
Formal Native Hedge Planting
91 No. Fagus sylvatica
Climber Planting
8 No. Pyracantha 'Red Column'
5 No. Pyracantha 'Orange Glow'
MEDIUM
5 No. Choisya × dewitteana 'Goldfingers'
7 No. Lavandula stoechas
5 No. Skimmia japonica 'Nymans'
LOW
9 No. Sarcococca hookeriana 'Winter Gem'
5 No. Rosmarinus officinalis 'Prostratus'
Formal Native Hedge Planting
28 No. Fagus sylvatica
MEDIUM
3 No. Deschampsia cespitosa 'Goldtau'
4 No. Forsythia intermedia 'Mikador'
8 No. Skimmia japonica 'Rubella'
LOW
4 No. Carex elata 'Aurea'
4 No. Euonymus fortunei 'Emerald Gaiety'
21 No. Skimmia japonica 'Rubella'
HIGH
2 No. Viburnum tinus 'Eve Price'
MEDIUM
8 No. Aster frikartii 'Monch'
12 No. Choisya × dewitteana 'Goldfingers'
10 No. Lavandula stoechas
12 No. Skimmia japonica 'Nymans'
LOW
6 No. Festuca glauca 'Elijah Blue'
12 No. Pachysandra terminalis 'Green Carpet'
10 No. Sarcococca hookeriana 'Winter Gem'
6 No. Rosmarinus officinalis 'Prostratus'
Climber Planting
13 No. Pyracantha 'Red Column'
9 No. Pyracantha 'Orange Glow'
MEDIUM
5 No. Deschampsia cespitosa 'Goldtau'
6 No. Forsythia intermedia 'Mikador'
12 No. Skimmia japonica 'Rubella'
LOW
6 No. Carex elata 'Aurea'
6 No. Euonymus fortunei 'Emerald Gaiety'
Formal Native Hedge Planting
32 No. Fagus sylvatica
MEDIUM
4 No. Choisya × dewitteana 'Goldfingers'
5 No. Lavandula stoechas
4 No. Skimmia japonica 'Nymans'
LOW
6 No. Sarcococca hookeriana 'Winter Gem'
4 No. Rosmarinus officinalis 'Prostratus'
MEDIUM
9 No. Choisya × dewitteana 'Goldfingers'
11 No. Lavandula stoechas
9 No. Skimmia japonica 'Nymans'
LOW
15 No. Sarcococca hookeriana 'Winter Gem'
9 No. Rosmarinus officinalis 'Prostratus'
224
225
226
227
228
229
230
231
232
233
234
235
236
237
238
239
240
245
259
260
261
262
263
264
265
266
267
271
272
273
274
281
282
283
284
285
286
287
288
289
290
291
292

NOTES:

1. This drawing is to be read in conjunction with all relevant contract drawings and specifications with any conflicting information to be brought to the attention of Deacon Design before works commence on site.

2. Do not scale from this drawing, (except for planning application purposes only) always work to noted dimensions.

3. All given dimensions in mm.

KEY

Soft Landscape

- Existing boundary vegetation, retained and enhanced in accordance with ecologist recommendations
- ⊕ Proposed Tree Planting / Hierarchy
  Large Tree (10> metres from building)
  Street Tree (7> metres from building)
  Small / Garden Tree (3> metres from building)
- Proposed native / ornamental shrub planting to residential areas (Hedges within vis splay to be maintained at 600mm high).
- Formal native hedge to property frontages - (Hedges within vis splay to be maintained at 600mm high)
- Mixed species native hedgerow
- Proposed native shrub /scrub planting
- Proposed climbers and wall shrubs
- Proposed wetland planting within SUDS areas
- Proposed amenity lawn to front gardens and highway verges (service margins) - Emorsgate EL1 - Flowering Lawn Mixture or similar and approved
- Proposed rear garden areas
- Proposed species rich, native wildflower meadow / rough grassland, with 1.0 m mowed edge along roads and footpaths
- Closely mown grassland within Public Open Spaces

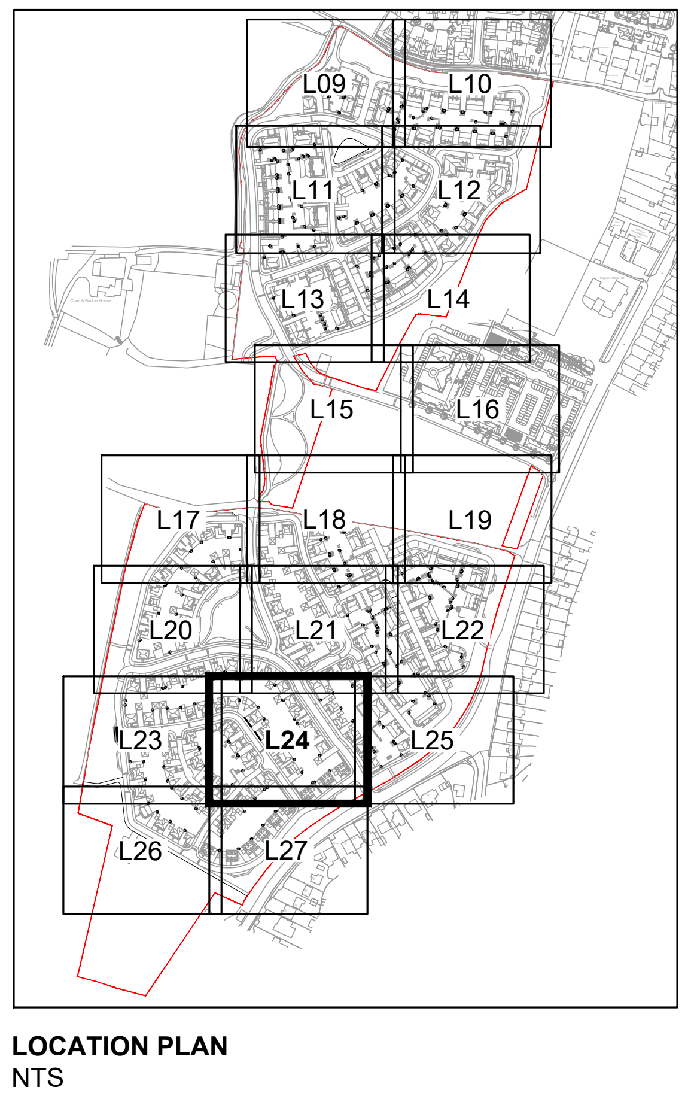

LOCATION PLAN
NTS

FINAL

DATE	DRAWN	DESCRIPTION OF REVISION	REVISION LETTER	CHECKED BY
14.09.22	SL	Amended Layout	A	PD

DRAWING STATUS

FOR PLANNING

DEACON DESIGN
Landscape Architecture | Masterplanning | Urban Design
12a The Square, Wickham, Hampshire PO17 5JQ
www.deacondesign.co.uk | info@deacondesign.co.uk
Copyright Deacon Design Ltd

PROJECT TITLE :
Land at Summer Lane,
Pagham

PROJECT NUMBER : DD494
PLOT DATE : 27.06.22
DRAWING SCALE : 1:200
APPROVED BY : PP
PAPER SIZE : A1
DRAWN BY : SL

DRAWING TITLE :
Detailed Planting Plan
16 of 20
-

DRAWING NUMBER : L24
REVISION LETTER : A

DRAWING FILE LOCATION :
Z:\Dropbox (Deacon Design Ltd)\DD494_Summer Lane, Pagham\04-Drawings\Autocad\L-Landscape Dwgs\DD494L09-27 Detailed Planting Plans.dwg

ARUN DISTRICT COUNCIL P/153/21/RES