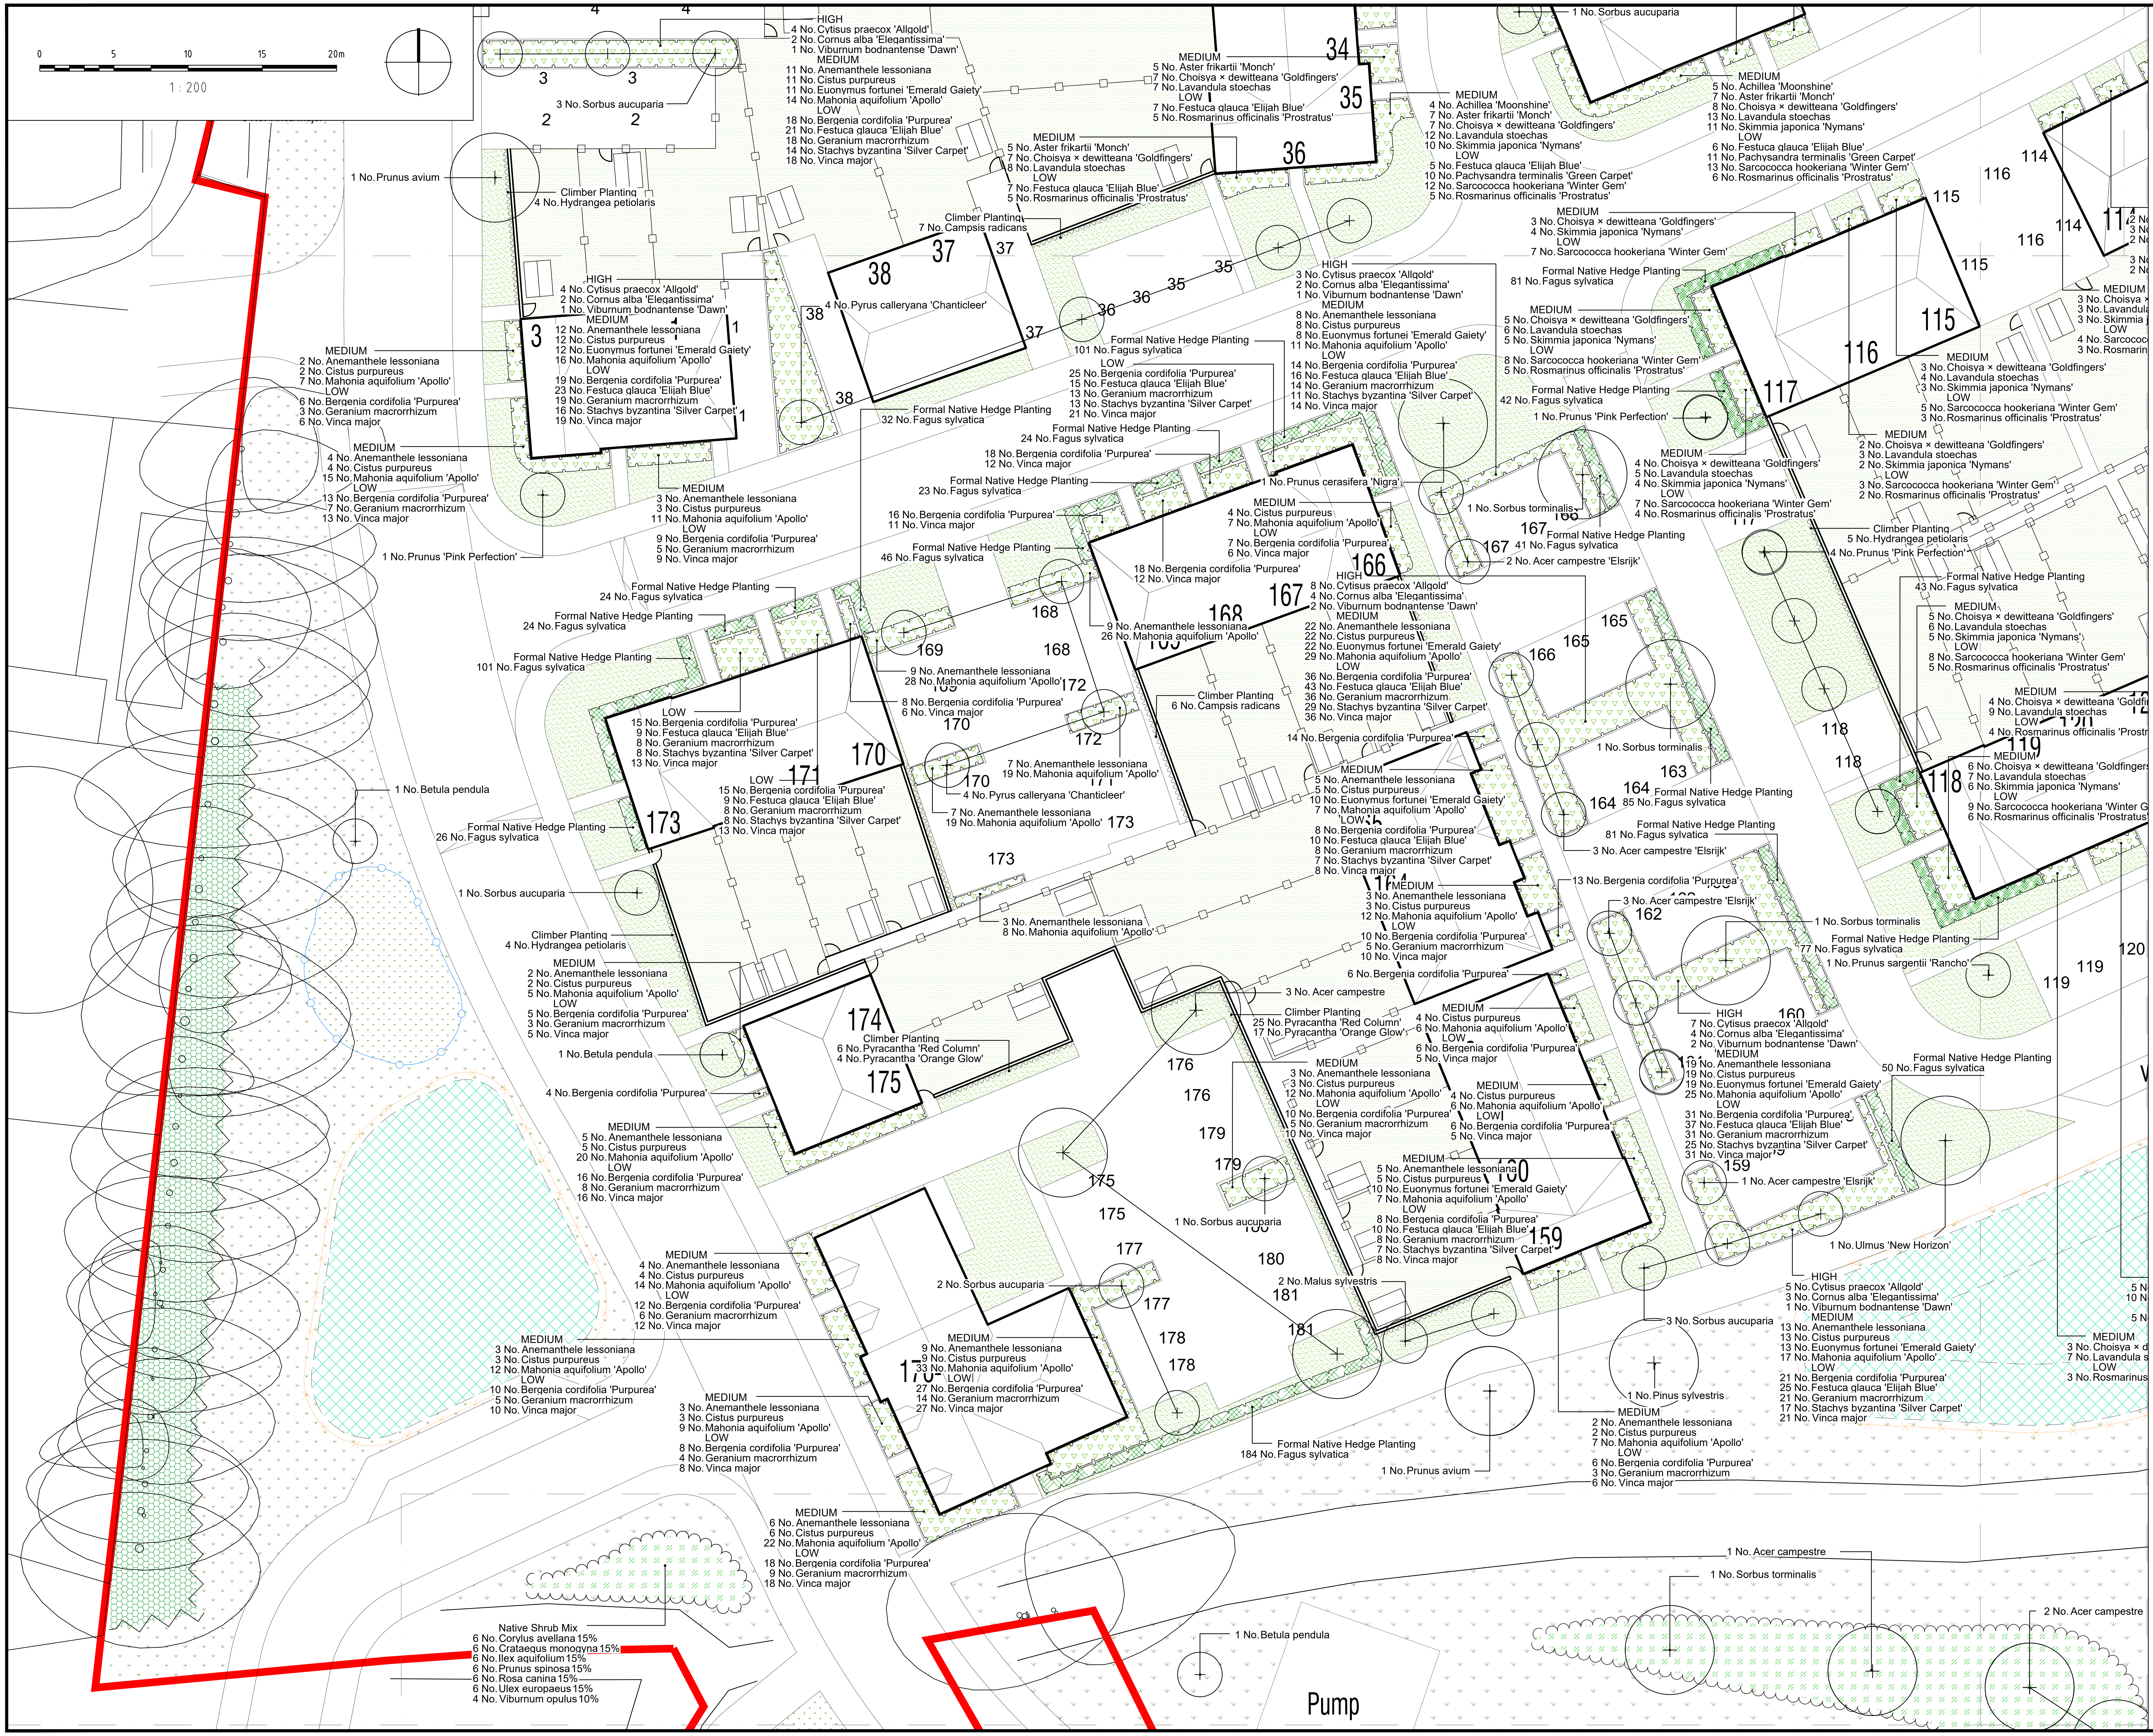
0
5
10
15
20m
1 : 200
4
4
3
3
2
2
HIGH
4 No. Cytisus praecox 'Allgold'
2 No. Cornus alba 'Elegantissima'
1 No. Viburnum bodnantense 'Dawn'
MEDIUM
11 No. Anemanthele lessoniana
11 No. Cistus purpureus
11 No. Euonymus fortunei 'Emerald Gaiety'
14 No. Mahonia aquifolium 'Apollo'
LOW
18 No. Bergenia cordifolia 'Purpurea'
21 No. Festuca glauca 'Elijah Blue'
18 No. Geranium macrorrhizum
14 No. Stachys byzantina 'Silver Carpet'
18 No. Vinca major
3 No. Sorbus aucuparia
MEDIUM
5 No. Aster frikartii 'Monch'
7 No. Choisya × dewitteana 'Goldfingers'
7 No. Lavandula stoechas
LOW
7 No. Festuca glauca 'Elijah Blue'
5 No. Rosmarinus officinalis 'Prostratus'
34
35
36
MEDIUM
5 No. Aster frikartii 'Monch'
7 No. Choisya × dewitteana 'Goldfingers'
8 No. Lavandula stoechas
LOW
7 No. Festuca glauca 'Elijah Blue'
5 No. Rosmarinus officinalis 'Prostratus'
1 No. Sorbus aucuparia
MEDIUM
4 No. Achillea 'Moonshine'
7 No. Aster frikartii 'Monch'
7 No. Choisya × dewitteana 'Goldfingers'
12 No. Lavandula stoechas
10 No. Skimmia japonica 'Nymans'
LOW
5 No. Festuca glauca 'Elijah Blue'
10 No. Pachysandra terminalis 'Green Carpet'
12 No. Sarcococca hookeriana 'Winter Gem'
5 No. Rosmarinus officinalis 'Prostratus'
MEDIUM
5 No. Achillea 'Moonshine'
7 No. Aster frikartii 'Monch'
8 No. Choisya × dewitteana 'Goldfingers'
13 No. Lavandula stoechas
11 No. Skimmia japonica 'Nymans'
LOW
6 No. Festuca glauca 'Elijah Blue'
11 No. Pachysandra terminalis 'Green Carpet'
13 No. Sarcococca hookeriana 'Winter Gem'
6 No. Rosmarinus officinalis 'Prostratus'
114
116
114
116
115
115
1 No. Prunus avium
Climber Planting
4 No. Hydrangea petiolaris
Climber Planting
7 No. Campsis radicans
37
38
37
38
37
38
4 No. Pyrus calleryana 'Chanticleer'
HIGH
4 No. Cytisus praecox 'Allgold'
2 No. Cornus alba 'Elegantissima'
1 No. Viburnum bodnantense 'Dawn'
MEDIUM
12 No. Anemanthele lessoniana
12 No. Cistus purpureus
12 No. Euonymus fortunei 'Emerald Gaiety'
16 No. Mahonia aquifolium 'Apollo'
LOW
19 No. Bergenia cordifolia 'Purpurea'
23 No. Festuca glauca 'Elijah Blue'
19 No. Geranium macrorrhizum
16 No. Stachys byzantina 'Silver Carpet'
19 No. Vinca major
3
1
1
MEDIUM
2 No. Anemanthele lessoniana
2 No. Cistus purpureus
7 No. Mahonia aquifolium 'Apollo'
LOW
6 No. Bergenia cordifolia 'Purpurea'
3 No. Geranium macrorrhizum
6 No. Vinca major
MEDIUM
4 No. Anemanthele lessoniana
4 No. Cistus purpureus
15 No. Mahonia aquifolium 'Apollo'
LOW
13 No. Bergenia cordifolia 'Purpurea'
7 No. Geranium macrorrhizum
13 No. Vinca major
1 No. Prunus 'Pink Perfection'
MEDIUM
3 No. Anemanthele lessoniana
3 No. Cistus purpureus
11 No. Mahonia aquifolium 'Apollo'
LOW
9 No. Bergenia cordifolia 'Purpurea'
5 No. Geranium macrorrhizum
5 No. Vinca major
Formal Native Hedge Planting
32 No. Fagus sylvatica
Formal Native Hedge Planting
101 No. Fagus sylvatica
LOW
25 No. Bergenia cordifolia 'Purpurea'
15 No. Festuca glauca 'Elijah Blue'
13 No. Geranium macrorrhizum
13 No. Stachys byzantina 'Silver Carpet'
21 No. Vinca major
Formal Native Hedge Planting
24 No. Fagus sylvatica
18 No. Bergenia cordifolia 'Purpurea'
12 No. Vinca major
Formal Native Hedge Planting
23 No. Fagus sylvatica
36
36
35
35
HIGH
3 No. Cytisus praecox 'Allgold'
2 No. Cornus alba 'Elegantissima'
1 No. Viburnum bodnantense 'Dawn'
MEDIUM
8 No. Anemanthele lessoniana
8 No. Cistus purpureus
8 No. Euonymus fortunei 'Emerald Gaiety'
11 No. Mahonia aquifolium 'Apollo'
LOW
14 No. Bergenia cordifolia 'Purpurea'
16 No. Festuca glauca 'Elijah Blue'
14 No. Geranium macrorrhizum
11 No. Stachys byzantina 'Silver Carpet'
14 No. Vinca major
1 No. Prunus cerasifera 'Nigra'
MEDIUM
3 No. Choisya × dewitteana 'Goldfingers'
4 No. Skimmia japonica 'Nymans'
LOW
7 No. Sarcococca hookeriana 'Winter Gem'
Formal Native Hedge Planting
81 No. Fagus sylvatica
MEDIUM
5 No. Choisya × dewitteana 'Goldfingers'
6 No. Lavandula stoechas
5 No. Skimmia japonica 'Nymans'
LOW
8 No. Sarcococca hookeriana 'Winter Gem'
5 No. Rosmarinus officinalis 'Prostratus'
Formal Native Hedge Planting
42 No. Fagus sylvatica
1 No. Prunus 'Pink Perfection'
116
117
MEDIUM
3 No. Choisya × dewitteana 'Goldfingers'
3 No. Lavandula stoechas
3 No. Skimmia japonica 'Nymans'
LOW
5 No. Sarcococca hookeriana 'Winter Gem'
3 No. Rosmarinus officinalis 'Prostratus'
MEDIUM
3 No. Choisya ×
3 No. Lavandula
3 No. Skimmia j
LOW
4 No. Sarcococ
3 No. Rosmarin
2 No
3 No
2 No
3 No
2 No
MEDIUM
2 No. Choisya × dewitteana 'Goldfingers'
4 No. Lavandula stoechas
2 No. Skimmia japonica 'Nymans'
LOW
3 No. Sarcococca hookeriana 'Winter Gem'
2 No. Rosmarinus officinalis 'Prostratus'
MEDIUM
4 No. Choisya × dewitteana 'Goldfingers'
5 No. Lavandula stoechas
4 No. Skimmia japonica 'Nymans'
LOW
7 No. Sarcococca hookeriana 'Winter Gem'
4 No. Rosmarinus officinalis 'Prostratus'
1 No. Sorbus torminalis
Formal Native Hedge Planting
41 No. Fagus sylvatica
2 No. Acer campestre 'Elsrijk'
Climber Planting
5 No. Hydrangea petiolaris
4 No. Prunus 'Pink Perfection'
Formal Native Hedge Planting
43 No. Fagus sylvatica
MEDIUM
5 No. Choisya × dewitteana 'Goldfingers'
6 No. Lavandula stoechas
5 No. Skimmia japonica 'Nymans'
LOW
8 No. Sarcococca hookeriana 'Winter Gem'
5 No. Rosmarinus officinalis 'Prostratus'
MEDIUM
4 No. Choisya × dewitteana 'Goldf
9 No. Lavandula stoechas
LOW
4 No. Rosmarinus officinalis 'Prostr
MEDIUM
6 No. Choisya × dewitteana 'Goldfinger
7 No. Lavandula stoechas
6 No. Skimmia japonica 'Nymans'
LOW
9 No. Sarcococca hookeriana 'Winter G
6 No. Rosmarinus officinalis 'Prostratus'
119
118
118
118
MEDIUM
4 No. Cistus purpureus
7 No. Mahonia aquifolium 'Apollo'
LOW
7 No. Bergenia cordifolia 'Purpurea'
6 No. Vinca major
166
167
167
167
18 No. Bergenia cordifolia 'Purpurea'
12 No. Vinca major
HIGH
8 No. Cytisus praecox 'Allgold'
4 No. Cornus alba 'Elegantissima'
2 No. Viburnum bodnantense 'Dawn'
MEDIUM
22 No. Anemanthele lessoniana
22 No. Cistus purpureus
22 No. Euonymus fortunei 'Emerald Gaiety'
29 No. Mahonia aquifolium 'Apollo'
LOW
36 No. Bergenia cordifolia 'Purpurea'
43 No. Festuca glauca 'Elijah Blue'
36 No. Geranium macrorrhizum
29 No. Stachys byzantina 'Silver Carpet'
36 No. Vinca major
9 No. Anemanthele lessoniana
26 No. Mahonia aquifolium 'Apollo'
168
168
168
Climber Planting
6 No. Campsis radicans
14 No. Bergenia cordifolia 'Purpurea'
16 No. Bergenia cordifolia 'Purpurea'
11 No. Vinca major
Formal Native Hedge Planting
46 No. Fagus sylvatica
Formal Native Hedge Planting
24 No. Fagus sylvatica
Formal Native Hedge Planting
24 No. Fagus sylvatica
Formal Native Hedge Planting
101 No. Fagus sylvatica
169
9 No. Anemanthele lessoniana
28 No. Mahonia aquifolium 'Apollo'
8 No. Bergenia cordifolia 'Purpurea'
6 No. Vinca major
172
170
172
LOW
15 No. Bergenia cordifolia 'Purpurea'
9 No. Festuca glauca 'Elijah Blue'
8 No. Geranium macrorrhizum
8 No. Stachys byzantina 'Silver Carpet'
13 No. Vinca major
170
171
LOW
15 No. Bergenia cordifolia 'Purpurea'
9 No. Festuca glauca 'Elijah Blue'
8 No. Geranium macrorrhizum
8 No. Stachys byzantina 'Silver Carpet'
13 No. Vinca major
173
170
4 No. Pyrus calleryana 'Chanticleer'
7 No. Anemanthele lessoniana
19 No. Mahonia aquifolium 'Apollo'
7 No. Anemanthele lessoniana
19 No. Mahonia aquifolium 'Apollo'
173
173
Formal Native Hedge Planting
26 No. Fagus sylvatica
1 No. Betula pendula
1 No. Sorbus aucuparia
Climber Planting
4 No. Hydrangea petiolaris
MEDIUM
2 No. Anemanthele lessoniana
2 No. Cistus purpureus
5 No. Mahonia aquifolium 'Apollo'
LOW
5 No. Bergenia cordifolia 'Purpurea'
3 No. Geranium macrorrhizum
5 No. Vinca major
1 No. Betula pendula
3 No. Anemanthele lessoniana
8 No. Mahonia aquifolium 'Apollo'
MEDIUM
5 No. Anemanthele lessoniana
5 No. Cistus purpureus
10 No. Euonymus fortunei 'Emerald Gaiety'
7 No. Mahonia aquifolium 'Apollo'
LOW
8 No. Bergenia cordifolia 'Purpurea'
10 No. Festuca glauca 'Elijah Blue'
8 No. Geranium macrorrhizum
7 No. Stachys byzantina 'Silver Carpet'
8 No. Vinca major
MEDIUM
3 No. Anemanthele lessoniana
3 No. Cistus purpureus
12 No. Mahonia aquifolium 'Apollo'
LOW
10 No. Bergenia cordifolia 'Purpurea'
5 No. Geranium macrorrhizum
10 No. Vinca major
6 No. Bergenia cordifolia 'Purpurea'
3 No. Acer campestre
1 No. Sorbus torminalis
163
164
165
165
166
Formal Native Hedge Planting
85 No. Fagus sylvatica
Formal Native Hedge Planting
81 No. Fagus sylvatica
3 No. Acer campestre 'Elsrijk'
13 No. Bergenia cordifolia 'Purpurea'
3 No. Acer campestre 'Elsrijk'
162
1 No. Sorbus torminalis
Formal Native Hedge Planting
77 No. Fagus sylvatica
1 No. Prunus sargentii 'Rancho'
119
119
120
174
175
Climber Planting
6 No. Pyracantha 'Red Column'
4 No. Pyracantha 'Orange Glow'
4 No. Bergenia cordifolia 'Purpurea'
Climber Planting
25 No. Pyracantha 'Red Column'
17 No. Pyracantha 'Orange Glow'
MEDIUM
4 No. Cistus purpureus
6 No. Mahonia aquifolium 'Apollo'
LOW
6 No. Bergenia cordifolia 'Purpurea'
5 No. Vinca major
MEDIUM
3 No. Anemanthele lessoniana
3 No. Cistus purpureus
12 No. Mahonia aquifolium 'Apollo'
LOW
10 No. Bergenia cordifolia 'Purpurea'
12 No. Geranium macrorrhizum
10 No. Vinca major
MEDIUM
4 No. Cistus purpureus
6 No. Mahonia aquifolium 'Apollo'
LOW
6 No. Bergenia cordifolia 'Purpurea'
5 No. Vinca major
HIGH
7 No. Cytisus praecox 'Allgold'
4 No. Cornus alba 'Elegantissima'
2 No. Viburnum bodnantense 'Dawn'
MEDIUM
19 No. Anemanthele lessoniana
19 No. Cistus purpureus
19 No. Euonymus fortunei 'Emerald Gaiety'
25 No. Mahonia aquifolium 'Apollo'
LOW
31 No. Bergenia cordifolia 'Purpurea'
37 No. Festuca glauca 'Elijah Blue'
31 No. Geranium macrorrhizum
25 No. Stachys byzantina 'Silver Carpet'
31 No. Vinca major
160
159
Formal Native Hedge Planting
50 No. Fagus sylvatica
1 No. Acer campestre 'Elsrijk'
MEDIUM
5 No. Anemanthele lessoniana
5 No. Cistus purpureus
20 No. Mahonia aquifolium 'Apollo'
LOW
16 No. Bergenia cordifolia 'Purpurea'
8 No. Geranium macrorrhizum
16 No. Vinca major
176
176
179
179
175
175
177
1 No. Sorbus aucuparia
180
MEDIUM
5 No. Anemanthele lessoniana
5 No. Cistus purpureus
10 No. Euonymus fortunei 'Emerald Gaiety'
7 No. Mahonia aquifolium 'Apollo'
LOW
8 No. Bergenia cordifolia 'Purpurea'
10 No. Festuca glauca 'Elijah Blue'
8 No. Geranium macrorrhizum
7 No. Stachys byzantina 'Silver Carpet'
8 No. Vinca major
159
2 No. Malus sylvestris
181
181
1 No. Ulmus 'New Horizon'
HIGH
5 No. Cytisus praecox 'Allgold'
3 No. Cornus alba 'Elegantissima'
1 No. Viburnum bodnantense 'Dawn'
MEDIUM
13 No. Anemanthele lessoniana
13 No. Cistus purpureus
13 No. Euonymus fortunei 'Emerald Gaiety'
17 No. Mahonia aquifolium 'Apollo'
LOW
21 No. Bergenia cordifolia 'Purpurea'
25 No. Festuca glauca 'Elijah Blue'
21 No. Geranium macrorrhizum
17 No. Stachys byzantina 'Silver Carpet'
21 No. Vinca major
3 No. Sorbus aucuparia
MEDIUM
3 No. Choisya × d
7 No. Lavandula s
LOW
3 No. Rosmarinus
5 N
10 N
5 N
MEDIUM
4 No. Anemanthele lessoniana
4 No. Cistus purpureus
14 No. Mahonia aquifolium 'Apollo'
LOW
12 No. Bergenia cordifolia 'Purpurea'
6 No. Geranium macrorrhizum
12 No. Vinca major
2 No. Sorbus aucuparia
177
178
178
MEDIUM
9 No. Anemanthele lessoniana
9 No. Cistus purpureus
33 No. Mahonia aquifolium 'Apollo'
LOW
27 No. Bergenia cordifolia 'Purpurea'
14 No. Geranium macrorrhizum
27 No. Vinca major
MEDIUM
3 No. Anemanthele lessoniana
3 No. Cistus purpureus
12 No. Mahonia aquifolium 'Apollo'
LOW
10 No. Bergenia cordifolia 'Purpurea'
5 No. Geranium macrorrhizum
10 No. Vinca major
MEDIUM
3 No. Anemanthele lessoniana
3 No. Cistus purpureus
9 No. Mahonia aquifolium 'Apollo'
LOW
8 No. Bergenia cordifolia 'Purpurea'
4 No. Geranium macrorrhizum
8 No. Vinca major
Formal Native Hedge Planting
184 No. Fagus sylvatica
1 No. Prunus avium
1 No. Pinus sylvestris
MEDIUM
2 No. Anemanthele lessoniana
2 No. Cistus purpureus
7 No. Mahonia aquifolium 'Apollo'
LOW
6 No. Bergenia cordifolia 'Purpurea'
3 No. Geranium macrorrhizum
6 No. Vinca major
MEDIUM
6 No. Anemanthele lessoniana
6 No. Cistus purpureus
22 No. Mahonia aquifolium 'Apollo'
LOW
18 No. Bergenia cordifolia 'Purpurea'
9 No. Geranium macrorrhizum
18 No. Vinca major
1 No. Acer campestre
1 No. Sorbus torminalis
2 No. Acer campestre
1 No. Betula pendula
Native Shrub Mix
6 No. Corylus avellana 15%
6 No. Crataegus monogyna 15%
6 No. Ilex aquifolium 15%
6 No. Prunus spinosa 15%
6 No. Rosa canina 15%
6 No. Ulex europaeus 15%
4 No. Viburnum opulus 10%
Pump

NOTES:

1. This drawing is to be read in conjunction with all relevant contract drawings and specifications with any conflicting information to be brought to the attention of Deacon Design before works commence on site.

2. Do not scale from this drawing, (except for planning application purposes only) always work to noted dimensions.

3. All given dimensions in mm.

KEY

Soft Landscape

- Existing boundary vegetation, retained and enhanced in accordance with ecologist recommendations
- ⊕ Proposed Tree Planting / Hierarchy
  Large Tree (10> metres from building)
  Street Tree (7> metres from building)
  Small / Garden Tree (3> metres from building)
- ▨ Proposed native / ornamental shrub planting to residential areas (Hedges within vis splay to be maintained at 600mm high).
- ▨ Formal native hedge to property frontages - (Hedges within vis splay to be maintained at 600mm high)
- ▨ Mixed species native hedgerow
- ▨ Proposed native shrub /scrub planting
- ▨ Proposed climbers and wall shrubs
- ▨ Proposed wetland planting within SUDS areas
- ▨ Proposed amenity lawn to front gardens and highway verges (service margins) - Emorsgate EL1 - Flowering Lawn Mixture or similar and approved
- ▨ Proposed rear garden areas
- ▨ Proposed species rich, native wildflower meadow / rough grassland, with 1.0 m mowed edge along roads and footpaths
- ▨ Closely mown grassland within Public Open Spaces

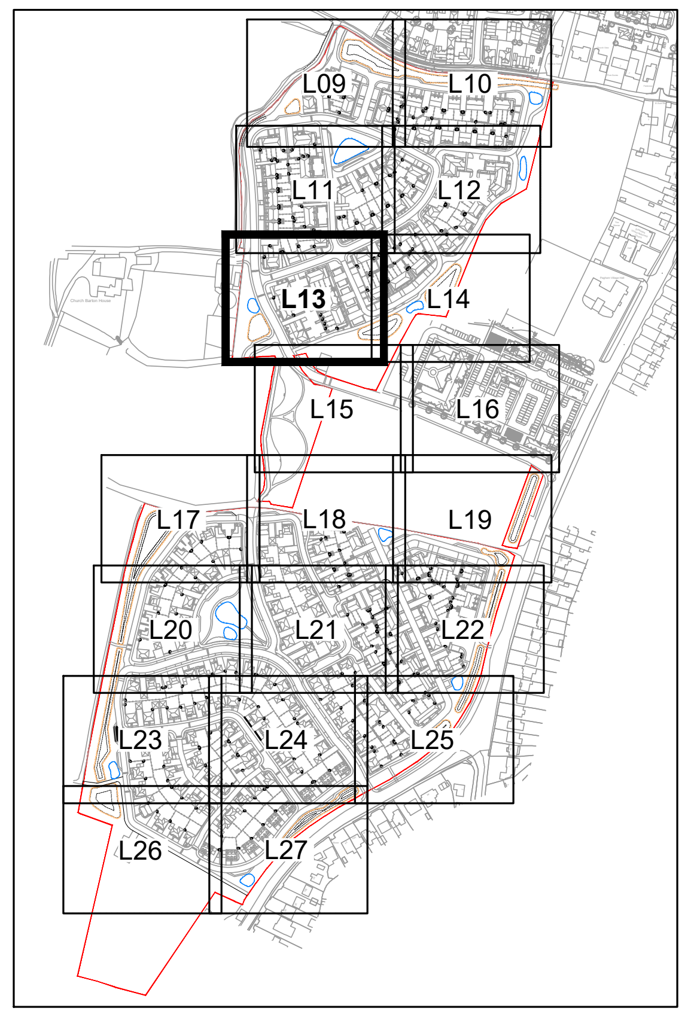

LOCATION PLAN
NTS

DRAFT

DATE	DRAWN	DESCRIPTION OF REVISION	REVISION LETTER	CHECKED BY
14.09.22	SL	Amended Layout	A	PD

DRAWING STATUS
FOR PLANNING

DEACON DESIGN
Landscape Architecture | Masterplanning | Urban Design
12a The Square, Wickham, Hampshire PO17 5JQ
www.deacondesign.co.uk | info@deacondesign.co.uk
Copyright Deacon Design Ltd

PROJECT TITLE :
Land at Summer Lane,
Pagham

PROJECT NUMBER :
DD494

PLOT DATE :
27.06.22

DRAWING SCALE :
1:200

APPROVED BY :
PP

PAPER SIZE :
A1

DRAWN BY :
SL

DRAWING TITLE :
Detailed Planting Plan
5 of 20
-

DRAWING NUMBER :
L13

REVISION LETTER :
A

DRAWING FILE LOCATION :
Z:\Dropbox (Deacon Design Ltd)\DD494_Summer Lane, Pagham\04-Drawings\Autocad\L-Landscape Dwgs\DD494L09-27 Detailed Planting Plans.dwg

ARUN DISTRICT COUNCIL P/153/21/RES