




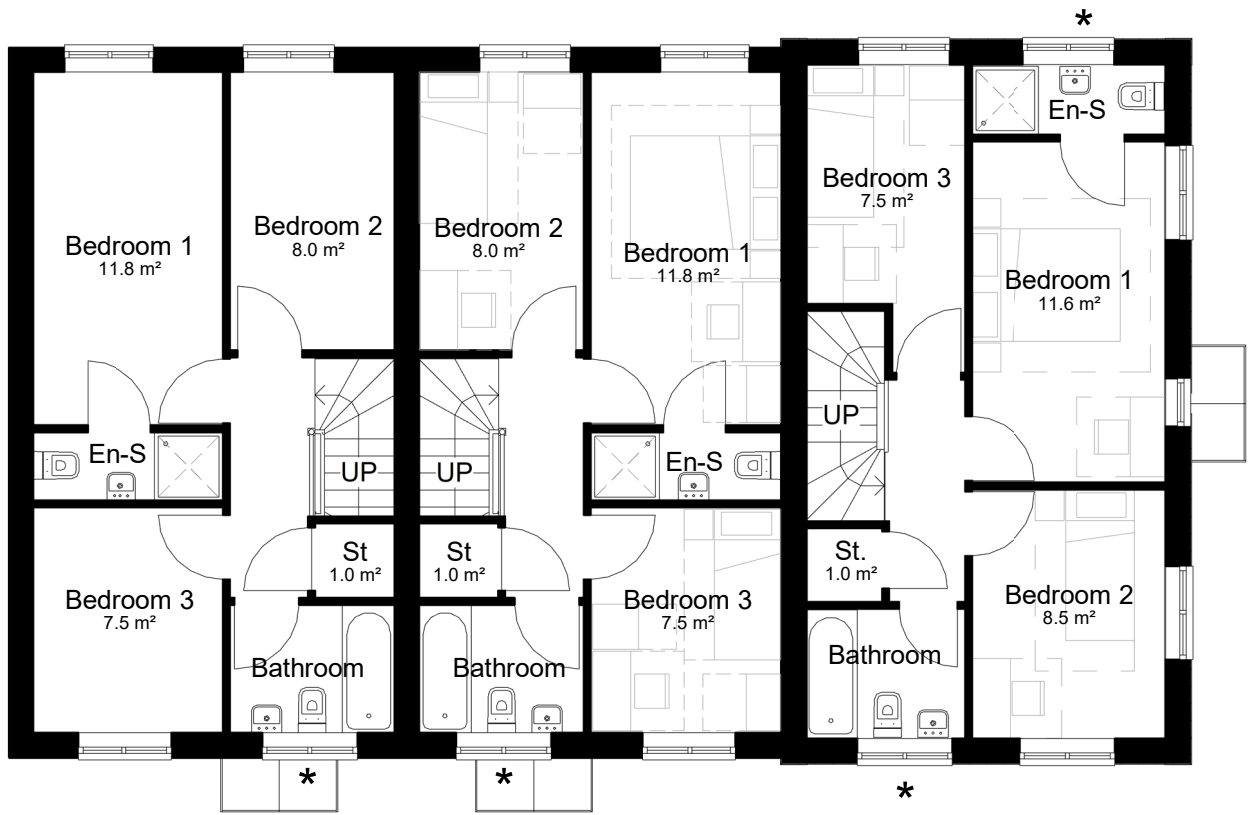


Level 01-First Floor (Plots 95-97, 110-112, 115-117, 341-343, 350-352)
1 : 100

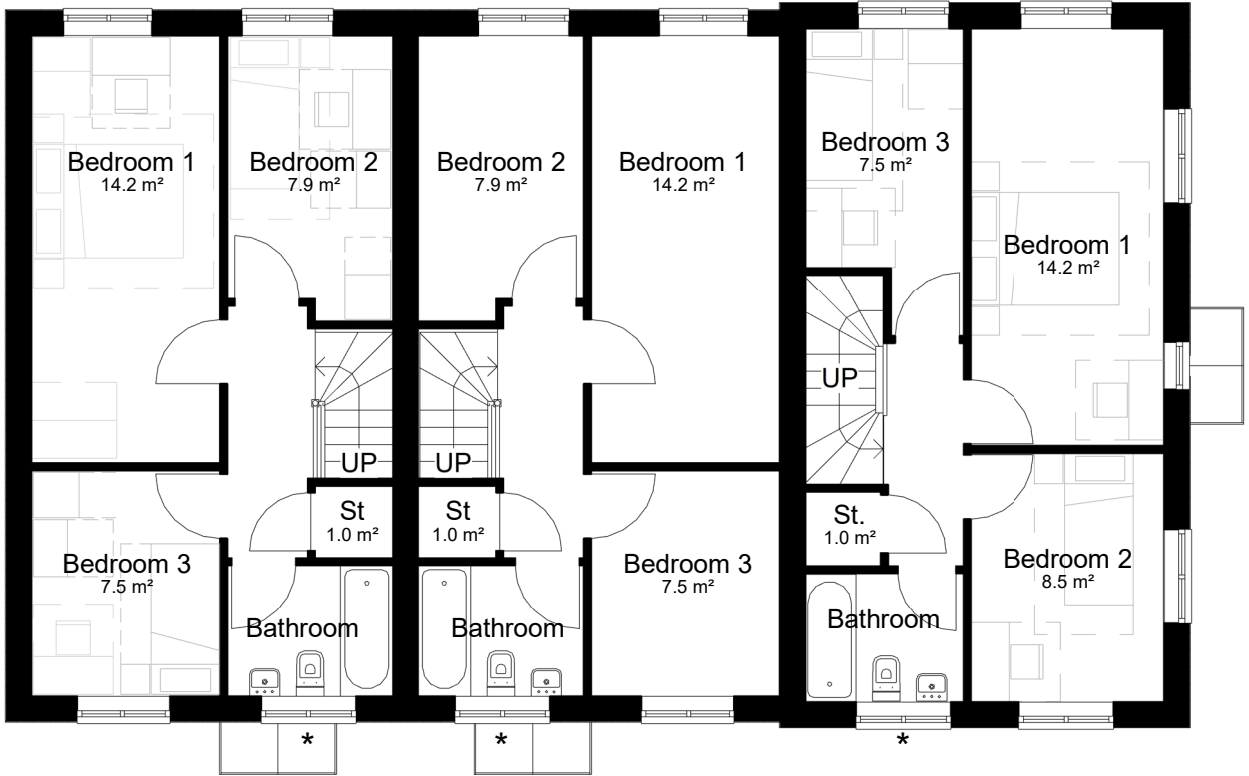

Level 01-First Floor (Plots 361-363)
1 : 100

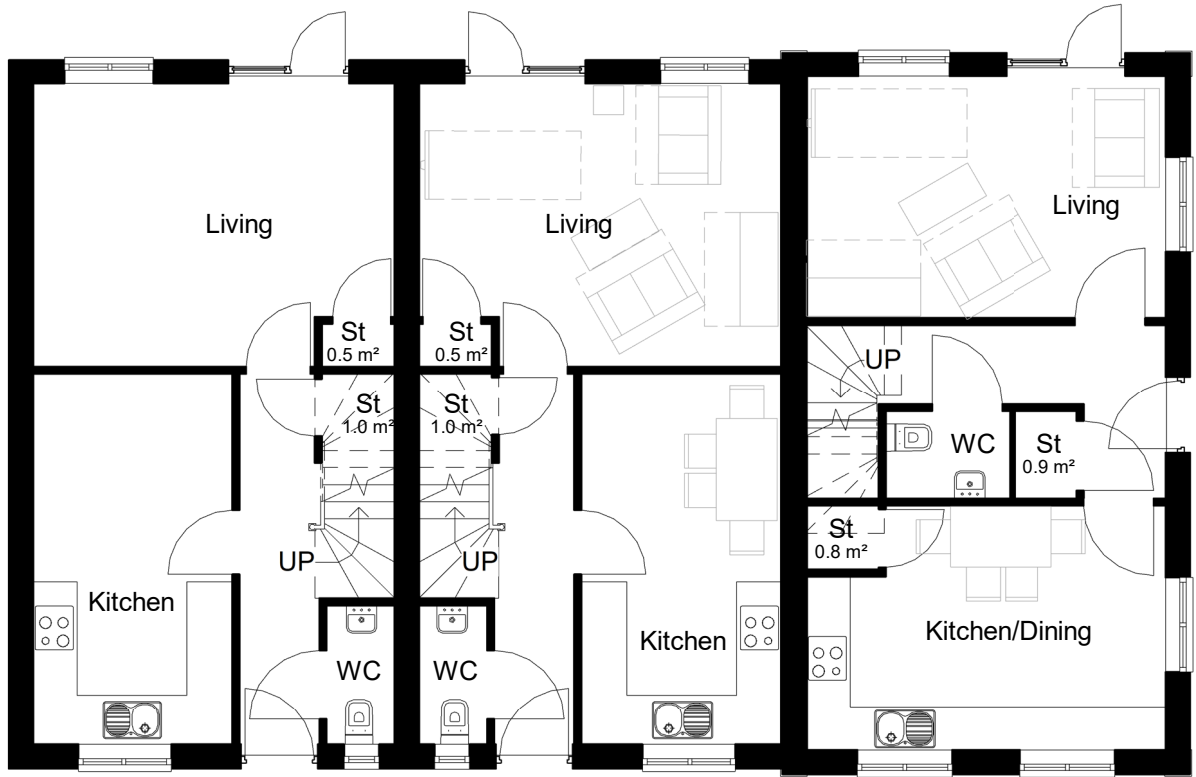

Level 00-Ground Floor
1 : 100

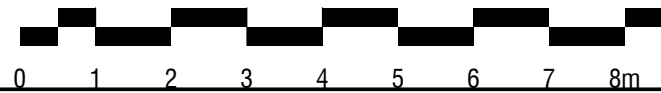

Please Note:

Drawing to be scaled for planning purposes only, dimensions to be checked on site and any discrepancies are to be highlighted to the Architect prior to construction.

Topographical / Ordnance Survey information shown has been prepared by a third party, HGP accept no responsibility for accuracy or completeness of the survey.

This drawing is to be read in conjunction with all other project drawings, construction notes and / or project specifications including those by other project consultants and specialists. All discrepancies should be reported immediately.

Design subject to detail development / approval. Measurements and accommodation schedules subject to amendments following coordinated input by others. Costings cannot be finalised until approval / confirmation by relevant authorities and Client.

Area Schedule		
Name	Level	Area
3 Bed Terrace	Level 00-Ground Floor	42 m²
3 Bed Terrace	Level 01-First Floor	42 m²
		84 m²

Legend

KB : Key Building
Occurs in:
CA3: Community Streets
CA4a : Character Area 4a, Transitional Perimeter South

Handing as follows:

As: 115-117, 341-343, 350-352, 361-363
Handed: 95-97, 110-112,

★ Obscure glazing



Front Elevation
1 : 100



Rear Elevation
1 : 100



Side Elevation B
1 : 100



Side Elevation A
1 : 100

Date	Nov '21
Drawn By/Checked By	VP/ HJE
Scale	1 : 100@ A2
Revision	A
Project	Land West of Pagham Road, Pagham
Title	Block E2 (KB) - Floor Plans and Elevations
Dwg#	21.129.50
Status	Planning

hgp



Furzehall Farm, Wickham Road
Fareham, Hampshire
PO16 7JH
01329 383 225
email@hgp-architects.co.uk
www.hgp-architects.co.uk
HGP Architects Ltd. Copyright
Reserved
Unit 1, Station Industrial Park
Duncan Road, Park Gate,
Hampshire, SO31 1BX