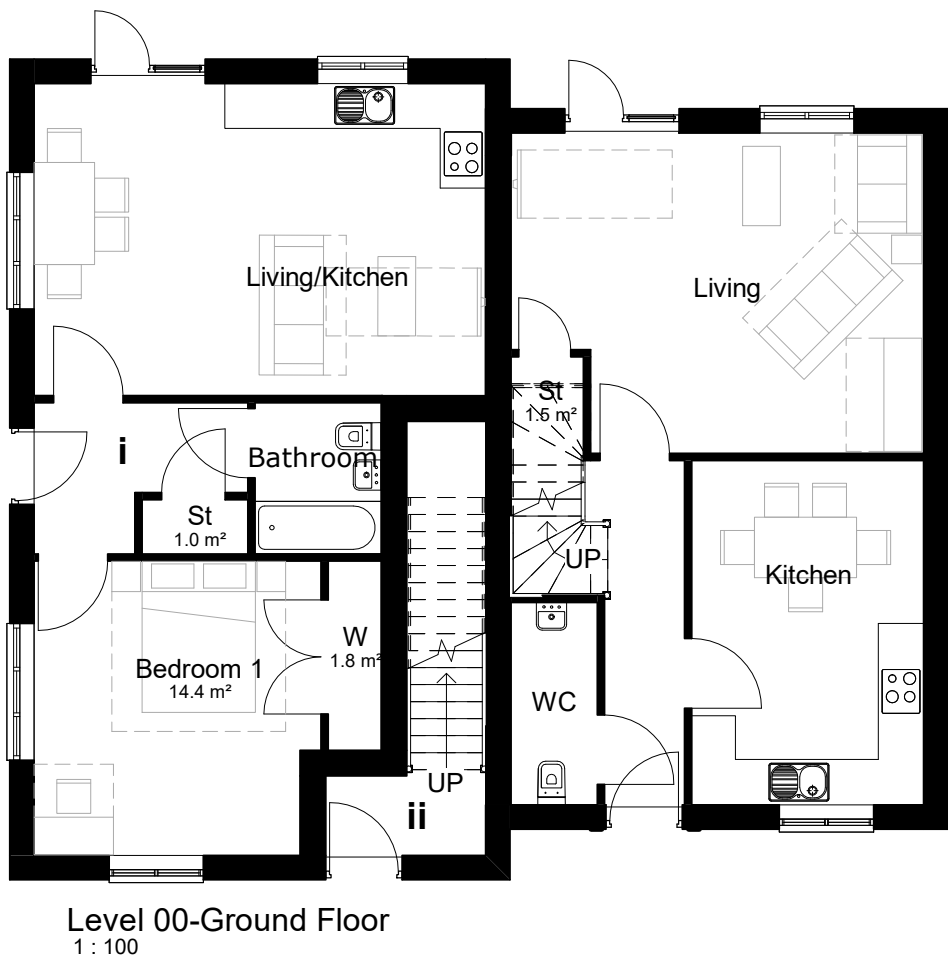
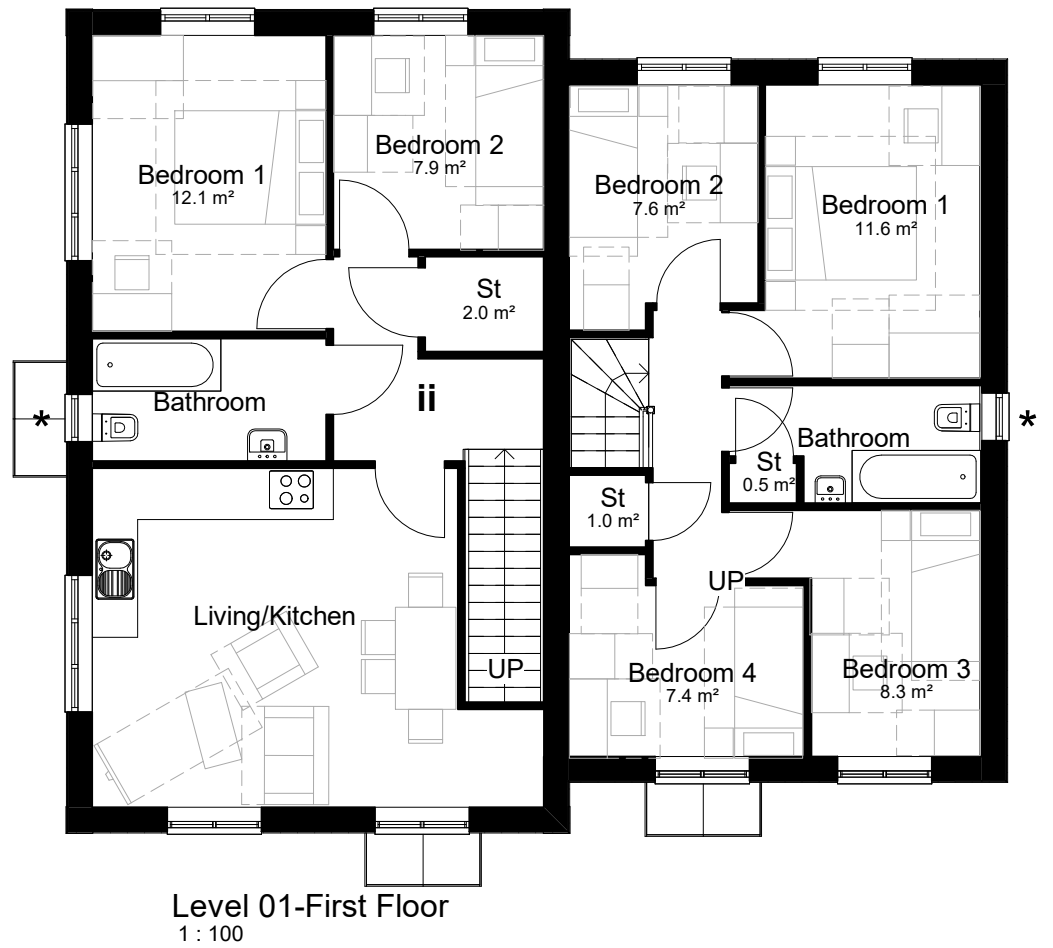


Please Note:

Drawing to be scaled for planning purposes only, dimensions to be checked on site and any discrepancies are to be highlighted to the Architect prior to construction.

Topographical / Ordnance Survey information shown has been prepared by a third party, HGP accept no responsibility for accuracy or completeness of the survey.

This drawing is to be read in conjunction with all other project drawings, construction notes and / or project specifications including those by other project consultants and specialists. All discrepancies should be reported immediately.

Design subject to detail development / approval. Measurements and accommodation schedules subject to amendments following coordinated input by others. Costings cannot be finalised until approval / confirmation by relevant authorities and Client.

Area Schedule		
Name	Level	Area
4 Bed Semi	Level 00-Ground Floor	48 m²
4 Bed Semi	Level 01-First Floor	48 m²
		97 m²
i	Level 00-Ground Floor	51 m²
		51 m²
ii	Level 01-First Floor	61 m²
		61 m²

Legend

KB : Key Building

Occurs in:

CA3: Character Area 3, Community Streets

Handing as follows:

As: 34-36, 84-86

Handed: N/A

★ Obscure glazing

Painted and orange-brown brick, brown roof tiles and other materials to match surrounding local vernacular

Rev.	Description	DATE	DB	CB
A	Amended to client's mark-up	17.08.22	DY	VP

Date	Nov '21
Drawn By/Checked By	VP/ HJE
Scale	1 : 100@ A2
Revision	A
Project	Land West of Pagham Road, Pagham
Title	Block M (KB) - Floor Plans & Elevations
Dwg#	21.129.53
Status	Planning

hgp



Furzehall Farm, Wickham Road
Fareham, Hampshire
PO16 7JH
01329 383 225
email@hgp-architects.co.uk
www.hgp-architects.co.uk

HGP Architects Ltd. Copyright
Reserved

Unit 1, Station Industrial Park
Duncan Road, Park Gate,
Hampshire, SO31 1BX