



Ordnance Survey, (c) Crown Copyright 2020. All rights reserved. Licence number 100022432

IMPLEMENTATION GUIDELINES

1.0 GENERAL
All plants shall conform to BS 3090 and be in accordance with the National Plant Specification. Supplying nurseries shall be registered under the HTA Nursery Certification Scheme. All plants shall be packed and transported in accordance with the Code of Practice for Plant Handling as produced by CPSE. Planting shall not be done when the ground is waterlogged, frostbound or during periods of cold drying winds. All bare root stock shall be root dipped in an approved water-retaining polymer. If the formation level is compromised it should be topped through before topsoiling.

2.0 ORNAMENTAL SHRUBS AND TREES
2.1 Ground Preparation
Where necessary treat existing weeds with a glyphosate based herbicide and allow a suitable period as recommended by the manufacturer for this to take effect. A general purpose slow release fertilizer at the rate of 75g/m² and Tree Planting and Mulching Compost at the rate of 20litres/m² are to be incorporated into the top 150mm of topsoil during final cultivations. All extraneous matter such as plastic, wood, metal and stones greater than 30mm in any dimension shall be removed from site. Surface levels should remain regular and even. Tree pits are to be excavated and the base broken up a further 150mm with the sides well scarified to prevent smearing. All trees up to and including selected standards are to be supported with single 75mm diameter stakes. All rootball, container grown and trees over heavy standard size shall be fitted with a below ground anchoring system. Stakes should be driven 500mm into undisturbed ground before planting the tree, taking care to avoid underground services and cables etc. Shrub Planting to have 300mm topsoil and a minimum of 600mm subsoil. Shrub pits to be broken up to full depth of topsoil.

2.2 Planting
Shrubs and hedges are to be set out as shown on the drawing and pit planted into the prepared soil at the specified centres with minimal disturbance to the rootball and well firmed in. Trees are to be placed into the pits and bedded with topsoil incorporating slow release fertilizer and Tree Planting and Mulching Compost. Firm trees in well. Water in all trees and shrubs at the end of each day of planting. Tree pits must be positively drained unless soils are proven to be free draining. Spread ornamental pine bark mulch to a depth of 75mm across all new planting areas ensuring groundcover plants are not buried. Ornamental hedges to be supported by canes where required.

3.0 NATIVE WOODLAND AND SHRUB PLANTING
Planting areas to have 300mm Topsoil and 600mm Subsoil (min). Prior to planting use appropriate measures to suppress weed growth to all shrub areas. Planting pits to be broken up to full depth of topsoil. All stones above 30mm, roots, debris and other deleterious materials to be removed prior to grading. Surface levels should remain regular and even. Standard trees within woodland mix to be planted as per section 2.0 above.

4.0 HEDGEROW PLANTING
Planting areas to have 300mm Topsoil and 450mm Subsoil (min). Plant shrubs in trenches large enough to take full spread of roots. Plant in a double staggered row 350mm apart and with 550mm between rows, to result in 5 plants per linear metre. Finish with 75mm depth of bark mulch for weed suppression.

5.0 MARGINAL AND AQUATIC PLANTING
Planting areas to have topsoil - 300mm site won or imported soils with low nutrient levels and a friable texture. Subsoil - existing made good plus sown medium or heavy subsoil as required to achieve finished levels.

6.0 TIMINGS
Bare rooted and root balled stock to be planted between mid-November and end-February. Seed shall be sown as per manufacturer's recommendations.

7.0 PLANT PROTECTION AND MULCH
Native shrub and hedgerow plants to be protected by spiral guards or shrub shelters as appropriate. Where necessary trees to be protected with guards as appropriate. On plot planting beds to be mulched with 50mm of ornamental bark over weed suppression membrane. Planting beds in key areas of public open space areas to be mulched with 75mm of amenity grass mulch without membrane.

8.0 ROOT BARRIERS
Where proposed trees are located adjacent to roads/pathways root protection barriers to be provided on footpath side of tree pit. (Location and design of barriers to be agreed with project engineer).

9.0 AMENITY GRASS
Areas to be sown with amenity grass mix or turfed to have 150mm Topsoil and a minimum 450mm subsoil.

9.1 Preparation
Topsoil to be broken up to full depth to fully incorporate ameliorants/fertilizer. All stones above 35mm, roots, debris and other deleterious materials to be removed prior to grading. Finished levels after settlement should be 25mm above adjacent paving levels. For final cultivation, reduce seed bed to fine, firm with good crumb structure. Seed to be broadcast at a rate of 35g/m² unless otherwise stated.

9.2 Turf
Front gardens to be turfed. Turfing operations shall be in accordance with BS 4426. Whole turves shall be laid around the perimeter of the area to be turfed. The central area shall be laid in rows with staggered joints, well sutured together, working from planks positioned on curves already laid. The turf shall be watered on completion. Any unevenness shall be made good by lifting the turf and adjusting the levels. Should shrinkage occur, fine topsoil shall be brushed into the joints. Turf must be rolled out immediately to springsummer and within 24 hours of delivery in the autumn/winter.

9.3 Seeding
To be seeded according to manufacturer's instructions.

10.0 MEADOW (GRASSLAND AND WETLAND MEADOW)
Wildflower and wetland meadow areas to have 150mm low nutrient top soil (high nutrient soils within 1 metre of the surface) and a minimum 450mm depth subsoil. Ground should be free of weeds (particularly docks and thistles) and stable. Ground to be worked to a medium fin and seeded according to manufacturer's instructions.

11.0 TOPSOIL
11.1 Existing Topsoil
Carry out the following works to the existing topsoil on site to ensure it conforms to BS 3882:2015, being free from rocks larger than 50mm diameter, concrete, all roots, wire, brick, and have less than 20% clay. Allow for pre-application of herbicide as above. Fertilize with 100g per meter square of Visar 'Nutricote 18P' slow release fertilizer, in accordance with the manufacturer's instructions. For beds less than 5 meters in width, work over thoroughly or machine cultivate soil to a depth of 300mm, ensuring that the subgrade and topsoil are completely broken up and free draining, relieving any compaction. For beds greater than 5 meters in width, break up the subgrade and topsoil using a tractor mounted subsoiler or ripper at 500mm centres to a depth of 500mm, except where there are services, or within 10 metres of tree stems or 3 metres of existing hedges. Do not go to areas where roots greater than 10mm diameter are encountered.

11.2 Imported Topsoil
Any imported topsoil for making up ground, shall conform to BS 3882:2015, and be free from rocks (over 50mm diameter), concrete, roots, wire and brick, and have less than 20% clay. It is essential that the following information, at least, be provided by the supplier prior to supplying the topsoil:
a) Number and date of British standard BS 3882
b) Soil source:
• For natural topsoil: Description of location including previous and current land use and OS grid reference.
• For manufactured topsoil: name of producer
c) Designation of the topsoil
• The supplier's understanding of the intended use of the soils where the topsoil will be used
d) Details of the laboratory that performed the analysis
e) Date the topsoil was sampled, date the sample was received by the laboratory, date the laboratory reported the results
f) Soil texture class
g) Content of coarse fragments
h) Mass loss on ignition
i) pH of the topsoil
• The carbonate content, total nitrogen, extractable phosphate, potassium and magnesium, carbon: nitrogen ratio
j) Topsoil electrical conductivity
k) Content of potentially phytotoxic elements
• Content of visible contaminants; plastics and/or sharp

12.0 To be maintained according to management plan. All planting to be watered to ensure survival.

NOTES

This drawing is the property of FPCR Environment and Design Ltd and is issued on the condition it is not reproduced, retained or disclosed to any unauthorised person, either wholly or in part without written consent of FPCR Environment and Design Ltd.



KEY

- Site Boundary
- Existing Vegetation
- Proposed Tree
- Proposed Hedgerow
- Proposed Planting
- Amenity Turf

For POS proposals see 10095-FPCR-XX-XX-DR-L-00015-0020

Planting Schedule

INDIVIDUAL TREES

Qty	Latin Name	Common Name	Height	Form	Root Condition	Minimum Clear Stem	Girth
31	Betula pendula 'Fastigiata'	Upright silver birch	350-400cm	Heavy Standard	RB	Min 200cm	12-14cm
16	Prunus 'Accolade'	Cherry	350-400cm	Heavy Standard	RB	Min 200cm	12-14cm
7	Prunus 'Amanogawa'	Cherry	350-400cm	Heavy Standard	RB	Min 200cm	12-14cm
23	Prunus 'Spire'	Flowering cherry 'Spire'	350-400cm	Heavy Standard	RB	175-200cm	12-14cm
6	Pyrus calleryana 'Chanticleer'	Callery pear 'Chanticleer'	350-400cm	Heavy Standard	RB	Min 200cm	12-14cm

HEDGEROWS (planted in a single row, 5 plants lin/m)

Qty	Latin Name	Common Name	Height	Form	Root Condition
646	Carpinus betulus	Hornbeam	60-80cm	10L	B
1905	Fagus sylvatica	Common beech	60-80cm		BR
401	Ilex crenata	Japanese Holly	30-40cm	3L	C
25	Photinia x fraseri 'Red Robin'	Christmas berry 'Red Robin'	60-80cm	10L	C

PLANTING BEDS

Qty	Latin Name	Common Name	Height	Container Size	Rate/Plants m²
12	Abelia grandiflora		40-60cm	5L	3
140	Achillea 'Cloth of Gold'	Yarrow	20-30cm	3L	4
90	Achillea 'Moonshine'	Yarrow	20-30cm	3L	4
67	Anemanthelae lessoniana	New Zealand Wind Grass	30-40cm	3L	5
90	Aster x frikartii 'Monch'	Aster 'Monch'	20-30cm	3L	3
65	Astilbe 'Purpuranzen'	Chinese astilbe	30-40cm	3L	3
143	Bergenia 'Bressingham White'	Elephant's ears	20-30cm	5L	5
171	Bergenia cordifolia 'Purpurea'	Elephant's Ears	20-30cm	3L	5
219	Carex buchananii 'Red Rooster'	Bronze Sedge	20-30cm	2L	---
411	Carex morrowii 'Ice Dance'	Ice Dance Japanese Sedge	20-30cm	3L	5
693	Carex oshimensis 'Evergold'	Oshima kan sedge	20-30cm	2L	---
147	Choisya ternata 'Sundance'	Mexican orange blossom	40-60cm	5L	3
69	Choisya x dewitteana 'Aztec Pearl'	Mexican orange	30-40cm	7L	3
207	Cistus x laxus 'Snow White'	Rock rose 'Snow White'	40-60cm	3L	3
106	Deschampsia caespitosa 'Goldtau'	Tufted hairgrass or fairy wand	30-40cm	3L	4
122	Deschampsia flexuosa 'Tatra Gold'	Golden wavy hair grass	30-40cm	3L	4
283	Eleaagnus x submacrophylla	Ebbinge's silverberry	60-80cm	5L	3
136	Escallonia 'Pride of Donard'		40-60cm	3L	3
64	Euonymus alatus	Burning bush	30-40cm	5L	3
80	Euonymus fortunei 'Emerald Gaiety'	Spindle 'Emerald Gaiety'	30-40cm	3L	3
69	Euonymus fortunei 'Emerald n Gold'	Euonymus 'Emerald and Gold'	30-40cm	5L	3
53	Euonymus fortunei 'Silver Queen'	Spindle Silver Queen	30-40cm	1.5-2L	3
238	Euonymus japonicus 'Albomarginatus'	Spindle	40-60cm	5L	3
9	Fatsia japonica	Japanese aralia	60-80cm	5L	3
172	Festuca glauca	Blue grass	20-30cm	1.5-2L	4
91	Geranium macrorrhizum	Cranesbill	20-30cm	3L	3
411	Geranium 'Rozanne'	Rozanne Cranesbill	20-30cm	3L	5
105	Hebe albicans	Hebe	40-60cm	5L	3
140	Hebe rakaiensis		20-30cm	3L	3
149	Hebe 'Red Edge'	Hebe	30-40cm	3L	3
111	Hypericum 'Hidcote'		30-40cm	3L	3
154	Hypericum x moserianum	St. John's wort	30-40cm	3L	3
326	Lavandula angustifolia 'Hidcote'	Lavender 'Hidcote'	30-40 cm	3L	3
203	Mahonia aquifolium 'Apollo'	Oregon grape	20-30cm	3L	4
61	Nandina domestica 'Fire Power'	Heavenly bamboo 'Fire Power'	20-30cm	5L	3
663	Nepeta 'Six Hills Giant'	Catmint	30-40cm	3L	3
234	Pennisetum alopecuroides 'Little Bunny'	Chinese fountain grass 'Little Bu	30-40cm	3L	5
125	Phlomis fruticosa	Jerusalem sage	20-30cm	3L	3
9	Phormium tenax 'Purpureum'	New Zealand Flax	40-60cm	5L	3
70	Pittosporum tenuifolium 'Golf Ball'	Tawhiwhi 'Golf Ball'	30-40cm	5L	3
68	Pittosporum tenuifolium 'Silver Queen'	Tawhiwhi 'Silver Queen'	30-40cm	5L	3
145	Pittosporum tenuifolium 'Tom Thumb'	New Zealand Pittosporum	40-60cm	5L	3
68	Potentilla fruticosa 'Red Ace'	'Red Ace' cinquefoil	20-30cm (D)	3L	3
164	Rosmarinus officinalis	Rosemary	30-40cm	3L	3
136	Rudbeckia fulgida 'Goldsturm'	Coneflower, Black-eyed Susan	30-40cm	3L	3
22	Salvia nemorosa 'Amethyst'	Balkan clary	20-30cm	3L	3
133	Salvia nemorosa 'Caradonna'	Balkan clary	20-30cm	3L	3
335	Sarcococca confusa	Christmas box	30-40cm	5L	3
251	Skimmia japonica 'Rubella'		30-40cm	3L	3
196	Spiraea japonica 'Goldflame'	Japanese spiraea	30-40cm	3-4L	4
80	Stachys byzantina	Lamb's ear	10-20cm	3L	3
16	Viburnum davidii	David's viburnum	20-30cm	5L	3
243	Vinca minor	Lesser periwinkle	20-30cm	3L	5

DRAFT

P02	01/08/2023	Change of Layout.	SDO	TCM
P01	18.07.2023	First Issue.	SDO	TCM

rev	date	description	dm	chk
-----	------	-------------	----	-----

masterplanning

environmental assessment

landscape design

urban design

ecology

architecture

arboriculture

fpcr

client

Foreman Homes

project

Land West of Pagham Road Pagham

drawing title

GENERAL ARRANGEMENT ON-PLOT PLAN

scale

1:200 @ A1

project number

10095

document number

10095-FPCR-XX-XX-DR-L-0001

client

Foreman Homes

project

Land West of Pagham Road Pagham

drawing title

GENERAL ARRANGEMENT ON-PLOT PLAN

scale

1:200 @ A1

project number

10095

document number

10095-FPCR-XX-XX-DR-L-0001

SDO

TCM

SDO

TCM

dm

chk

SDO

TM

S3

P02

18 JULY 2023

10095-FPCR-XX-XX-DR-L-0001

masterplanning

environmental assessment

landscape design

urban design

ecology

architecture

arboriculture

fpcr

client

Foreman Homes

project

Land West of Pagham Road Pagham

drawing title

GENERAL ARRANGEMENT ON-PLOT PLAN

scale

1:200 @ A1

project number

10095

document number

10095-FPCR-XX-XX-DR-L-0001

client

Foreman Homes

project

Land West of Pagham Road Pagham

drawing title

GENERAL ARRANGEMENT ON-PLOT PLAN

scale

1:200 @ A1


project number

1



NOTES


This drawing is the property of FPCR Environment and Design Ltd and is issued on the condition it is not reproduced, retained or disclosed to any unauthorised person, either wholly or in part without written consent of FPCR Environment and Design Ltd.

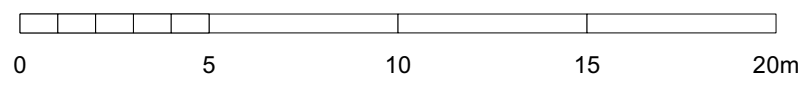

KEY

- Site Boundary
- Existing Vegetation
- Proposed Tree
- Proposed Hedgerow
- Proposed Planting
- Amenity Turf

For planting schedule see 10095-FPCR-XX-XX-DR-L-0001

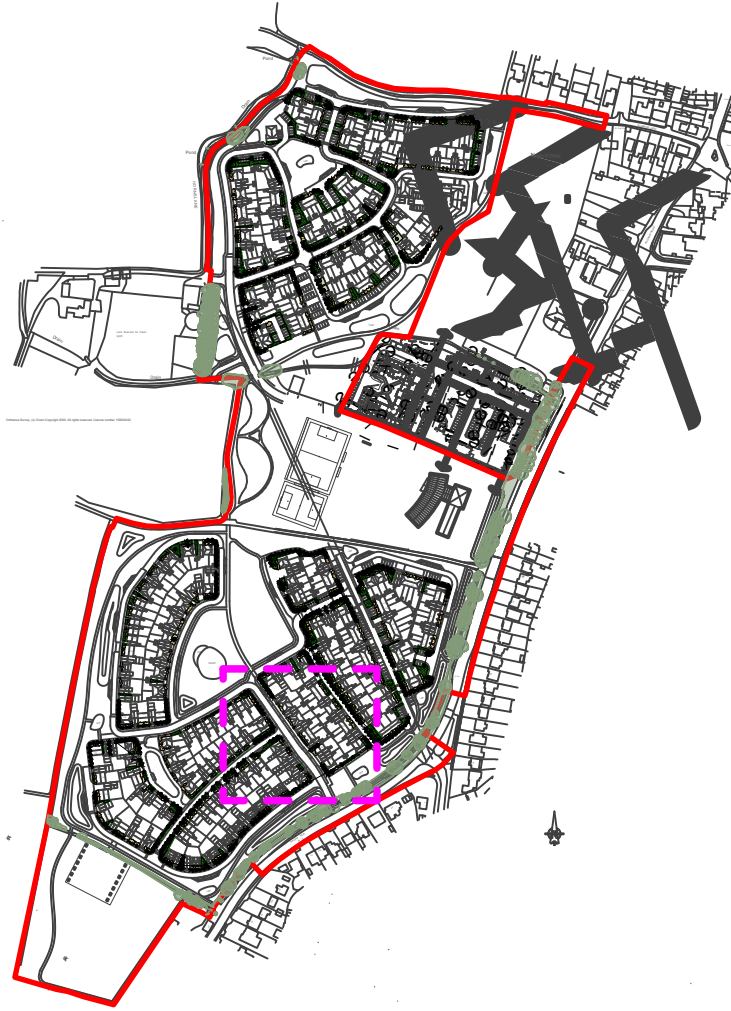

DRAFT

P02	01/08/2023	Change of Layout.	SDO	TCM
P01	18.07.2023	First Issue.	SDO	TCM
rev	date	description	dm	chk

masterplanning

environmental assessment

landscape design

urban design

ecology

architecture

arboriculture

FPCR Environment and Design Ltd

Lockington Hall

Derby

DE74 2RH

fpcr

t: 01509 672772

e: mail@fpcr.co.uk

w: www.fpcr.co.uk

client

Foreman Homes

project

Land West of Pagham Road

Pagham

drawing title

DETAILED ON-PLOT LANDSCAPE PLAN

(Sheet 1 of 13)

scale

1:200 @ A1

dm

SDO

chk

TM

date created

18 JULY 2023

project number

10095

status

S3

issue

P02

document number

10095-FPCR-XX-XX-DR-L-0002

Project Code

Originator

Zone


Level

Type

Risk

Drawing Number

File: L:\10000\10095\Drawings\10095 - Planting Plan.vsw

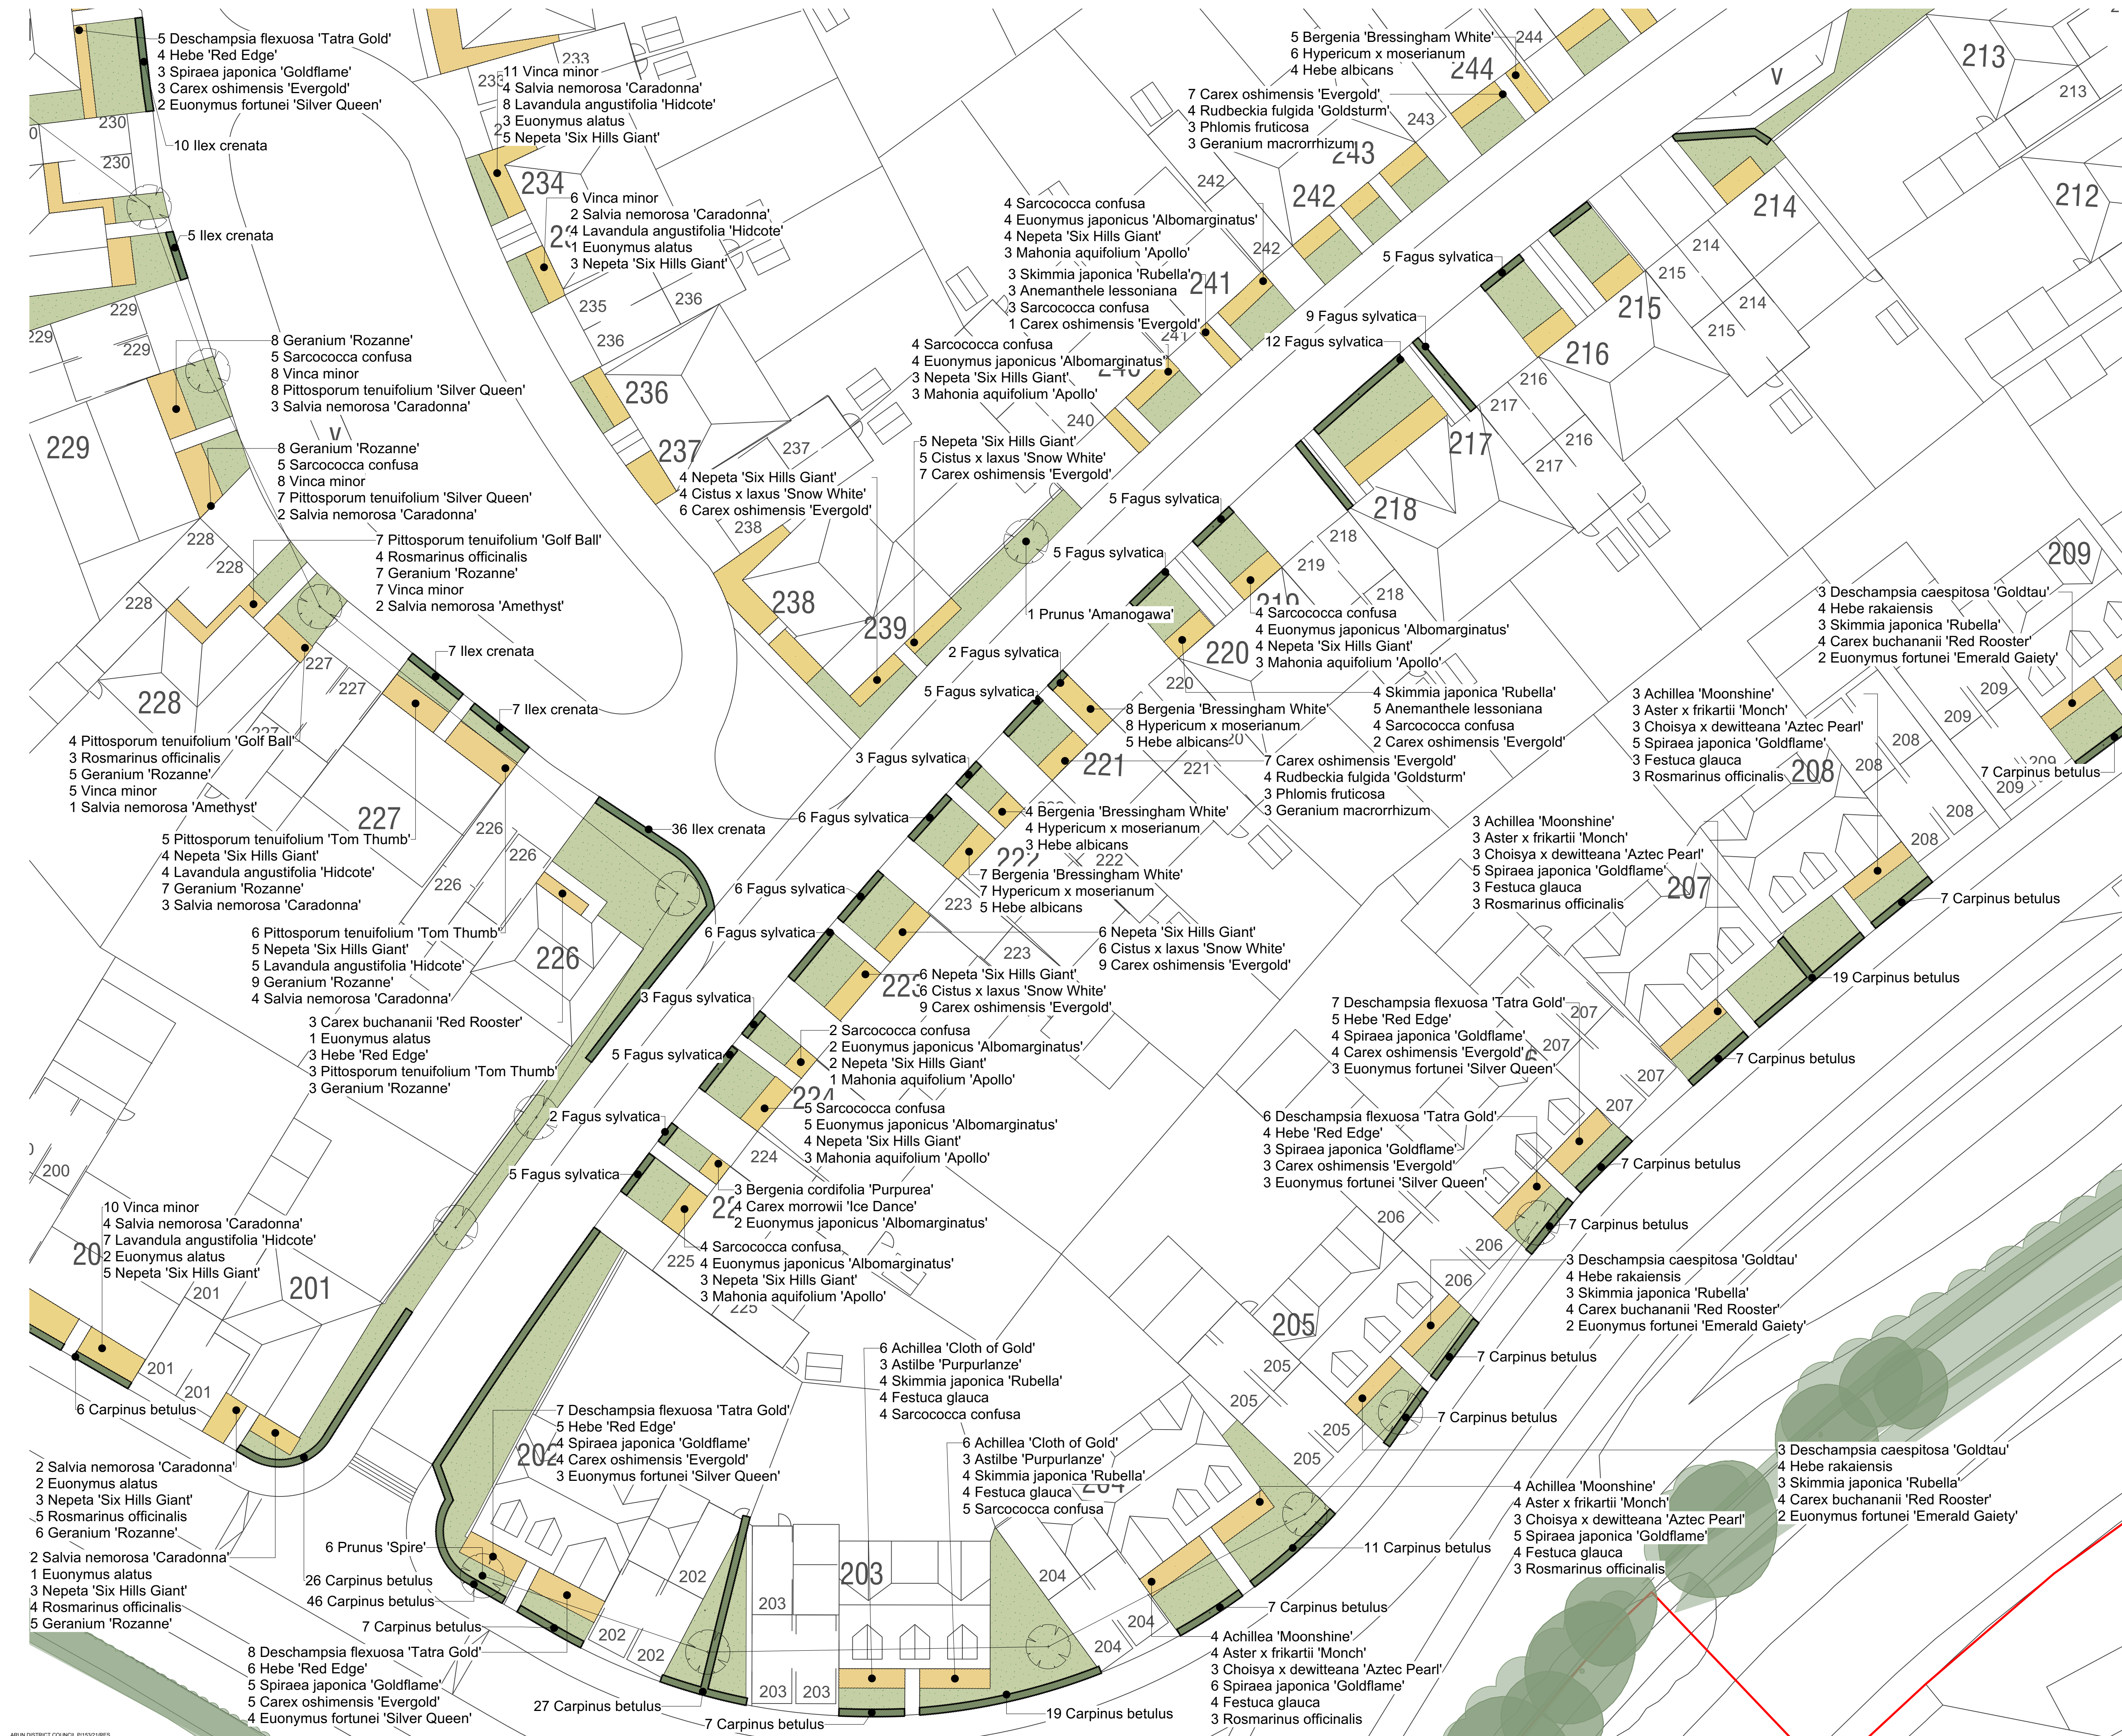

NOTES

This drawing is the property of FPCR Environment and Design Ltd and is issued on the condition it is not reproduced, retained or disclosed to any unauthorised person, either wholly or in part without written consent of FPCR Environment and Design Ltd.

0 5 10 15 20m

N

KEY

- Site Boundary
- Existing Vegetation
- Proposed Tree
- Proposed Hedgerow
- Proposed Planting
- Amenity Turf

For planting schedule see 10095-FPCR-XX-XX-DR-L-0001

DRAFT

P02	01/08/2023	Change of Layout.	SDO	TCM
P01	18.07.2023	First Issue.	SDO	TCM
rev	date	description	dm	chk

masterplanning

environmental assessment

landscape design

urban design

ecology

architecture

arboriculture

FPCR Environment and Design Ltd

Lockington Hall

Derby

DE74 2RH

t: 01505 672772
e: mail@fpcr.co.uk
w: www.fpcr.co.uk

client
Foreman Homes

project
**Land West of Pagham Road
Pagham**

drawing title
**DETAILED ON-PLOT LANDSCAPE PLAN
(Sheet 2 of 13)**


scale	dm	chk	date created
1:200 @ A1	SDO	TM	18 JULY 2023

project number	status	issue
10095	S3	P02

document number
10095-FPCR-XX-XX-DR-L-0003


Project Code Originator Zone Level Type Risk Drawing Number

File: L:\10000\10095\LANDS\Drawings\10095 - Planting Plan.vwx

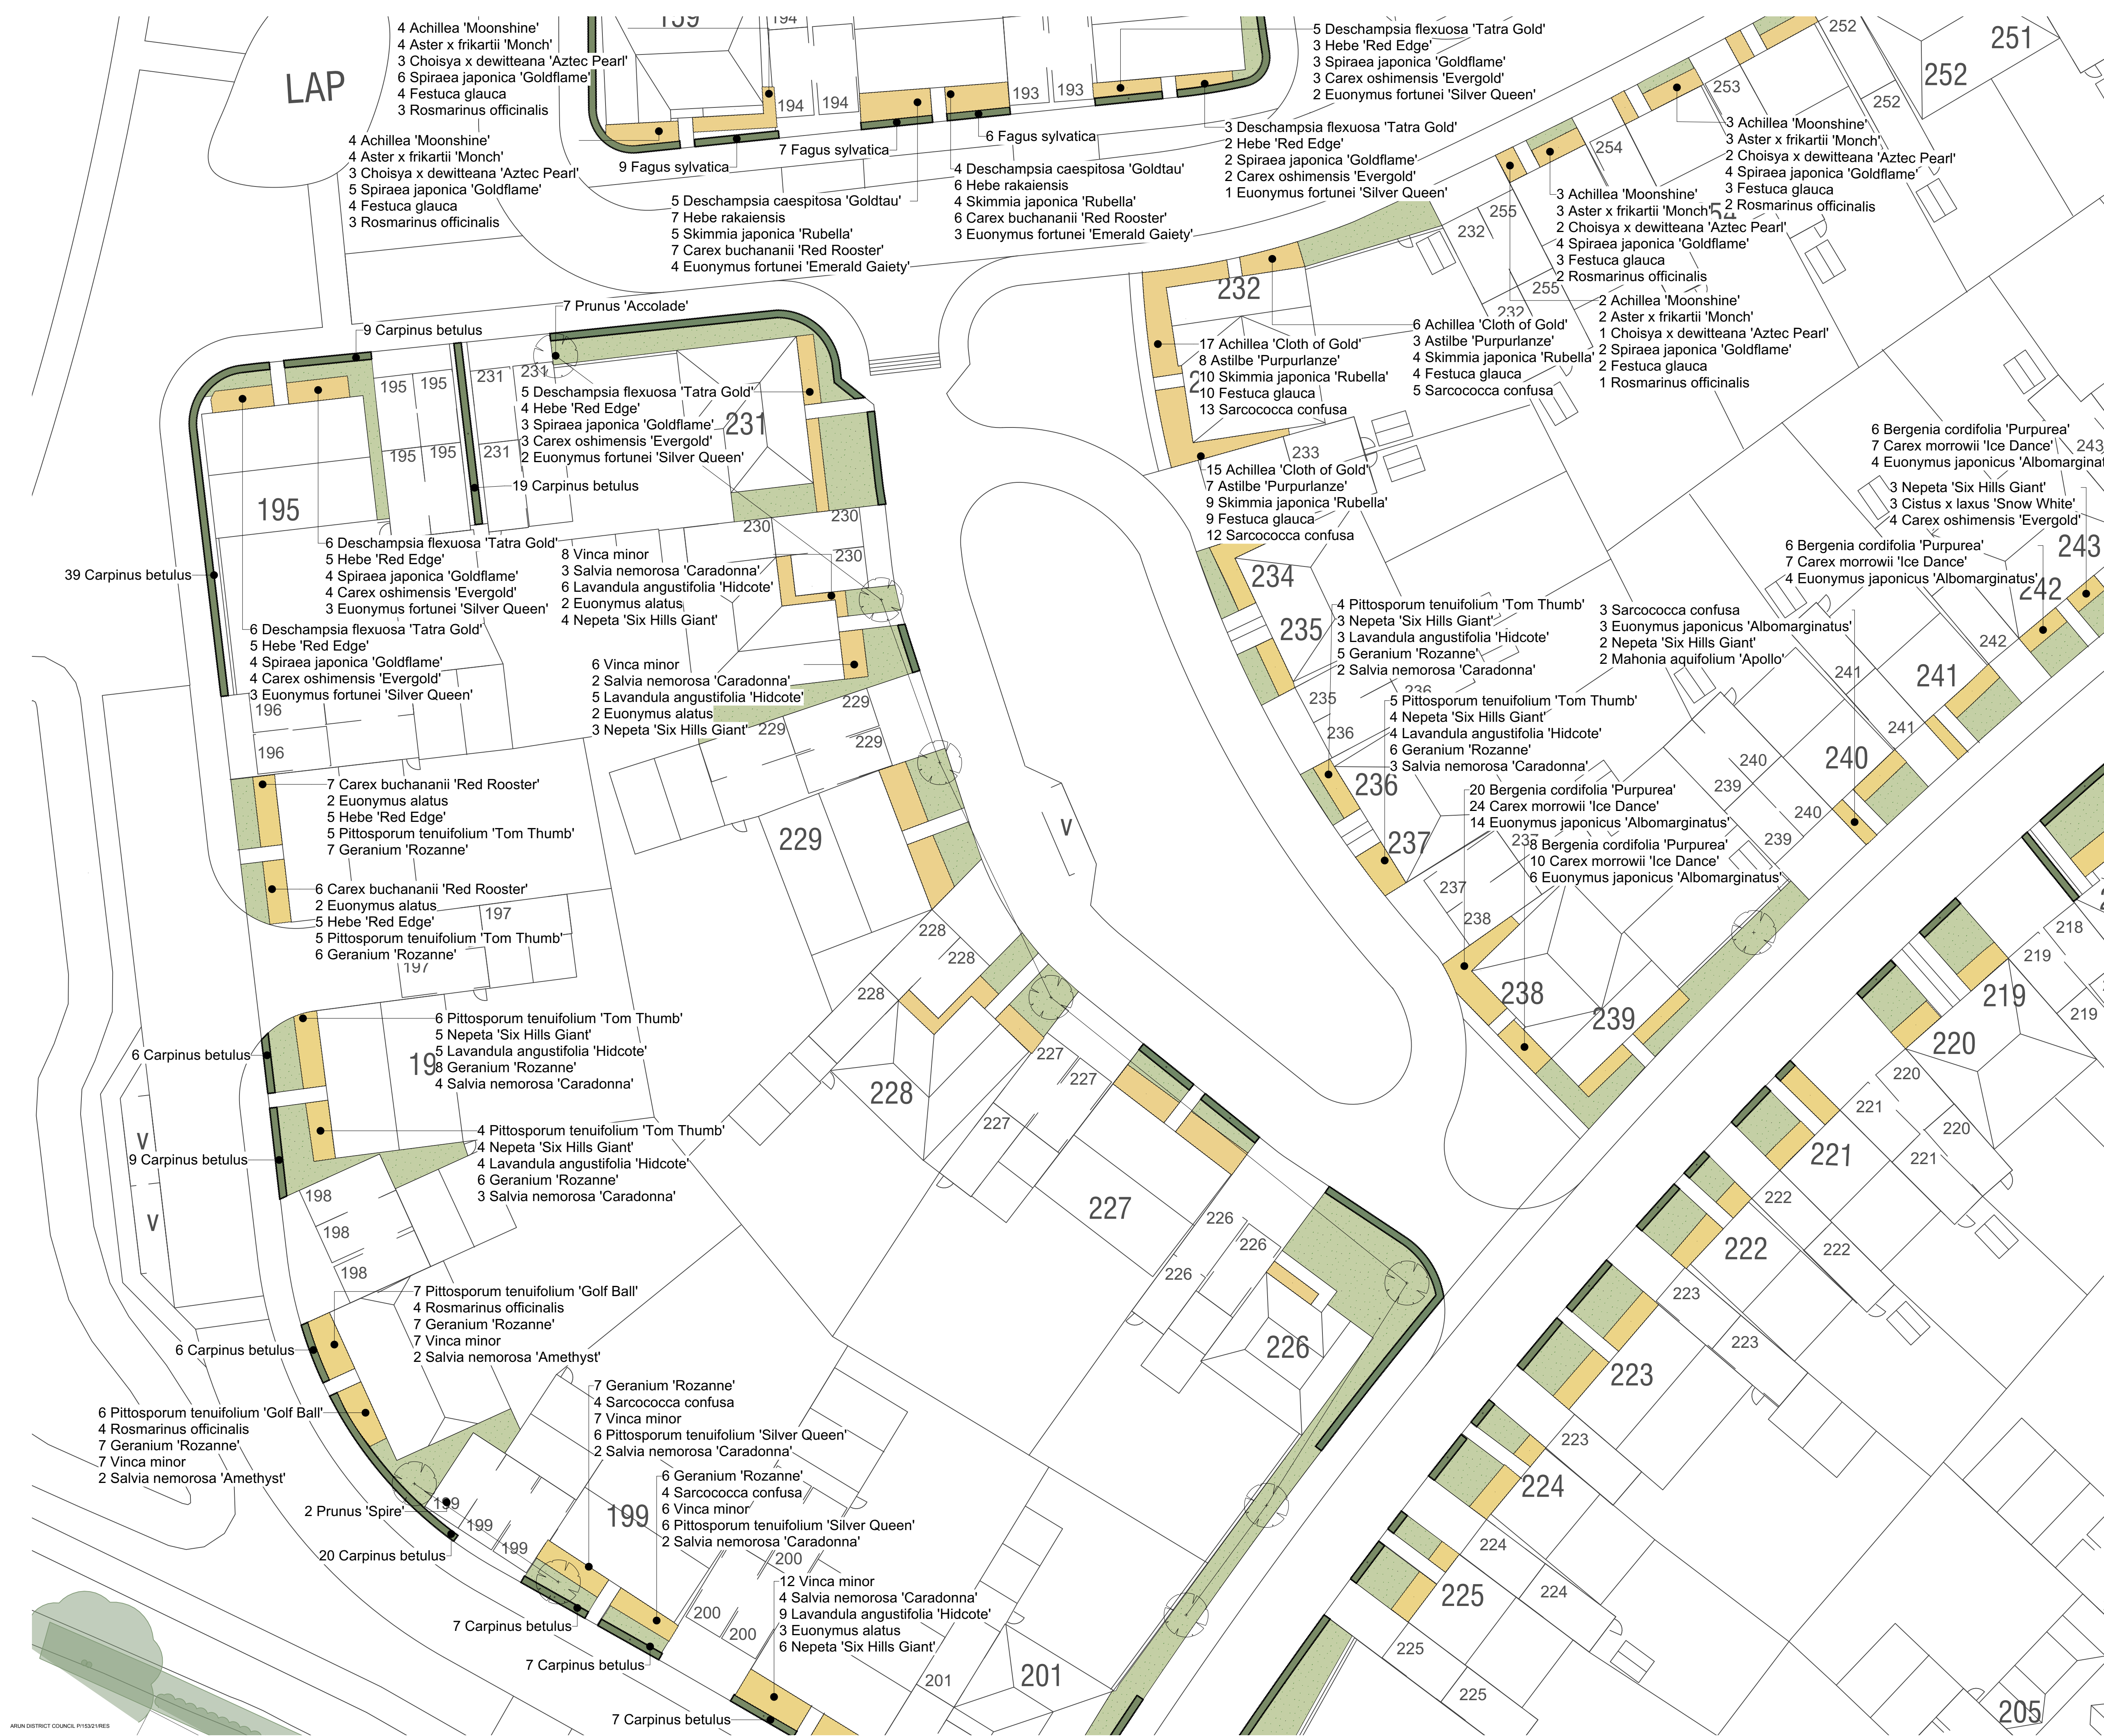

NOTES


This drawing is the property of FPCR Environment and Design Ltd and is issued on the condition it is not reproduced, retained or disclosed to any unauthorised person, either wholly or in part without written consent of FPCR Environment and Design Ltd.

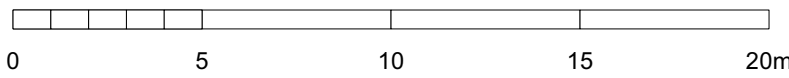

KEY

- Site Boundary
- Existing Vegetation
- Proposed Tree
- Proposed Hedgerow
- Proposed Planting
- Amenity Turf

For planting schedule see 10095-FPCR-XX-XX-DR-L-0001

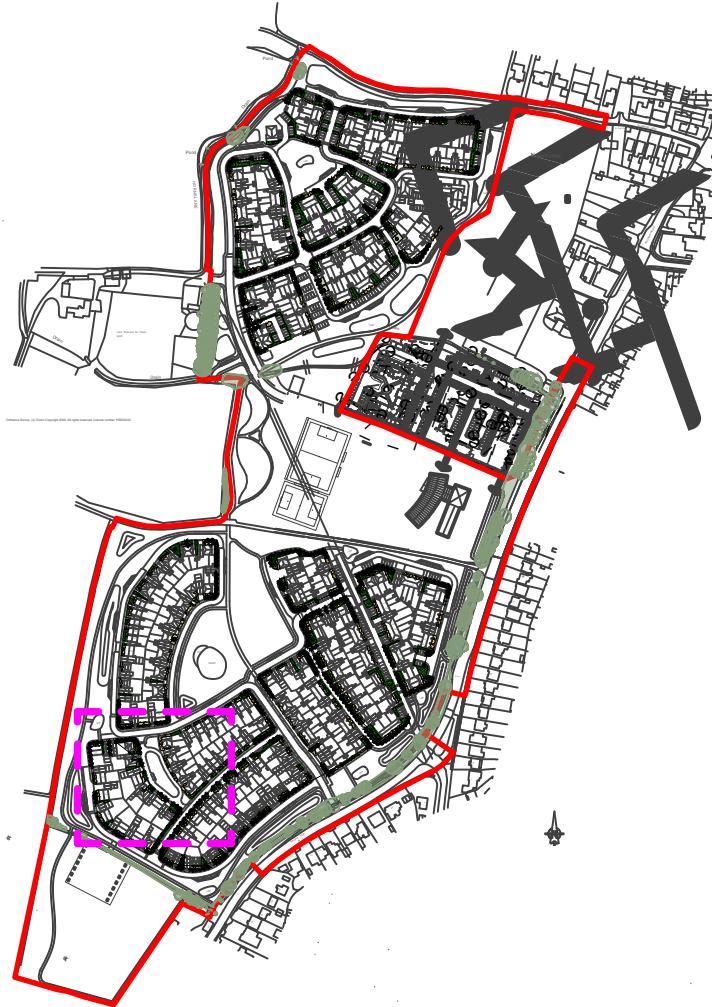

DRAFT

P02	01/08/2023	Change of Layout.	SDO	TCM
P01	18.07.2023	First Issue.	SDO	TCM
rev	date	description	dm	chk

client
Foreman Homes

project
Land West of Pagham Road
Pagham

drawing title
DETAILED ON-PLOT LANDSCAPE PLAN
(Sheet 3 of 13)

scale
1:200 @ A1

project number
10095



document number
10095-FPCR-XX-XX-DR-L-0004

masterplanning
environmental assessment
landscape design
urban design
ecology
architecture
arboriculture

FPCR Environment and Design Ltd
Lockington Hall
Lockington
Derby
DE74 2RH

t: 01509 672772
e: mail@fpcr.co.uk
w: www.fpcr.co.uk


dm	chk	date created
SDO	TM	18 JULY 2023
status	issue	
S3	P02	
Project Code	Originator	Zone
L11000010095	Drawings	10095 - Planting Plan.vwx

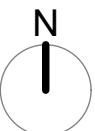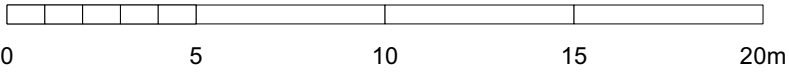

KEY

- Site Boundary
- Existing Vegetation
- Proposed Tree
- Proposed Hedgerow
- Proposed Planting
- Amenity Turf

For planting schedule see 10095-FPCR-XX-XX-DR-L-0001

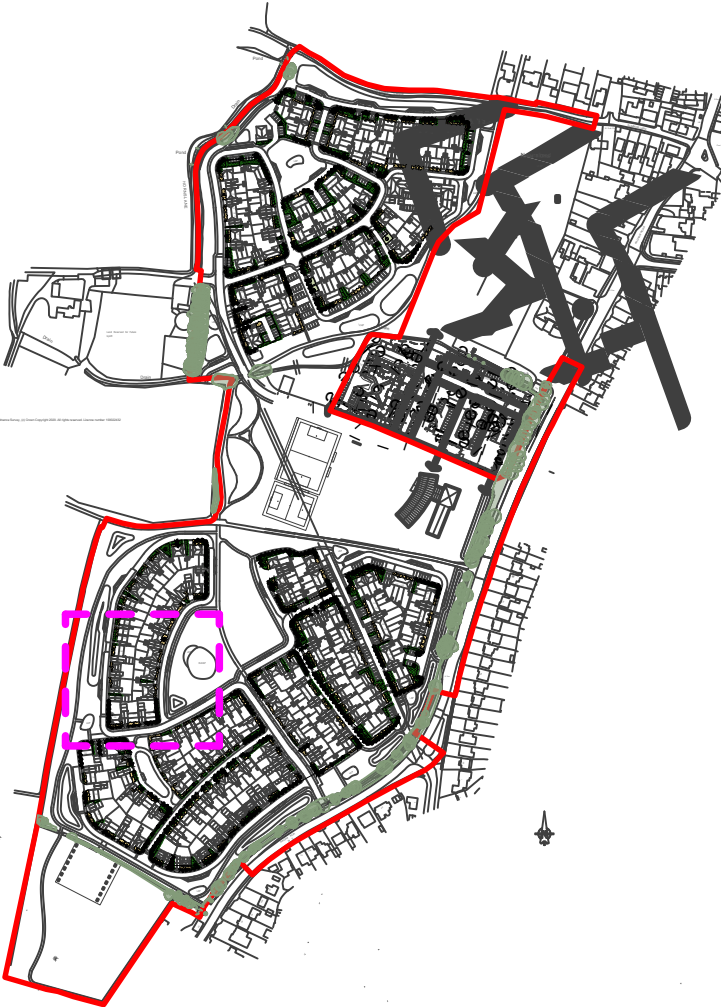

DRAFT

P02	01/08/2023	Change of Layout.	SDO	TCM
P01	18.07.2023	First Issue.	SDO	TCM
rev	date	description	dm	chk

masterplanning

environmental assessment

landscape design

urban design

ecology

architecture

arboriculture

FPCR Environment and Design Ltd

Lockington Hall

Derby

DE74 2RH

client
Foreman Homes

project
Land West of Pagham Road
Pagham

drawing title
DETAILED ON-PLOT LANDSCAPE PLAN
(Sheet 4 of 13)

scale
1:200 @ A1

dm
SDO

chk
TM

date created
18 JULY 2023


project number
10095

status
S3

issue
P02



document number
10095-FPCR-XX-XX-DR-L-0005

File: L:\10000\10095\Drawings\10095 - Planting Plan.vwx

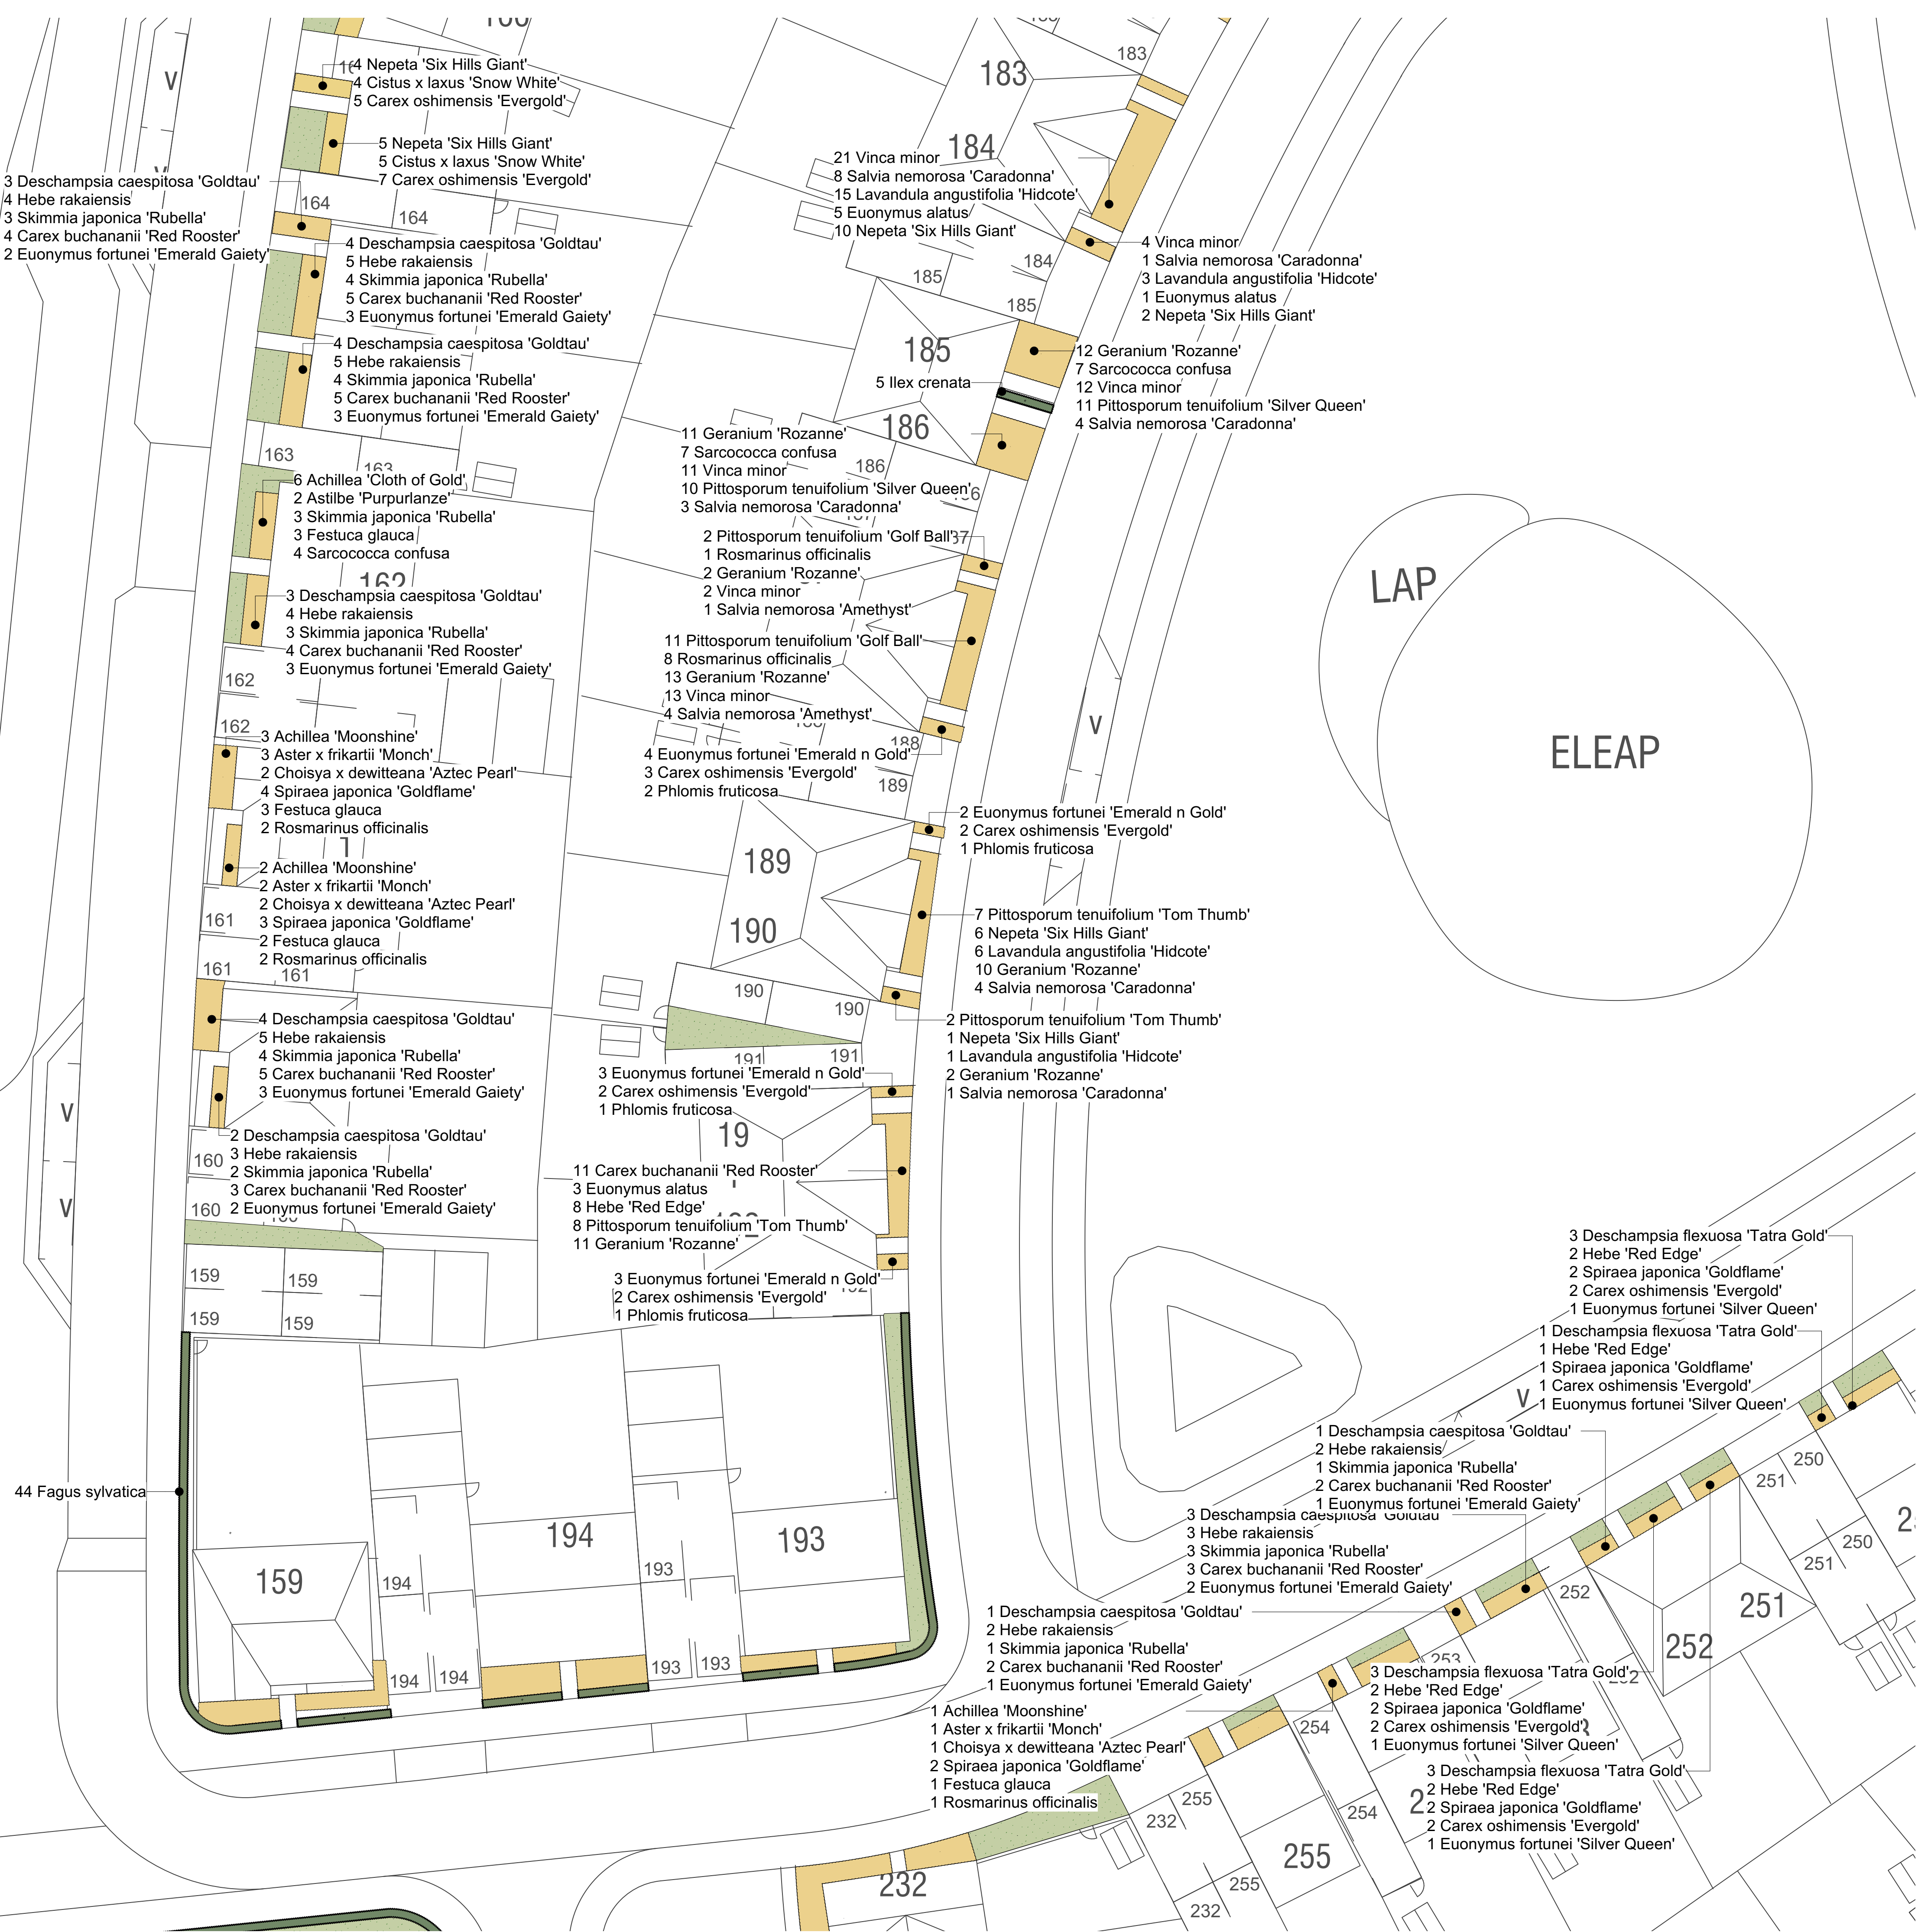

NOTES


This drawing is the property of FPCR Environment and Design Ltd and is issued on the condition it is not reproduced, retained or disclosed to any unauthorised person, either wholly or in part without written consent of FPCR Environment and Design Ltd.

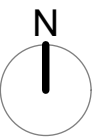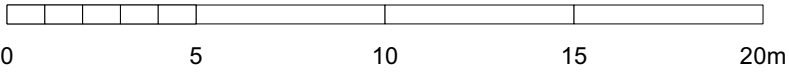

KEY

- Site Boundary
- Existing Vegetation
- Proposed Tree
- Proposed Hedgerow
- Proposed Planting
- Amenity Turf

For planting schedule see 10095-FPCR-XX-XX-DR-L-0001

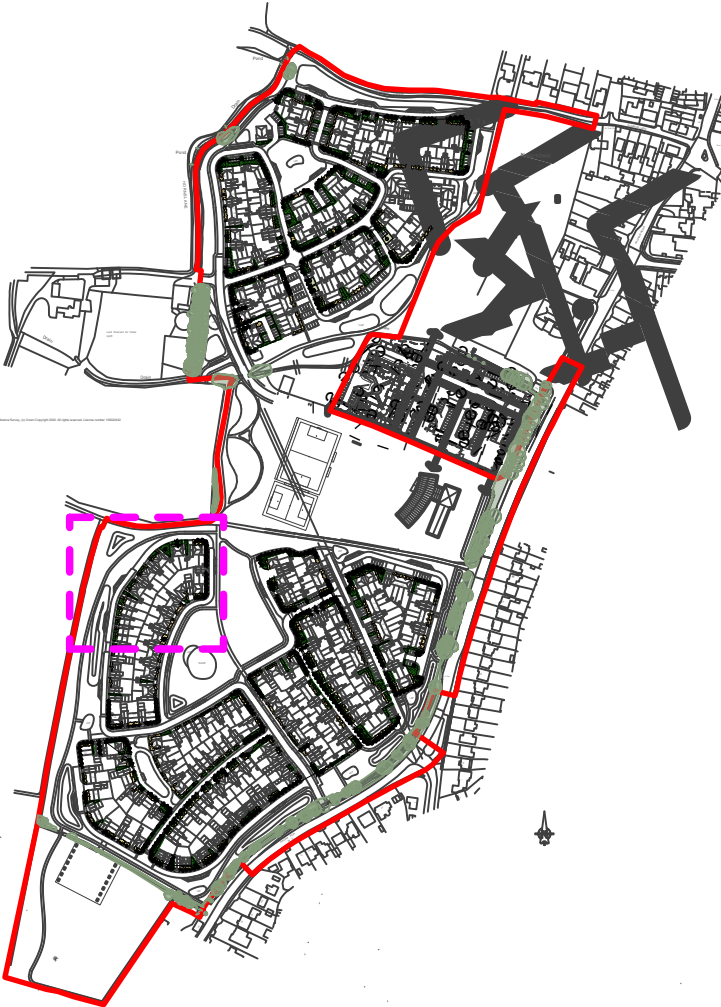

DRAFT

P02	01/08/2023	Change of Layout.	SDO	TCM
P01	18.07.2023	First Issue.	SDO	TCM
rev	date	description	dm	chk

masterplanning

environmental assessment

landscape design

urban design

ecology

architecture

arboriculture

FPCR Environment and Design Ltd

Lockington Hall

Lockington

Derby

DE74 2RH

t: 01509 672772
e: mail@fpcr.co.uk
w: www.fpcr.co.uk

client
Foreman Homes

project
Land West of Pagham Road
Pagham

drawing title
DETAILED ON-PLOT LANDSCAPE PLAN
(Sheet 5 of 13)

scale
1:200 @ A1

dm
SDO

chk
TM

date created
18 JULY 2023

project number
10095


status
S3

issue
P02

document number
10095-FPCR-XX-XX-DR-L-0006

File: L:\10000\10095\LANDS\Drawings\10095 - Planting Plan.vwx


ARUN DISTRICT COUNCIL P15521865

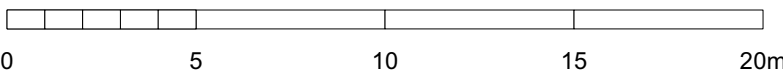

KEY

- Site Boundary
- Existing Vegetation
- Proposed Tree
- Proposed Hedgerow
- Proposed Planting
- Amenity Turf

For planting schedule see 10095-FPCR-XX-XX-DR-L-0001

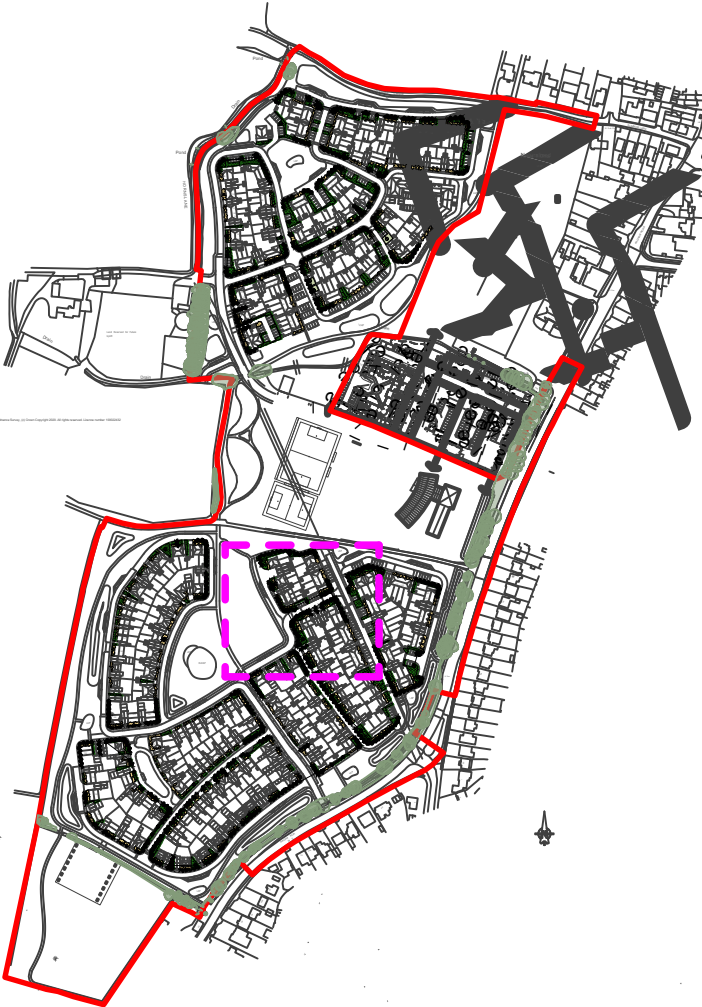

DRAFT

P02	01/08/2023	Change of Layout.	SDO	TCM
P01	18.07.2023	First Issue.	SDO	TCM
rev	date	description	dm	chk



client
Foreman Homes

project
Land West of Pagham Road
Pagham

drawing title
DETAILED ON-PLOT LANDSCAPE PLAN
(Sheet 6 of 13)

scale
1:200 @ A1

dm
SDO

chk
TM

date created
18 JULY 2023

project number
10095

status
S3



issue
P02

document number
10095-FPCR-XX-XX-DR-L-0007

Project Code
L:\10000\10095\Drawings\10095 - Planting Plan.vwx

NOTES


This drawing is the property of FPCR Environment and Design Ltd and is issued on the condition it is not reproduced, retained or disclosed to any unauthorised person, either wholly or in part without written consent of FPCR Environment and Design Ltd.

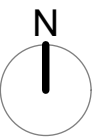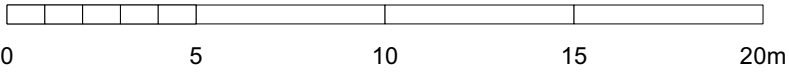

KEY

- Site Boundary
- Existing Vegetation
- Proposed Tree
- Proposed Hedgerow
- Proposed Planting
- Amenity Turf

For planting schedule see 10095-FPCR-XX-XX-DR-L-0001

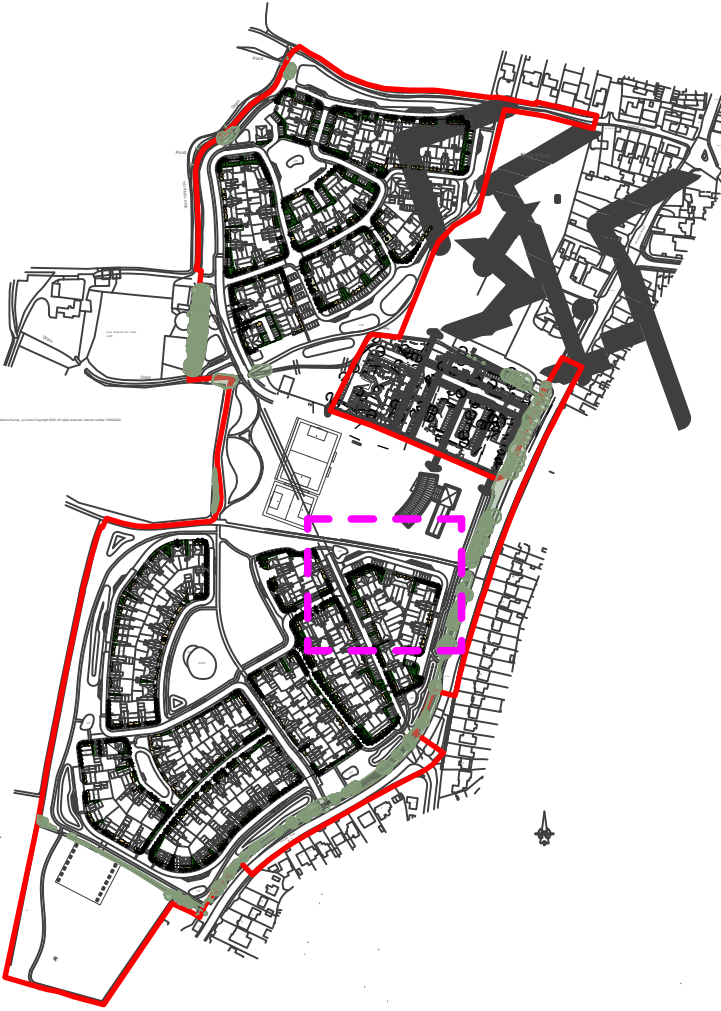

DRAFT

P02	01/08/2023	Change of Layout.	SDO	TCM
P01	18.07.2023	First Issue.	SDO	TCM
rev	date	description	dm	chk



client
Foreman Homes

project
**Land West of Pagham Road
Pagham**

drawing title
**DETAILED ON-PLOT LANDSCAPE PLAN
(Sheet 7 of 13)**

scale
1:200 @ A1

project number
10095

document number
10095-FPCR-XX-XX-DR-L-0008

Project Code: L:110000:10095:LANDS:Drawings:10095 - Planting Plan.vwx

- masterplanning
- environmental assessment
- landscape design
- urban design
- ecology
- architecture
- arboriculture

FPCR Environment and Design Ltd
Lockington Hall
Lockington
Derby
DE74 2RH

t: 01509 672772
e: mail@fpcr.co.uk
w: www.fpcr.co.uk

dm	chk	date created
SDO	TM	18 JULY 2023
status	issue	
S3	P02	


10095-FPCR-XX-XX-DR-L-0008

File: L:110000:10095:LANDS:Drawings:10095 - Planting Plan.vwx



NOTES


This drawing is the property of FPCR Environment and Design Ltd and is issued on the condition it is not reproduced, retained or disclosed to any unauthorised person, either wholly or in part without written consent of FPCR Environment and Design Ltd.

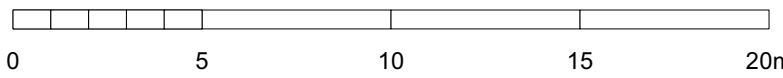

KEY

- Site Boundary
- Existing Vegetation
- Proposed Tree
- Proposed Hedgerow
- Proposed Planting
- Amenity Turf

For planting schedule see 10095-FPCR-XX-XX-DR-L-0001

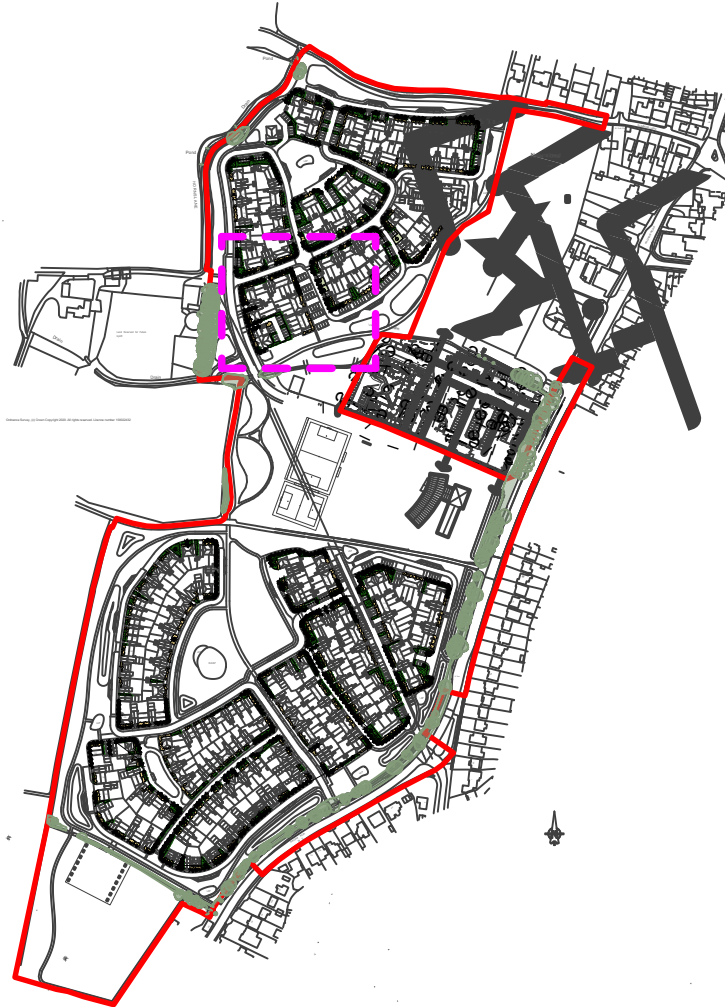

DRAFT

P02	01/08/2023	Change of Layout.	SDO	TCM
P01	18.07.2023	First Issue.	SDO	TCM

rev	date	description	dm	chk
-----	------	-------------	----	-----



client
Foreman Homes

project
**Land West of Pagham Road
Pagham**

drawing title
**DETAILED ON-PLOT LANDSCAPE PLAN
(Sheet 9 of 13)**

scale
1:200 @ A1

project number
10095

document number
10095-FPCR-XX-XX-DR-L-0010

Project Code: L:\10000\10095\LANDS\Drawings\10095 - Planting Plan.vwx

date created
18 JULY 2023

status
S3

issue
P02

Project Code: L:\10000\10095\LANDS\Drawings\10095 - Planting Plan.vwx

dm
SDO

chk
TM

dm
S3

chk
TM

date created
18 JULY 2023

status
S3

issue
P02

Project Code: L:\10000\10095\LANDS\Drawings\10095 - Planting Plan.vwx

dm
SDO

chk
TM

dm
S3

chk
TM

date created
18 JULY 2023

status
S3

issue
P02

Project Code: L:\10000\10095\LANDS\Drawings\10095 - Planting Plan.vwx

dm
SDO

chk
TM

dm
S3

chk
TM



date created
18 JULY 2023

status
S3



NOTES


This drawing is the property of FPCR Environment and Design Ltd and is issued on the condition it is not reproduced, retained or disclosed to any unauthorised person, either wholly or in part without written consent of FPCR Environment and Design Ltd.

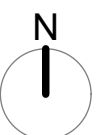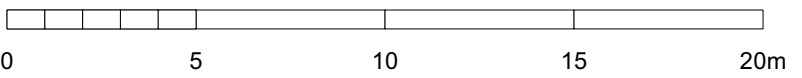

KEY

- Site Boundary
- Existing Vegetation
- Proposed Tree
- Proposed Hedgerow
- Proposed Planting
- Amenity Turf

For planting schedule see 10095-FPCR-XX-XX-DR-L-0001

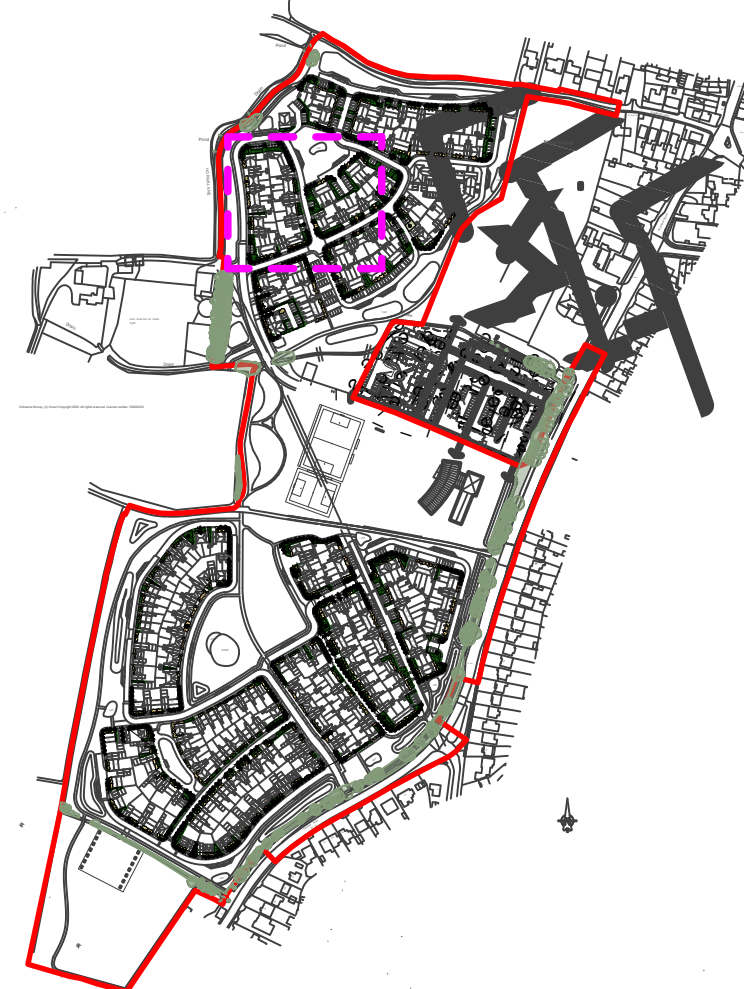

DRAFT

P02	01/08/2023	Change of Layout.	SDO	TCM
P01	18.07.2023	First Issue.	SDO	TCM

rev	date	description	dm	chk
-----	------	-------------	----	-----

client
Foreman Homes

project
**Land West of Pagham Road
Pagham**

drawing title
**DETAILED ON-PLOT LANDSCAPE PLAN
(Sheet 10 of 13)**

scale
1:200 @ A1

project number
10095

document number
10095-FPCR-XX-XX-DR-L-0011

Project Code: L:110000:10095:LANDS:Drawings:10095 - Planting Plan.vwx

- masterplanning
- environmental assessment
- landscape design
- urban design
- ecology
- architecture
- arboriculture



FPCR Environment and Design Ltd
Lockington Hall
Lockington
Derby
DE74 2RH

t: 01509 672772
e: mail@fpcr.co.uk
w: www.fpcr.co.uk

dm	chk	date created
SDO	TM	18 JULY 2023
status	issue	
S3	P02	

NOTES


This drawing is the property of FPCR Environment and Design Ltd and is issued on the condition it is not reproduced, retained or disclosed to any unauthorised person, either wholly or in part without written consent of FPCR Environment and Design Ltd.

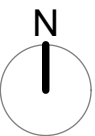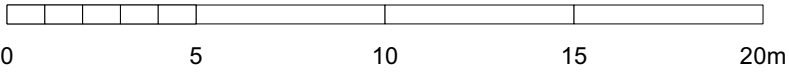

KEY

- Site Boundary
- Existing Vegetation
- Proposed Tree
- Proposed Hedgerow
- Proposed Planting
- Amenity Turf

For planting schedule see 10095-FPCR-XX-XX-DR-L-0001

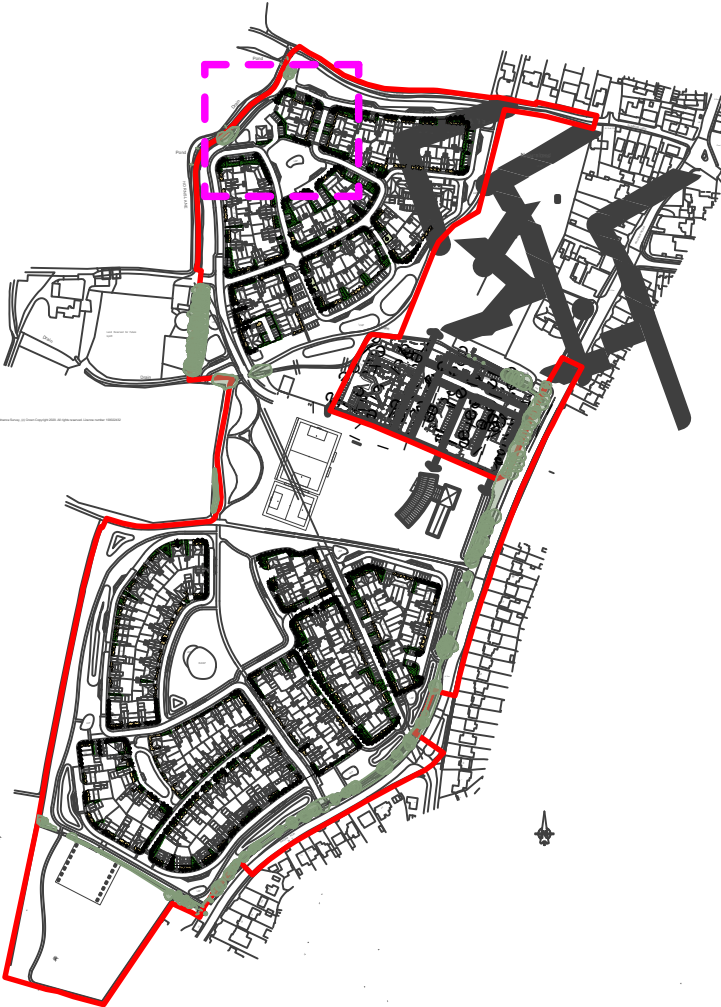

DRAFT

P02	01/08/2023	Change of Layout.	SDO	TCM
P01	18.07.2023	First Issue.	SDO	TCM
rev	date	description	dm	chk



client
Foreman Homes

project
**Land West of Pagham Road
Pagham**

drawing title
**DETAILED ON-PLOT LANDSCAPE PLAN
(Sheet 11 of 13)**

scale
1:200 @ A1

project number
10095

document number
10095-FPCR-XX-XX-DR-L-0012

Project Code Originator Zone Level Type Risk Drawing Number

- masterplanning
- environmental assessment
- landscape design
- urban design
- ecology
- architecture
- arboriculture


FPCR Environment and Design Ltd
Lockington Hall
Derby
DE74 2RH

t: 01509 672772
e: mail@fpcr.co.uk
w: www.fpcr.co.uk

dm	chk	date created
SDO	TM	18 JULY 2023
status	issue	
S3	P02	

File: L:\10000\10095\LANDS\Drawings\10095 - Planting Plan.vwx




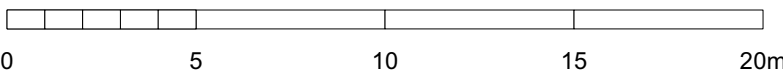

KEY

- Site Boundary
- Existing Vegetation
- Proposed Tree
- Proposed Hedgerow
- Proposed Planting
- Amenity Turf

For planting schedule see 10095-FPCR-XX-XX-DR-L-0001

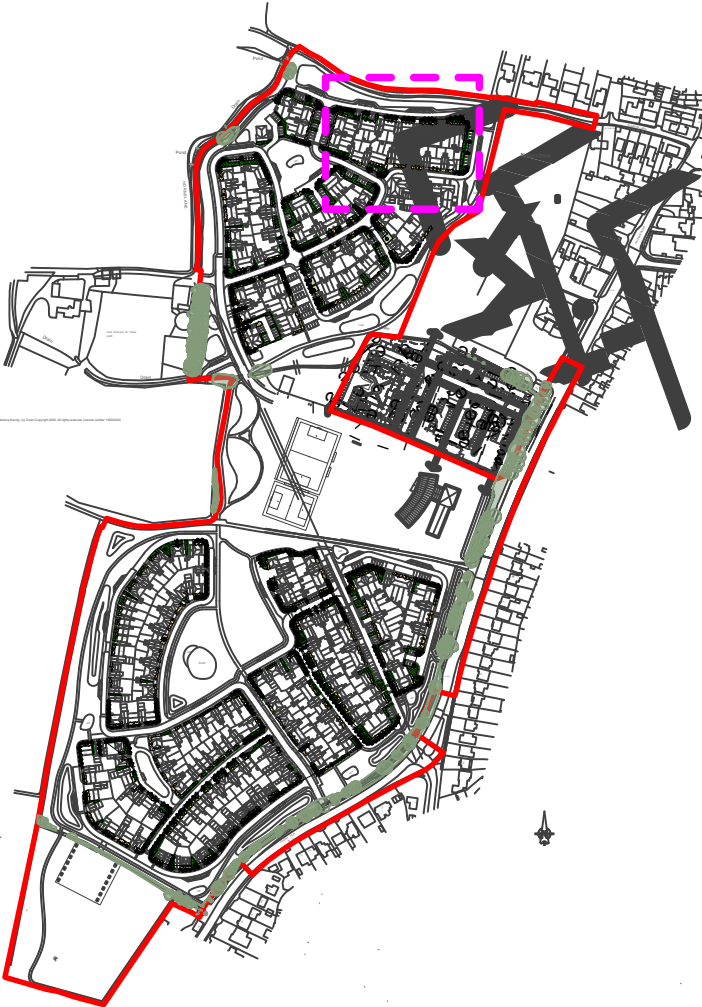

DRAFT

P02	01/08/2023	Change of Layout.	SDO	TCM
P01	18.07.2023	First Issue.	SDO	TCM
rev	date	description	dm	chk



client
Foreman Homes

project
Land West of Pagham Road
Pagham

drawing title
DETAILED ON-PLOT LANDSCAPE PLAN
(Sheet 12 of 13)

scale
1:200 @ A1

project number
10095

document number
10095-FPCR-XX-XX-DR-L-0013

Project Code: L:\10000\10095\Drawings\10095 - Planting Plan.vwx

t: 01509 672772
e: mail@fpcr.co.uk
w: www.fpcr.co.uk

FPCR Environment and Design Ltd
Lockington Hall
Derby
DE74 2RH

File: L:\10000\10095\Drawings\10095 - Planting Plan.vwx

SUMMER LANE

5.71

LAP

6 Carex morrowii 'Ice Dance'
5 Stachys byzantina
5 Potentilla fruticosa 'Red Ace'
5 Lavandula angustifolia 'Hidcote'

3 Pennisetum alopecuroides 'Little Bunny'
4 Elaeagnus x submacrophylla
4 Choisya ternata 'Sundance'
3 Lavandula angustifolia 'Hidcote'

6 Pittosporum tenuifolium 'Tom Thumb'
5 Nepeta 'Six Hills Giant'
5 Lavandula angustifolia 'Hidcote'
8 Geranium 'Rozanne'
4 Salvia nemorosa 'Caradonna'

5 Carex buchananii 'Red Rooster'
2 Euonymus alatus
4 Hebe 'Red Edge'
4 Pittosporum tenuifolium 'Tom Thumb'
5 Geranium 'Rozanne'

5 Fagus sylvatica
2 Salvia nemorosa 'Caradonna'
1 Euonymus alatus
3 Nepeta 'Six Hills Giant'
4 Rosmarinus officinalis
5 Geranium 'Rozanne'

4 Vinca minor
1 Salvia nemorosa 'Caradonna'
3 Lavandula angustifolia 'Hidcote'
1 Euonymus alatus
2 Nepeta 'Six Hills Giant'

3 Geranium 'Rozanne'
2 Sarcococca confusa
3 Vinca minor
3 Pittosporum tenuifolium 'Silver Queen'
1 Salvia nemorosa 'Caradonna'

5 Fagus sylvatica
5 Betula pendula 'Fastigiata'

29 Fagus sylvatica

4 Fagus sylvatica
5 Fagus sylvatica
4 Fagus sylvatica
5 Fagus sylvatica

4 Pennisetum alopecuroides 'Little Bunny'
4 Nepeta 'Six Hills Giant'
4 Elaeagnus x submacrophylla
25 4 Escallonia 'Pride of Donard'

3 Pennisetum alopecuroides 'Little Bunny'
3 Nepeta 'Six Hills Giant'
4 Elaeagnus x submacrophylla
4 Escallonia 'Pride of Donard'

2 Nepeta 'Six Hills Giant'
3 Hypericum 'Hidcote'
3 Carex morrowii 'Ice Dance'
3 Mahonia aquifolium 'Apollo'

2 Betula pendula 'Fastigiata'

7 Bergenia cordifolia 'Purpurea'
8 Carex morrowii 'Ice Dance'
5 Euonymus japonicus 'Albomarginatus'

8 Nepeta 'Six Hills Giant'
8 Cistus x laxus 'Snow White'
12 Carex oshimensis 'Evergold'

7 Skimmia japonica 'Rubella'
7 Anemanthele lessoniana
7 Sarcococca confusa
4 Carex oshimensis 'Evergold'

5 Sarcococca confusa
5 Euonymus japonicus 'Albomarginatus'
4 Nepeta 'Six Hills Giant'
3 Mahonia aquifolium 'Apollo'

7 Skimmia japonica 'Rubella'
7 Anemanthele lessoniana
7 Sarcococca confusa
4 Carex oshimensis 'Evergold'

13 Carex oshimensis 'Evergold'
8 Rudbeckia fulgida 'Goldsturm'
5 Phlomis fruticosa
5 Geranium macrorrhizum

22 Fagus sylvatica
5 Carex oshimensis 'Evergold'
3 Rudbeckia fulgida 'Goldsturm'
2 Phlomis fruticosa
2 Geranium macrorrhizum

12 Carex oshimensis 'Evergold'
7 Rudbeckia fulgida 'Goldsturm'
5 Phlomis fruticosa
5 Geranium macrorrhizum

6 Bergenia 'Bressingham White'
6 Hypericum x moserianum
4 Hebe albicans

13 Carex oshimensis 'Evergold'
8 Rudbeckia fulgida 'Goldsturm'
5 Phlomis fruticosa
5 Geranium macrorrhizum

11 Fagus sylvatica

6 Fagus sylvatica

24 Bergenia cordifolia 'Purpurea'
10 28 Carex morrowii 'Ice Dance'
17 Euonymus japonicus 'Albomarginatus'

47-5
2

53-6
2

47
47
52
51
51
50
50

59
59
58
58

47

52

51

51

50

50

59

59

58

58

47-5

2

48

48

49

49

61

61

60

60

60

59

59

58

58

59

59

58

58

58</

This drawing is the property of FPCR Environment and Design Ltd and is issued on the condition it is not reproduced, retained or disclosed to any unauthorised person, either wholly or in part without written consent of FPCR Environment and Design Ltd.

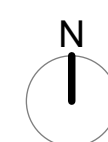

	Site Boundary
	Existing Vegetation
	Proposed Tree
	Proposed Hedgerow
	Proposed Planting
	Amenity Turf

For planting schedule see 10095-FPCR-XX-XX-DR-L-0001

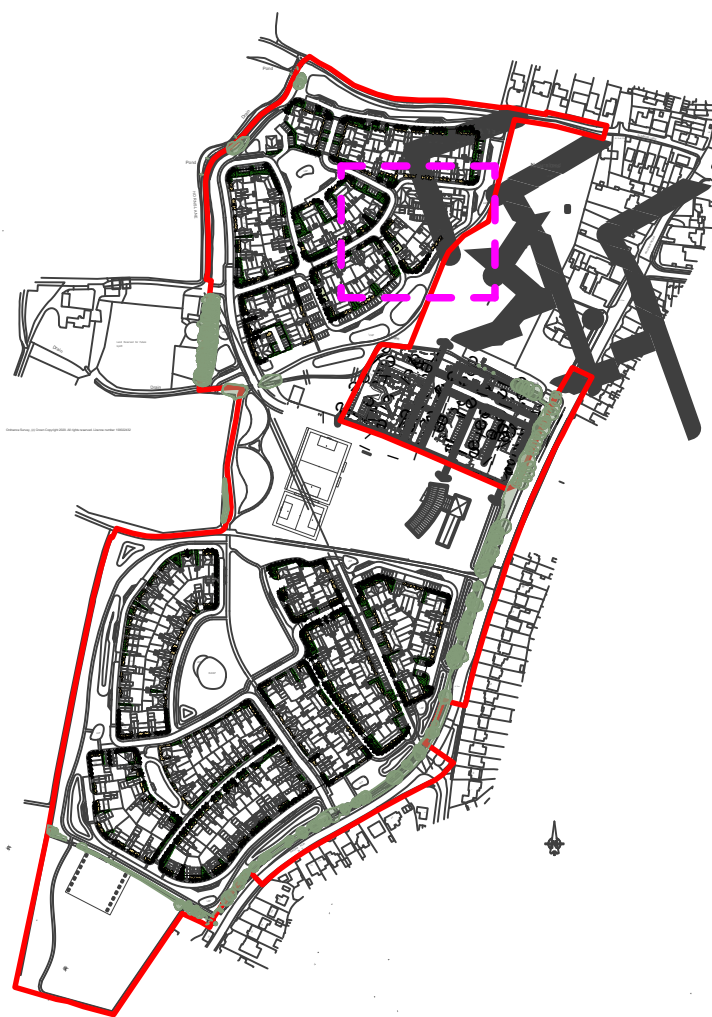

DRAFT

P02	01/08/2023	Change of Layout.	SDO	TCM
P01	18.07.2023	First Issue.	SDO	TCM
rev	date	description	dwn	chk



client
Foreman Homes

project
Land West of Pagham Road
Pagham

drawing title
DETAILED ON-PLOT LANDSCAPE PLAN
(Sheet 13 of 13)

```
scale          dm      chk      date created
1:200 @ A1    SDO    TM      18 JULY 2023
```

project number	status	issue
10095	S3	P02

document number
10095 EPCB YY YY DB I 0014

File: L:\10000\10095\LANDS\Drawings\10095 - Planting Plan.vwx