


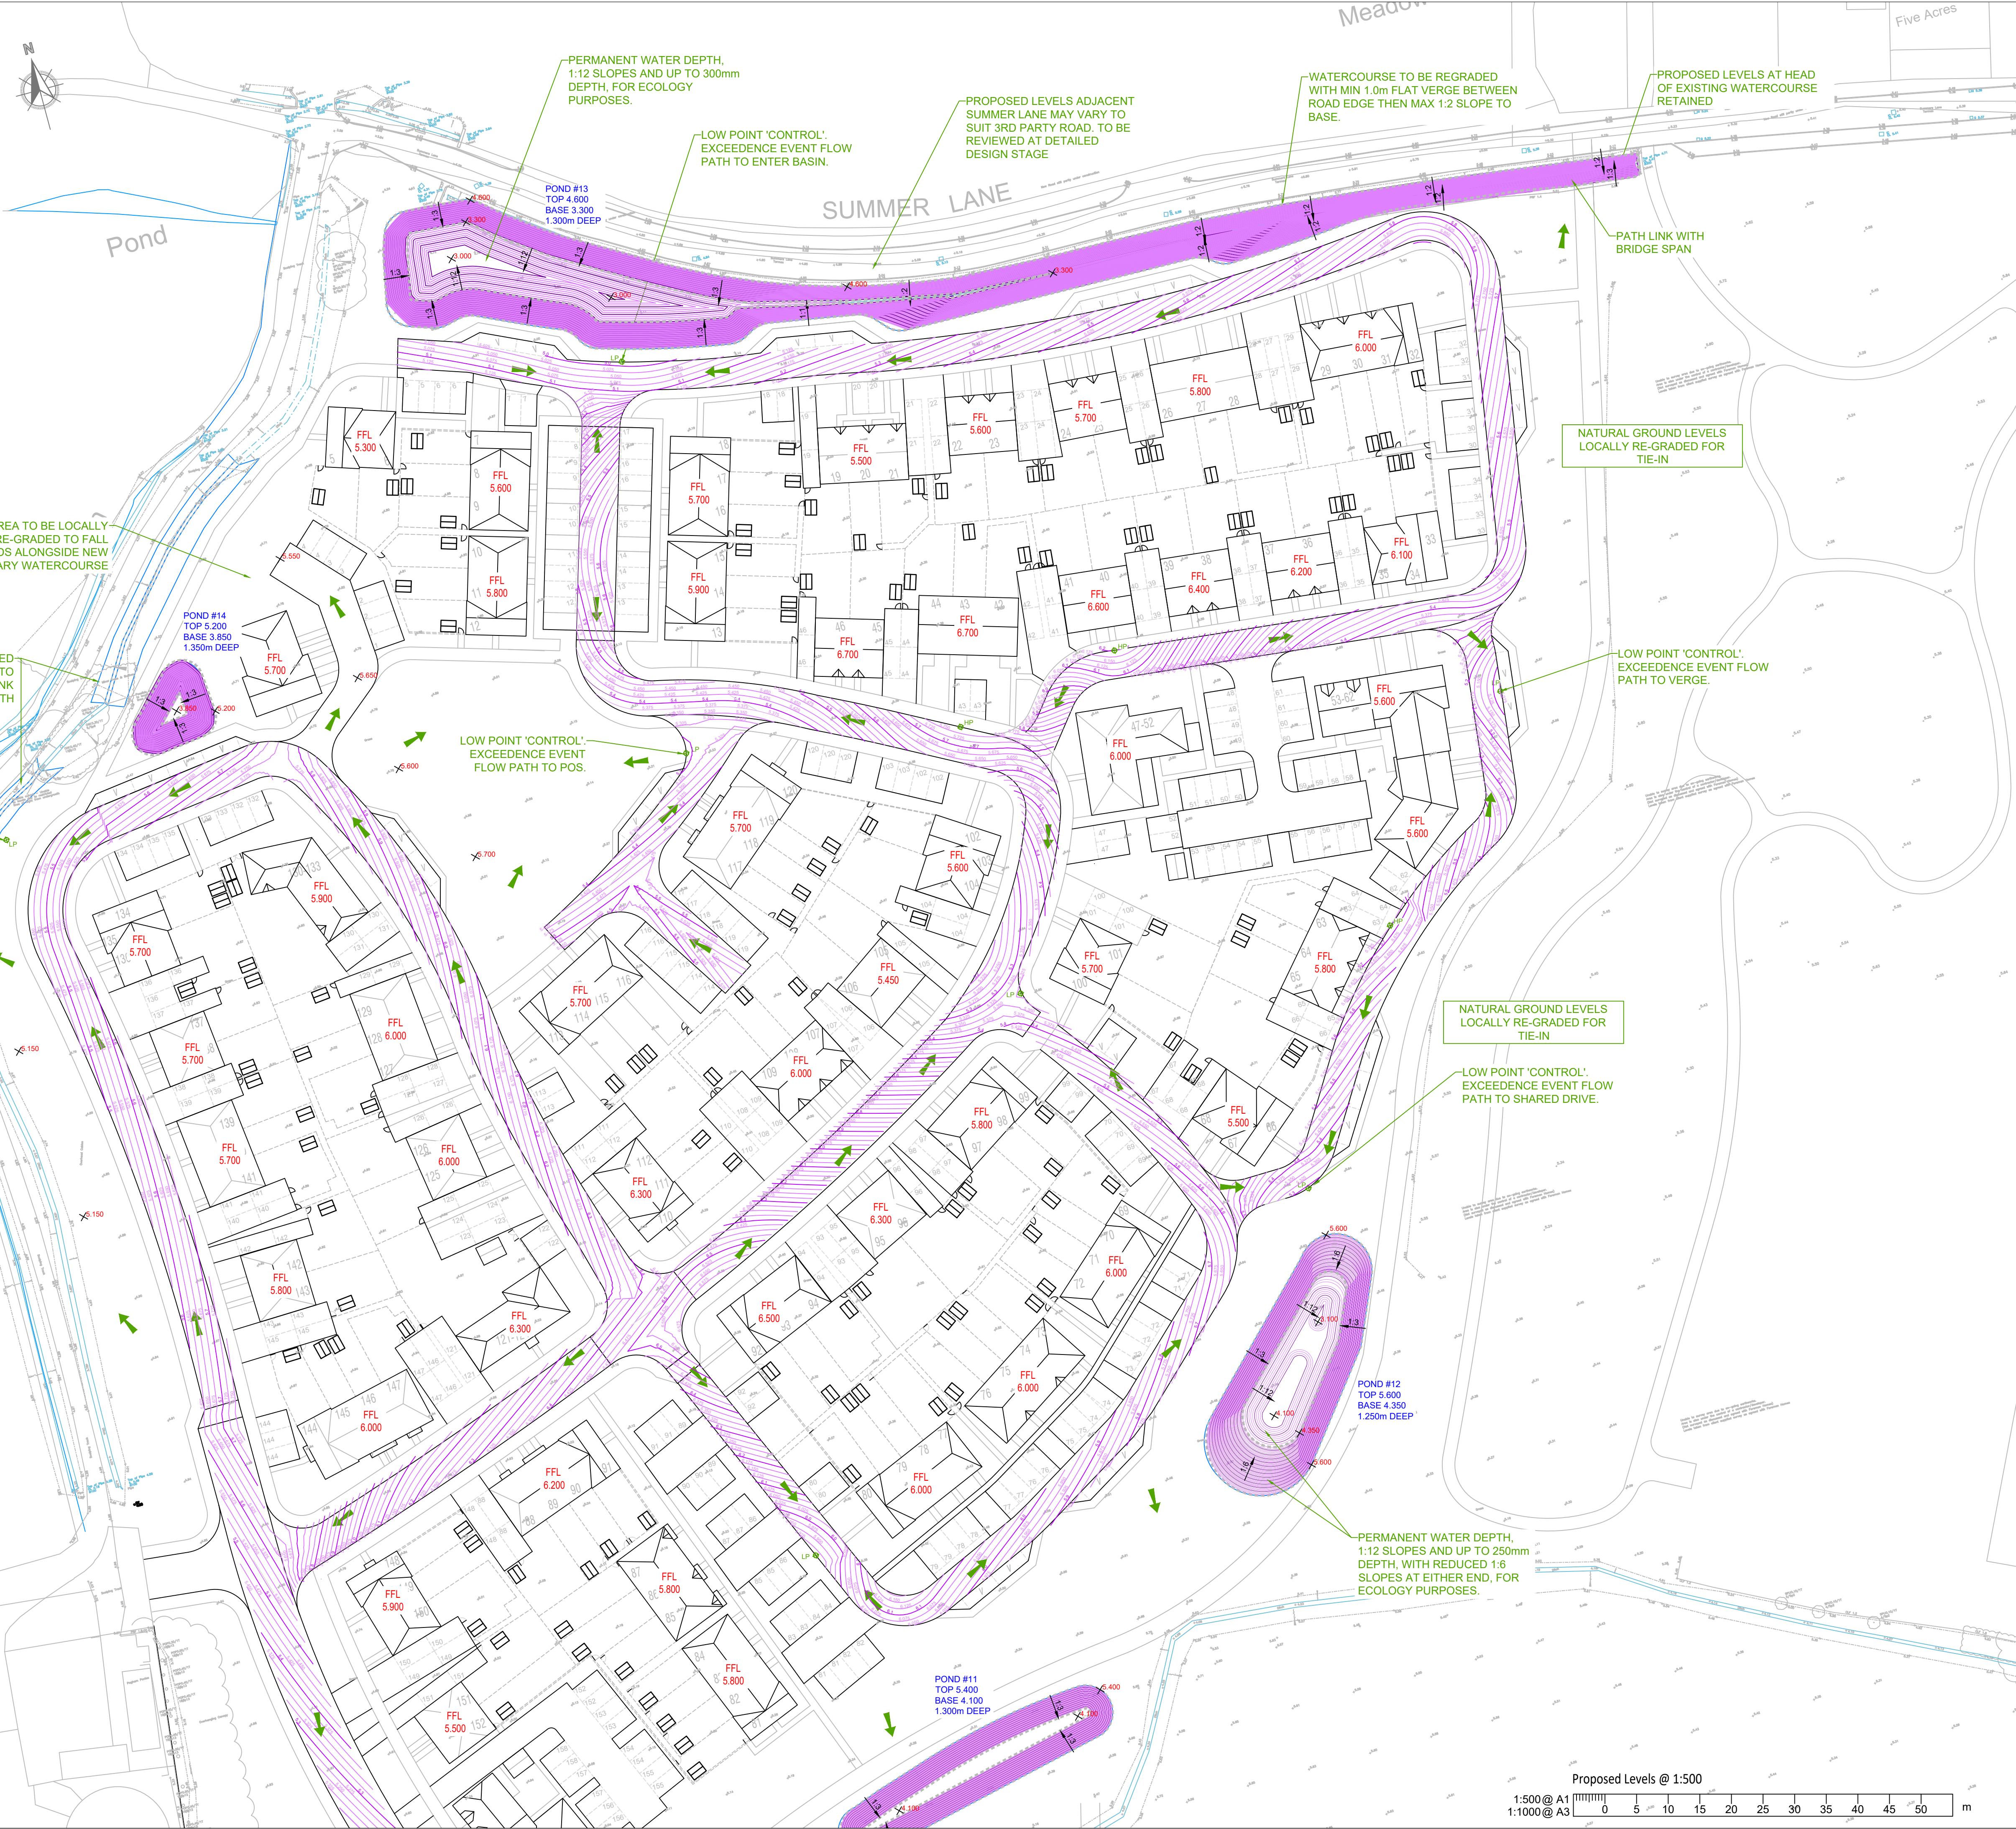

- PLANNING**
NOT FOR CONSTRUCTION

E	Revised Issue	27/07/2023
D	Revised Issue	11/07/2023
C	Updated to LPA comments	24/05/2022
B	Layout updated	18/11/2021
A	Final Issue	05/11/2021
-	Original Issue	19/10/2021

Rev.	Amendments	Date
------	------------	------



Drawing Status	PLANNING
----------------	----------

Pagham Homes Ltd

Project Land at Summer Lane
Pagham, West Sussex

Drawing Title
Proposed Levels & Contours
(Northern) Sheet 1 of 2

Scale 1:500	Date Oct 2021	Drawn By DJL	Checked By MJA
----------------	------------------	-----------------	-------------------

Drawing No.	Rev.
D1915-202	E