



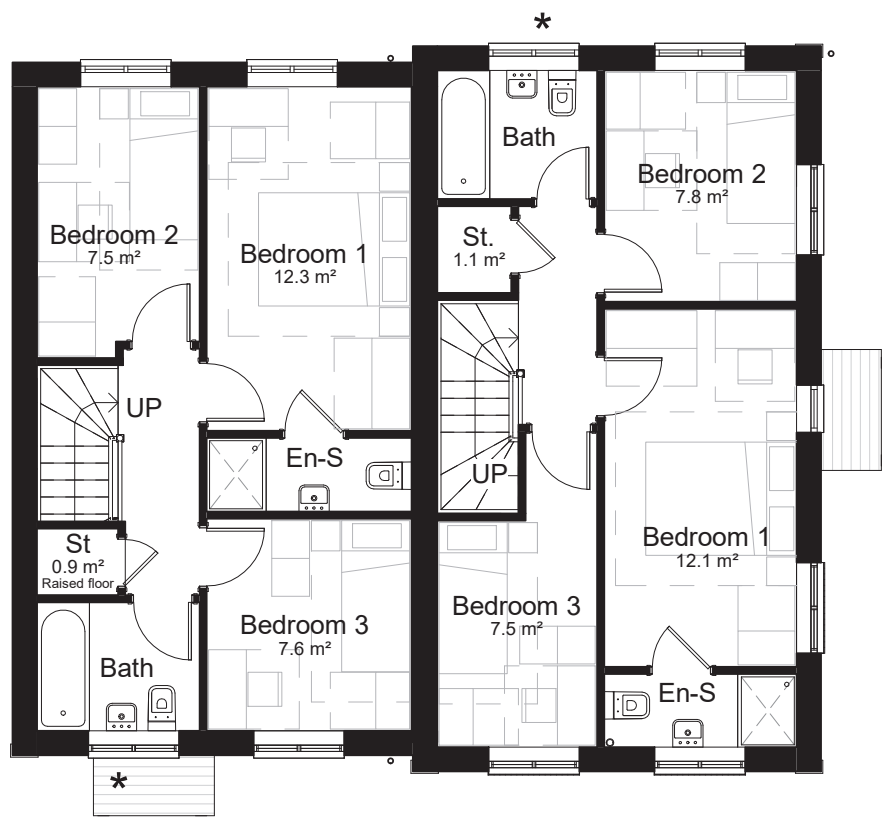

Level 01-First Floor
1 : 100

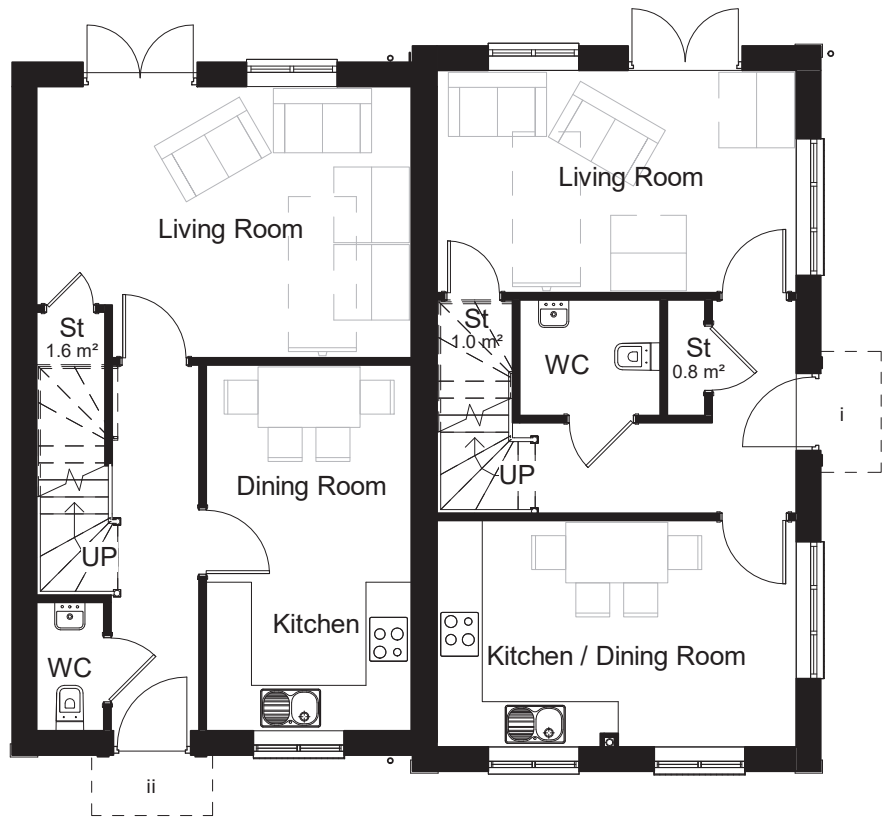

Level 00-Ground Floor
1 : 100



Front Elevation
1 : 100



Side Elevation A
1 : 100



Rear Elevation
1 : 100



Side Elevation B
1 : 100



Please Note:

This drawing must not be scaled, dimensions to be checked on site and any discrepancies are to be highlighted to the Architect prior to construction.

Topographical / Ordnance Survey information shown has been prepared by a third party, HGP accept no responsibility for accuracy or completeness of the survey.

This drawing is to be read in conjunction with all other project drawings, construction notes and / or project specifications including those by other project consultants and specialists. All discrepancies should be reported immediately.

Design subject to detail development / approval. Measurements and accommodation schedules subject to amendments following coordinated input by others. Costings cannot be finalised until approval / confirmation by relevant authorities and Client.

Area Schedule		
Name	Level	Area
i	Level 00-Ground Floor	43 m²
i	Level 01-First Floor	43 m²
		85 m²
ii	Level 00-Ground Floor	42 m²
ii	Level 01-First Floor	42 m²
		84 m²

Legend

KB : Key Building

Occurs only in:
CA4b: Character Area 4a, Transitional Perimeter North

Handing as follows:

As: 5-6, 100-101

Handed: N/A

★ Obscure glazing

Painted and orange brick, red roof tiles and other materials to match surrounding local vernacular

C	Updated to layout changes and client comments	24.07.23	DY	HJE
B	Amended as per client comments	25.07.22	DY	HJE
A	Amended as per client comments	08.07.22	DY	HJE

Rev.	Description	DATE	DB	CB
------	-------------	------	----	----

Date	Nov '21
Drawn By/Checked By	VP/ HJE
Scale	1 : 100@ A2
Revision	c
Project	Land West of Pagham Road, Pagham
Title	Block A2 (CA4b KB) - Floor Plans and Elevations
Dwg#	21.129.37
Status	Planning

hgp



Furzehall Farm, Wickham Road
Fareham, Hampshire
PO16 7JH
01329 283 225
email@hgp-architects.co.uk
www.hgp-architects.co.uk
HGP Architects Ltd. Copyright
Reserved
Unit 1, Station Industrial Park
Duncan Road, Park Gate,
Hampshire, SO31 1BX