



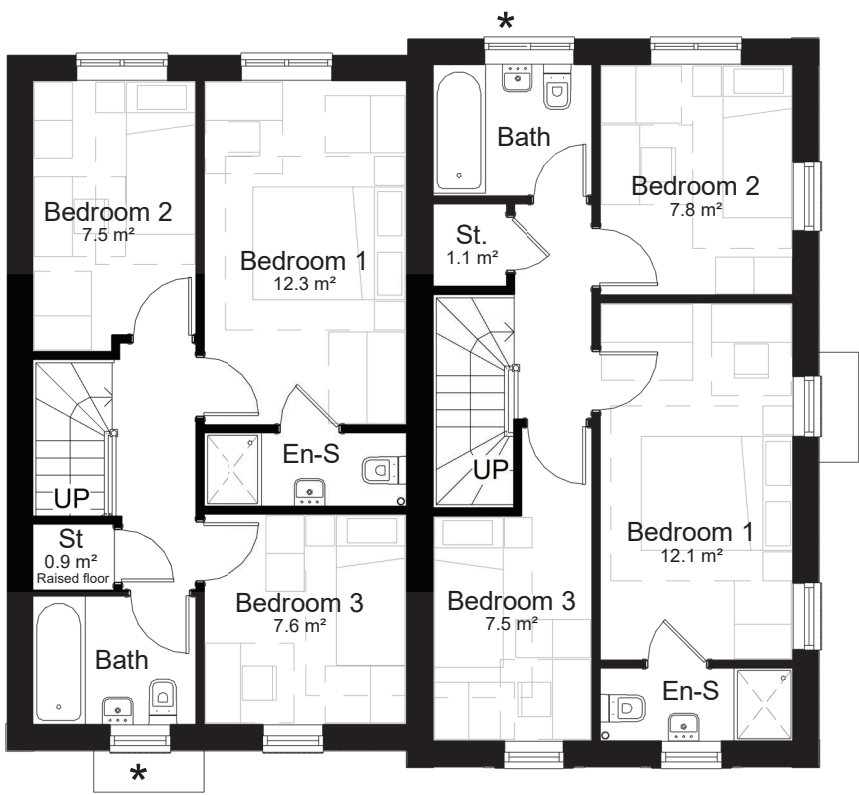

Level 01-First Floor
1 : 100

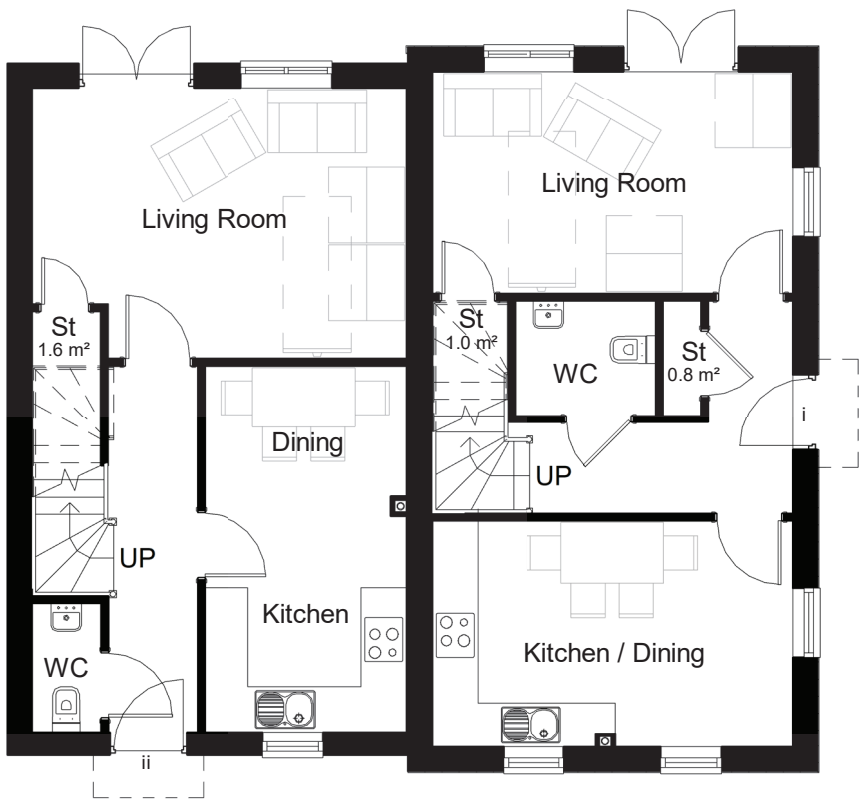

Level 00-Ground Floor
1 : 100



Front Elevation
1 : 100



Side Elevation A
1 : 100



Rear Elevation
1 : 100



Side Elevation B
1 : 100



Please Note:

This drawing must not be scaled, dimensions to be checked on site and any discrepancies are to be highlighted to the Architect prior to construction.

Topographical / Ordnance Survey information shown has been prepared by a third party, HGP accept no responsibility for accuracy or completeness of the survey.

This drawing is to be read in conjunction with all other project drawings, construction notes and / or project specifications including those by other project consultants and specialists. All discrepancies should be reported immediately.

Design subject to detail development / approval. Measurements and accommodation schedules subject to amendments following coordinated input by others. Costings cannot be finalised until approval / confirmation by relevant authorities and Client.

Area Schedule		
Name	Level	Area
i	Level 00-Ground Floor	43 m ²
i	Level 01-First Floor	43 m ²
		85 m ²
ii	Level 00-Ground Floor	42 m ²
ii	Level 01-First Floor	42 m ²
		84 m ²

Legend

KB : Key Building

Occurs in:

CA1 : Character Area 1, Park View
CA3 : Character Area 3, Community Streets
CA4a: Character Area 4a, Transitional Perimeter South

Handing as follows:

As: 178-179, 238-239, 256-257,301-302, 334-335
Handed: 176-177, 232-233, 246-247, 277-278,299-300, 336-337

★ Obscure glazing

Orange-brown brick, brown roof tiles, flint blocks and other materials to match surrounding local venacular

C	Updated to client comments and layout changes	26.07.23	DY	HJE
B	Amended to client comments	26.07.22	DY	HJE
A	Eave height raised	10.06.22	DY	HJE

Rev.	Description	DATE	DB	CB
------	-------------	------	----	----

Date	Nov '21
Drawn By/Checked By	VP/ HJE
Scale	1 : 100@ A2
Revision	c
Project	Land West of Pagham Road, Pagham
Title	Block A1 (KB) - Floor Plans and Elevations
Dwg#	21.129.47
Status	Planning

hgp



Furzehall Farm, Wickham Road
Fareham, Hampshire
PO16 7JH
01329 283 225
email@hgp-architects.co.uk
www.hgp-architects.co.uk
HGP Architects Ltd. Copyright
Reserved
Unit 1, Station Industrial Park
Duncan Road, Park Gate,
Hampshire, SO31 1BX