


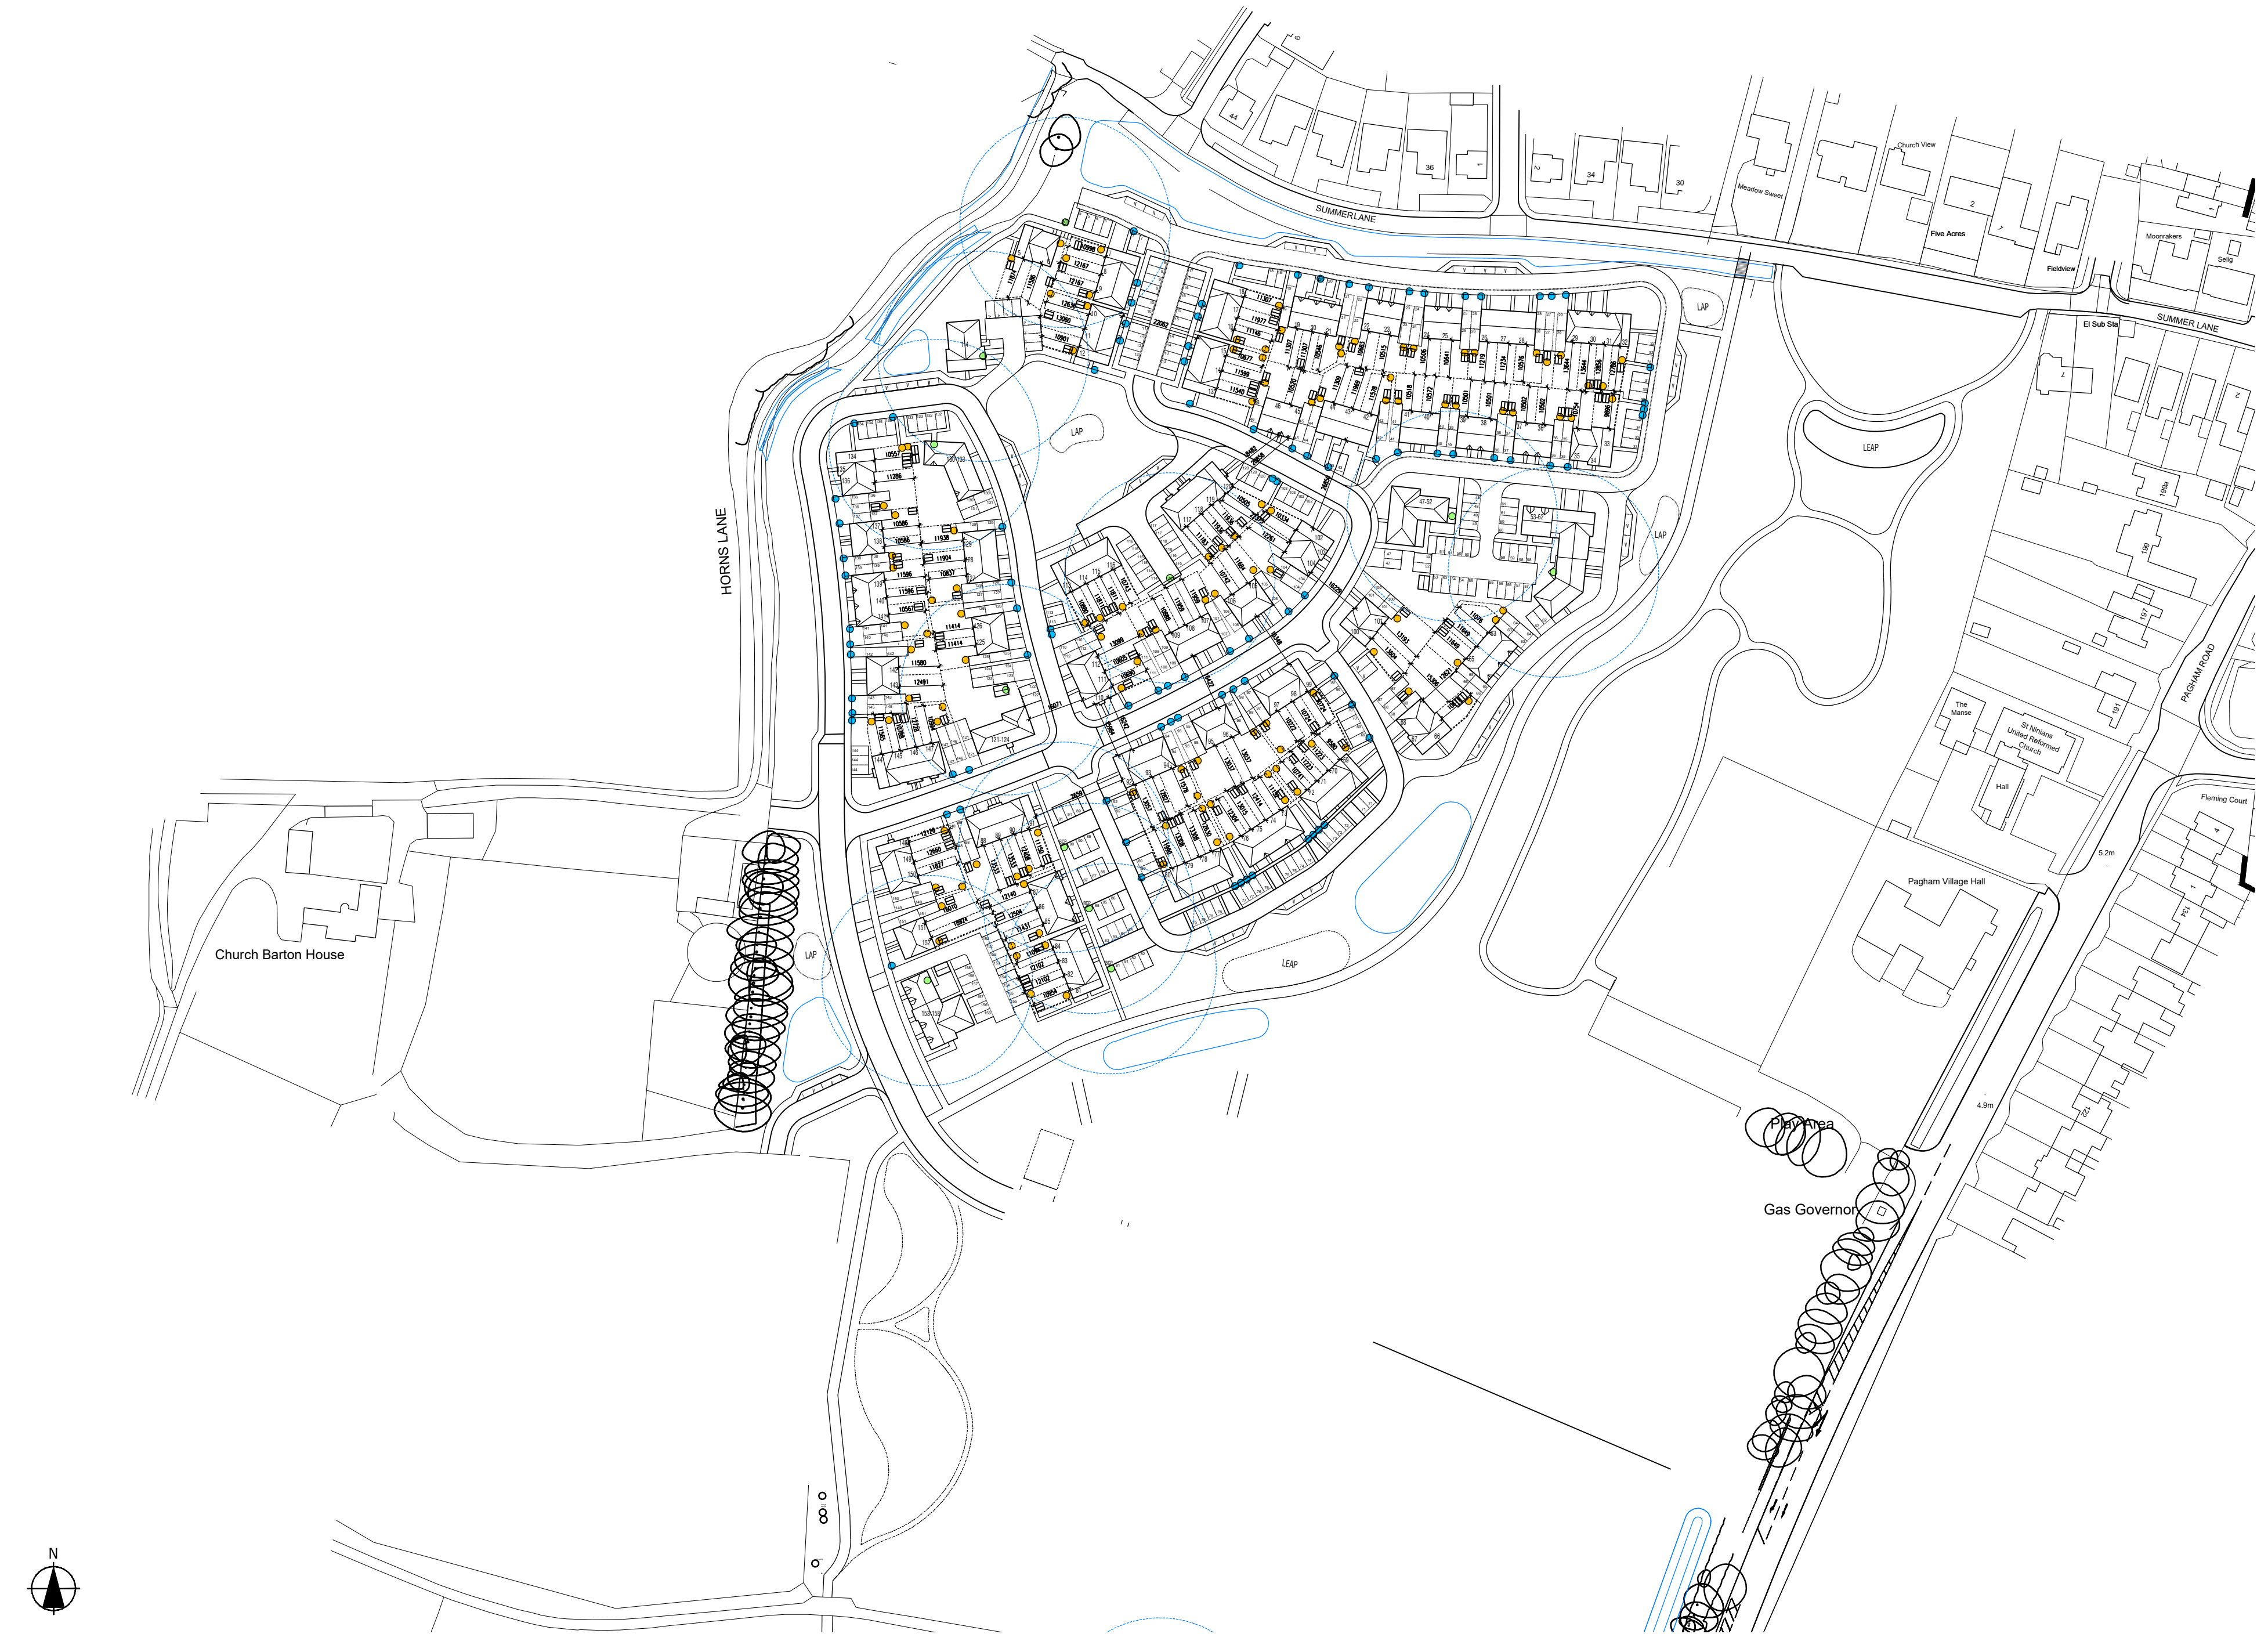

Please Note:

This drawing must only be scaled for planning purposes, dimensions to be checked on site and any discrepancies are to be highlighted to the Architect prior to construction.

Prior to the commencement of any works, the Contractor is to check and / or determine all construction details including checking existing site levels and dimensions.

This drawing is to be read in conjunction with all other project drawings, construction notes and / or project specifications including those by other project consultants and specialists. All discrepancies should be reported immediately.

Design subject to detail development / approval.
Measurements and accommodation schedules subject to amendments following coordinated input by others.
Costings cannot be finalised until approval / confirmation by relevant authorities and Client.

- Bin Storage
- Individual Bin Collection
- Bin Collection Points
- 30m Travel Distance

Outline border showing northern excerpt of site only. For southern refuse strategy plan, see drawing 21.129.107.



Rev.	Description	DATE	DB / CB
Date		Aug'23	
Drawn By/Checked By		DY/HJE	
Scale		1:1250 @ A2	
Revision			
Project		Land West of Pagham Road Pagham	
Title		Northern Refuse Strategy Plan	
Dwg#		21.129.106	
Status		Planning	

