



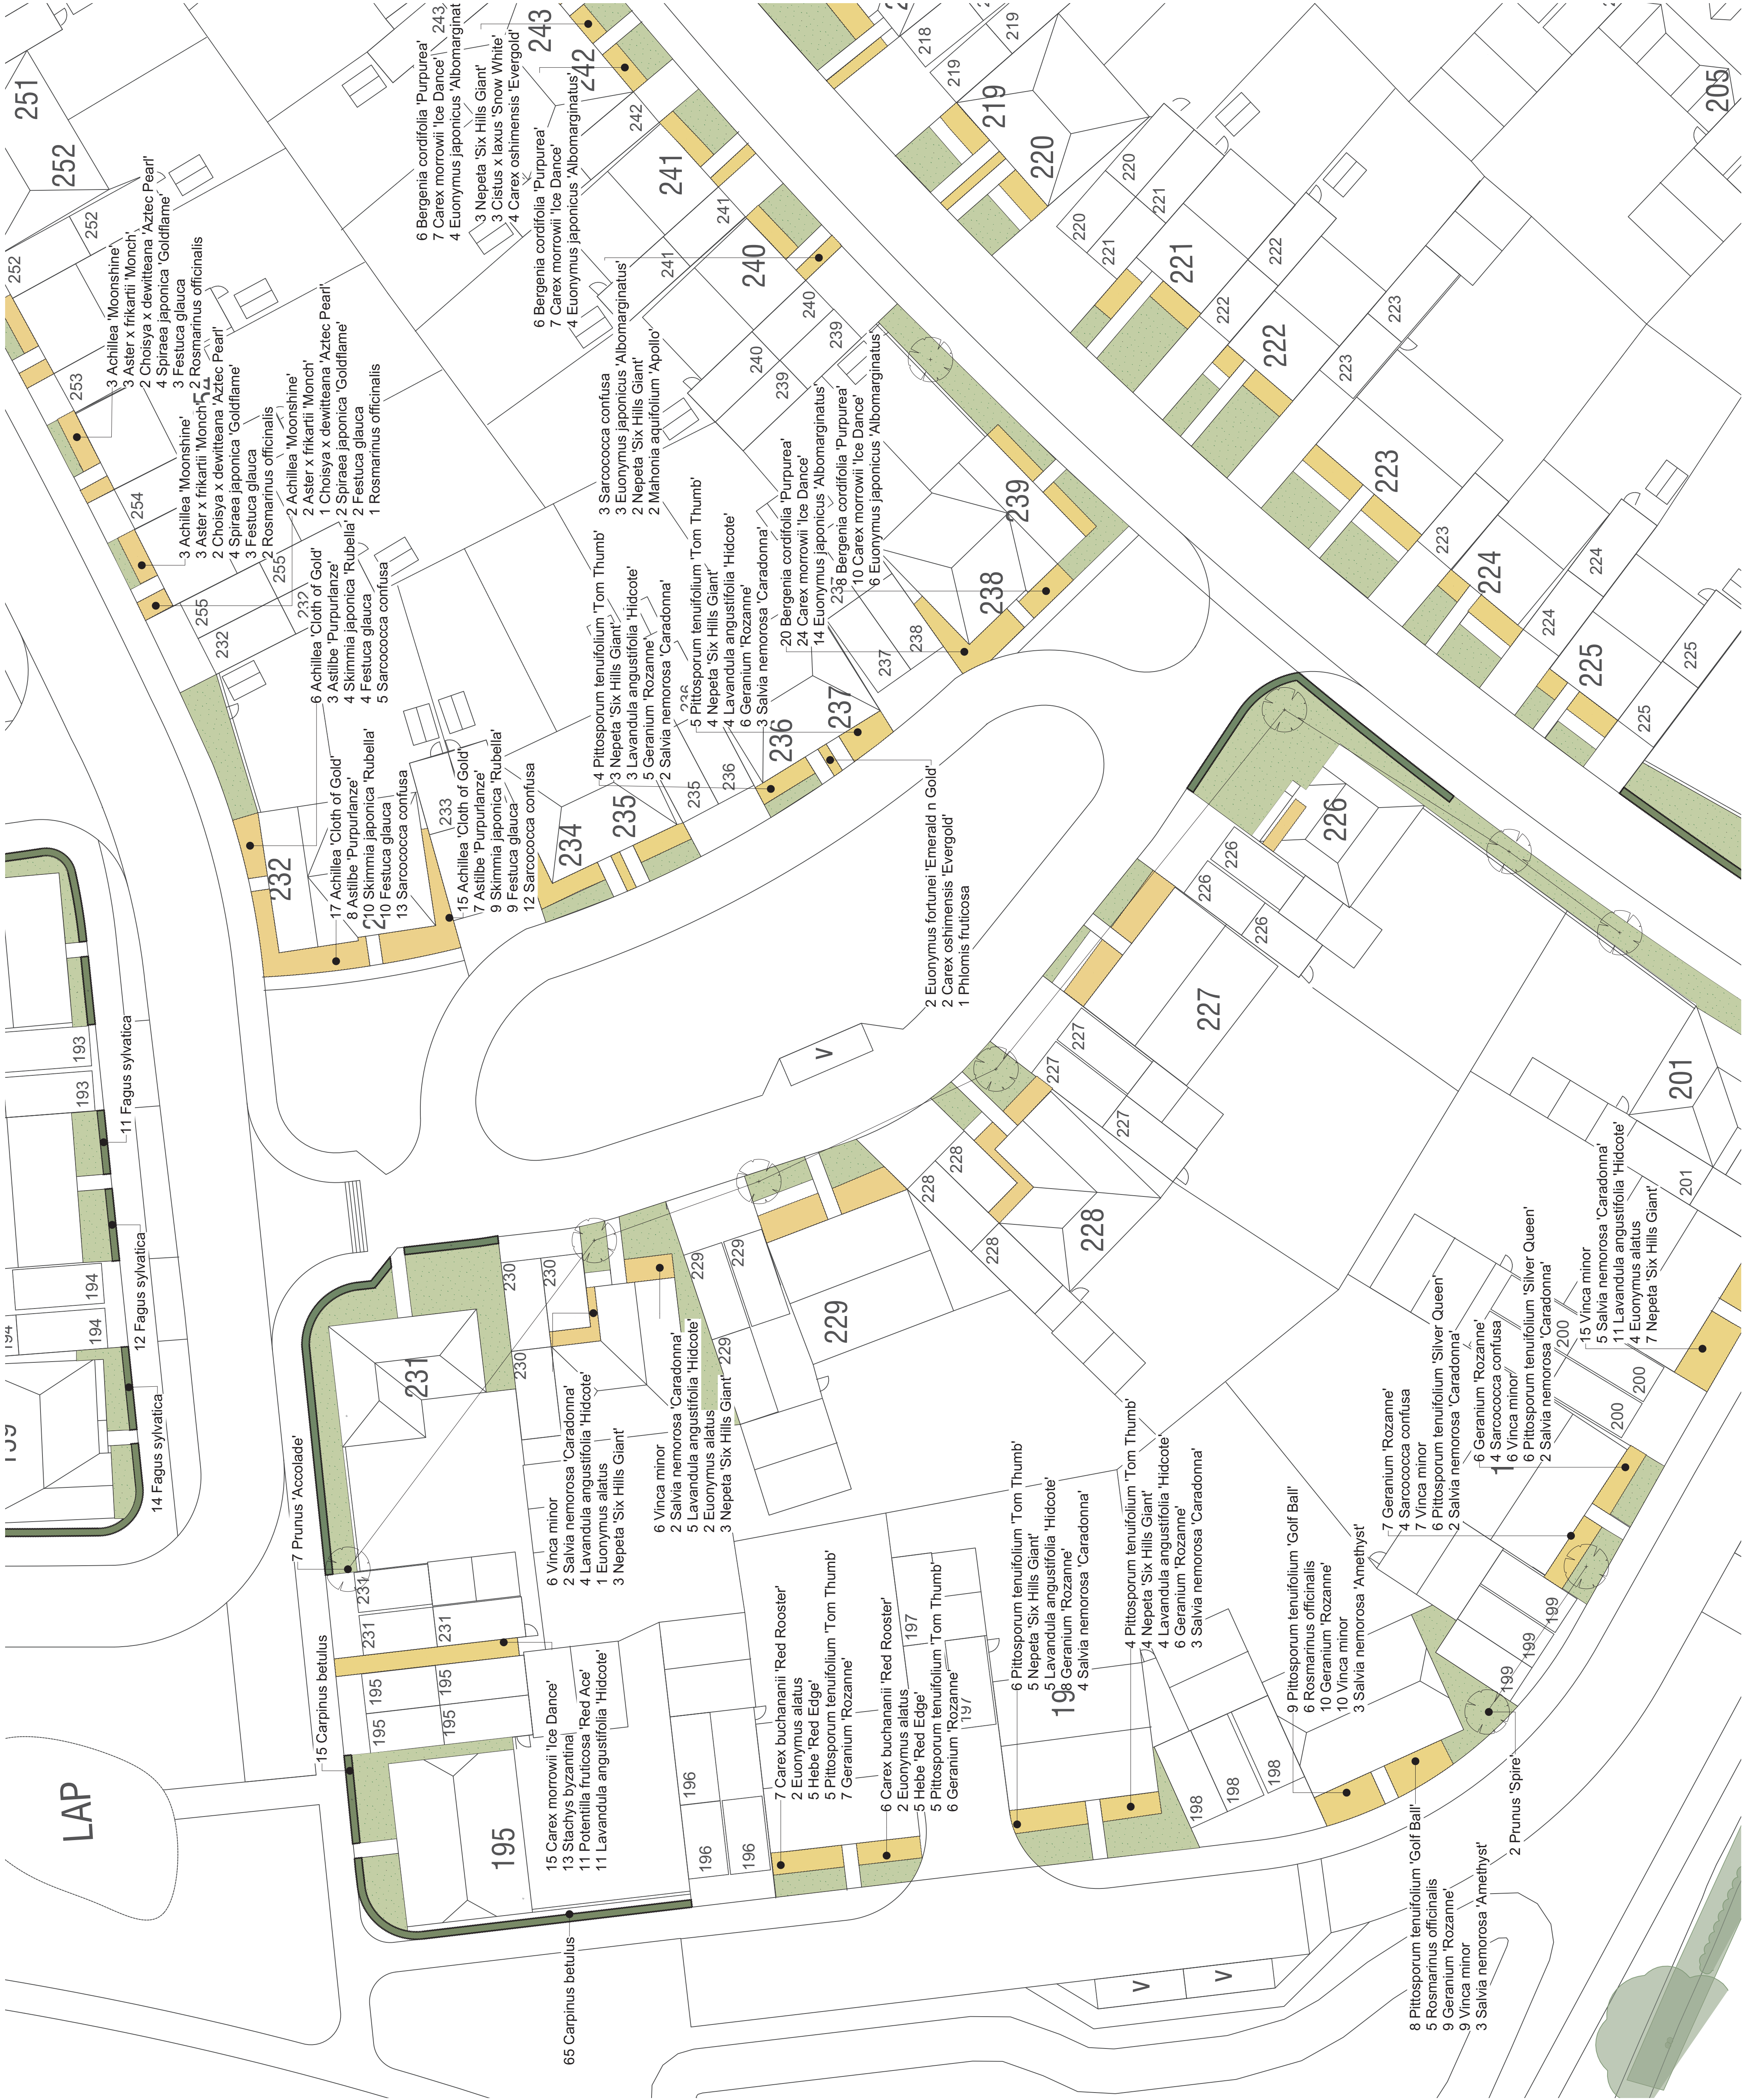


NOTES

This drawing is the property of FPCR Environment and Design Ltd and is issued on the condition it is not reproduced, retained or disclosed to any unauthorised person, either wholly or in part without written consent of FPCR Environment and Design Ltd.

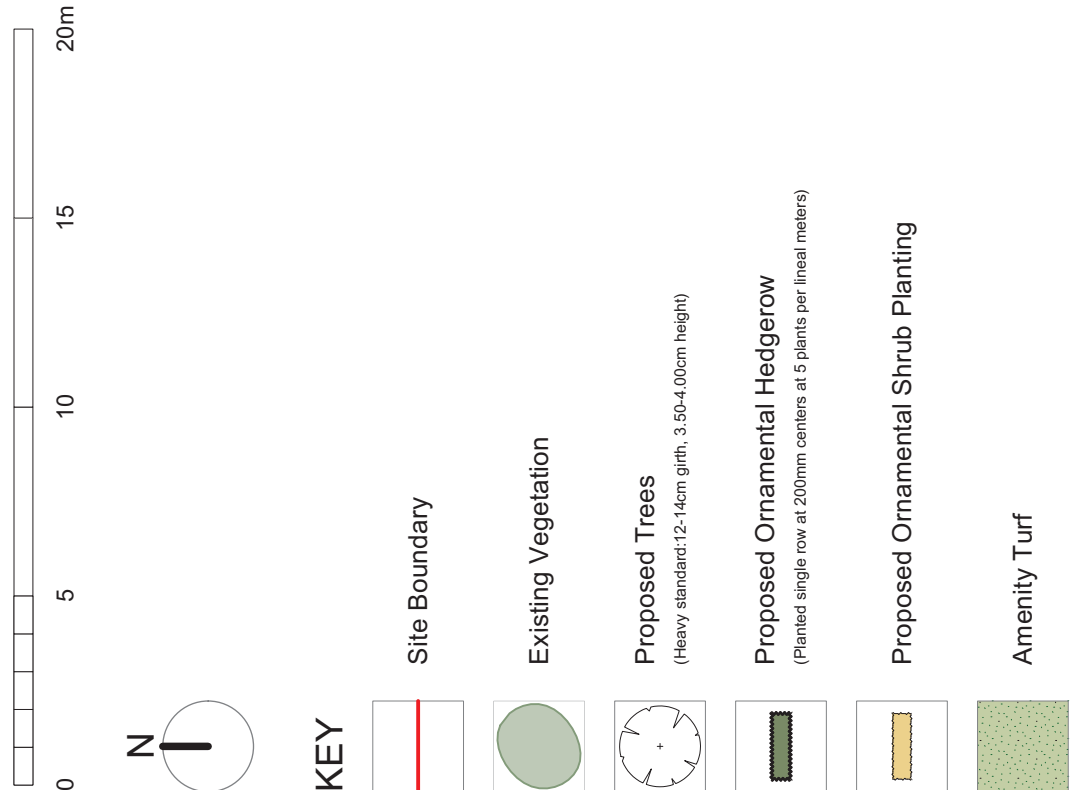

For planting schedule see 10095-FPCR-XX-XX-DR-L-0001

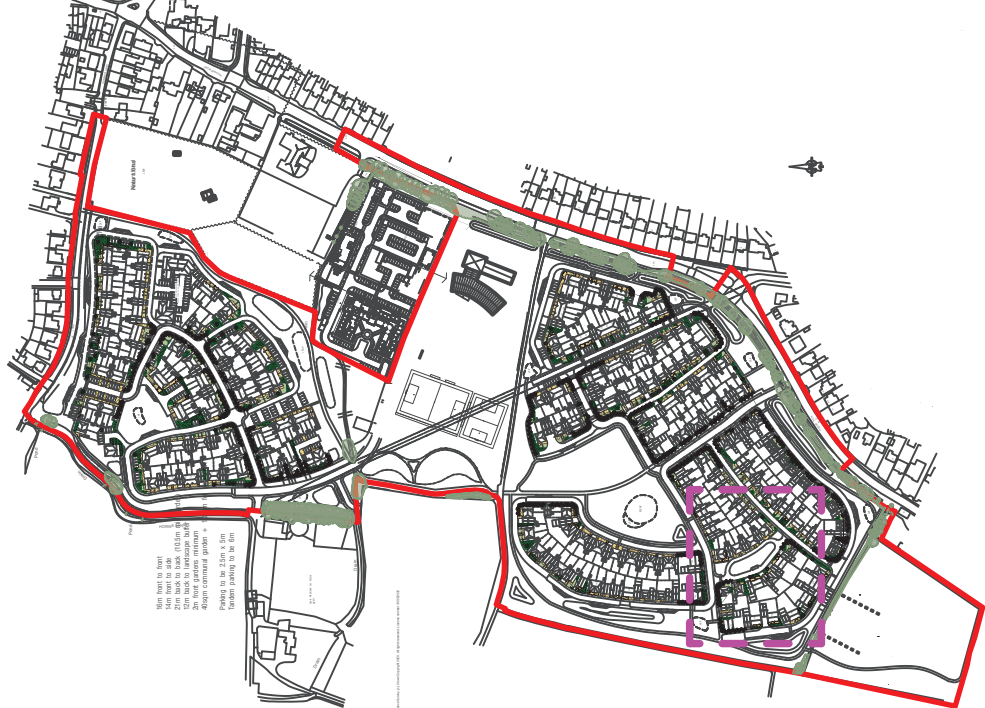

PM4	13/10/2023	Amendments based on comments	PM	TCM
PM3	28/09/2023	Change of layout and amendments from comments	SDO	TCM
PM2	01/08/2023	Change of Layout	SDO	TCM
PM1	18/07/2023	First Issue	SDO	TCM
rev	date	description	dm	chk

environmental assessment •
landscape design •
urban design •
ecology •
architecture •
arboriculture •

FPCR Environment and Design Ltd
10095-FPCR-XX-XX-DR-L-0001
t: 01508 672772
e: mail@fpcr.co.uk
w: www.fpcr.co.uk

client
Foreman Homes

project
Land West of Pagham Road
Pagham

drawing title
DETAILED ON-PLOT LANDSCAPE PLAN
(Sheet 3 of 13)

scale
1:200 @ A1

dm
SDO

chk
TM

date created
18 JULY 2023

project number
10095

status
S3

issue
P04

document number
10095-FPCR-XX-XX-DR-L-0004

Project Code
10095-FPCR-XX-XX-DR-L-0004

Drawn By
Design Team

Checked By
Design Team

Approved By
Design Team

File: L11000110095LANDS.Dwg (10095 - Planning Plan P03).dwg