





NOTES

This drawing is the property of FPCR Environment and Design Ltd and is issued on the condition it is not reproduced, related or disclosed to any unauthorised person, either wholly or in part without written consent of FPCR Environment and Design Ltd.

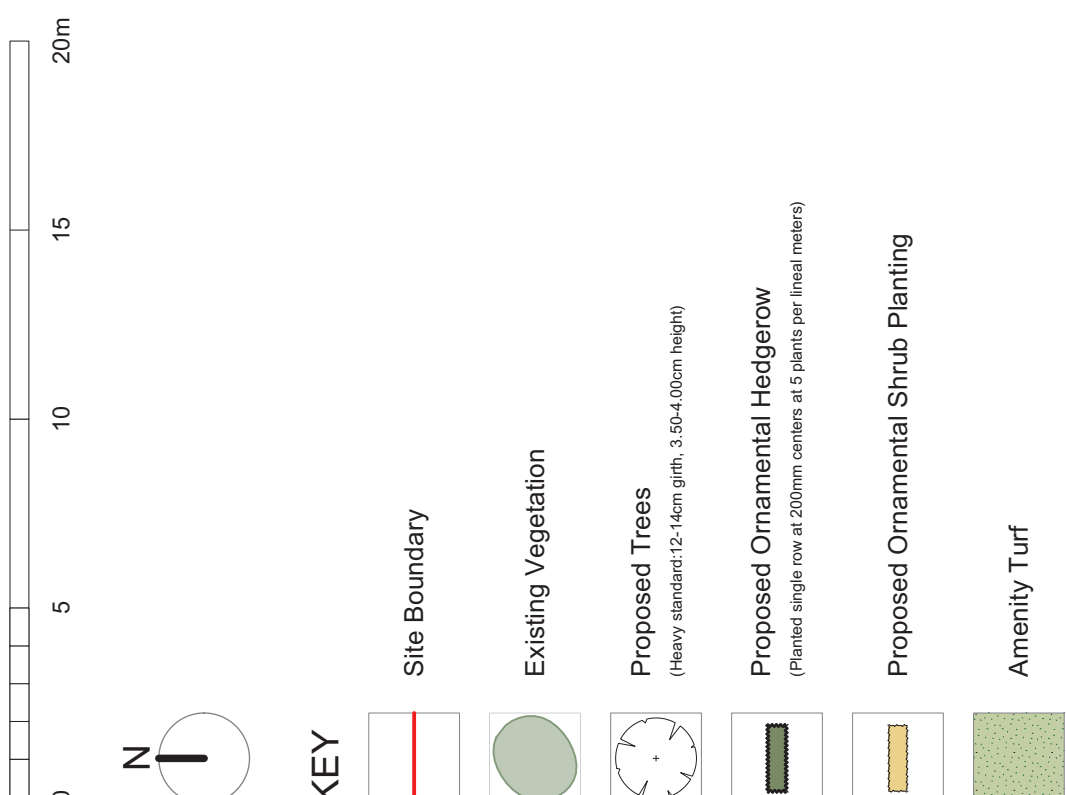

For planting schedule see 10095-FPCR-XX-XX-DR-L-0001

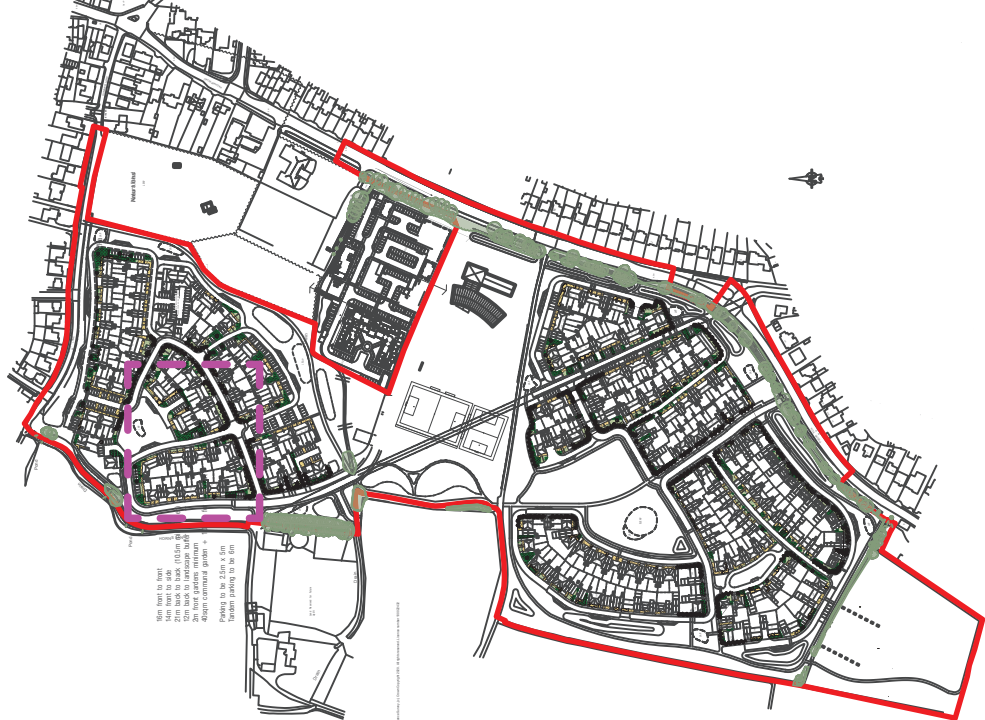

PM4	13/10/2023	Amendments based on comments	PM	TCM
PM3	28/09/2023	Change of layout and amendments from comments	SDO	TCM
PM2	01/08/2023	Change of layout	SDO	TCM
PM1	18/07/2023	First Issue	SDO	TCM
rev	date	description	dm	chk

environmental assessment •
landscape design •
urban design •
ecology •
architecture •
arboriculture •

FPCR Environment and Design Ltd
10095-FPCR-XX-XX-DR-L-0001
t: 01508 672772
e: mail@fpcr.co.uk
w: www.fpcr.co.uk

client
Foreman Homes

project
**Land West of Pagham Road
Pagham**

drawing title
**DETAILED ON-PLOT LANDSCAPE PLAN
(Sheet 10 of 13)**

scale
1:200 @ A1

date created
18 JULY 2023

dm
TM

chk
S3

status
P04

project number
10095

document number
10095-FPCR-XX-XX-DR-L-0011

Issue
P04

Drawn By
Date
Time
Name
Checked By
Date
Time
Name
Approved By
Date
Time
Name

File: L:\10095\10095-LANDSCAPE\Drawings\10095 - Planning\Sheet P04.dwg