


NOTES

This drawing is the property of FPCR Environment and Design Ltd and is issued on the condition it is not reproduced, retained or disclosed to any unauthorised person, either wholly or in part without written consent of FPCR Environment and Design Ltd.

Arundel. Licence number 100022432

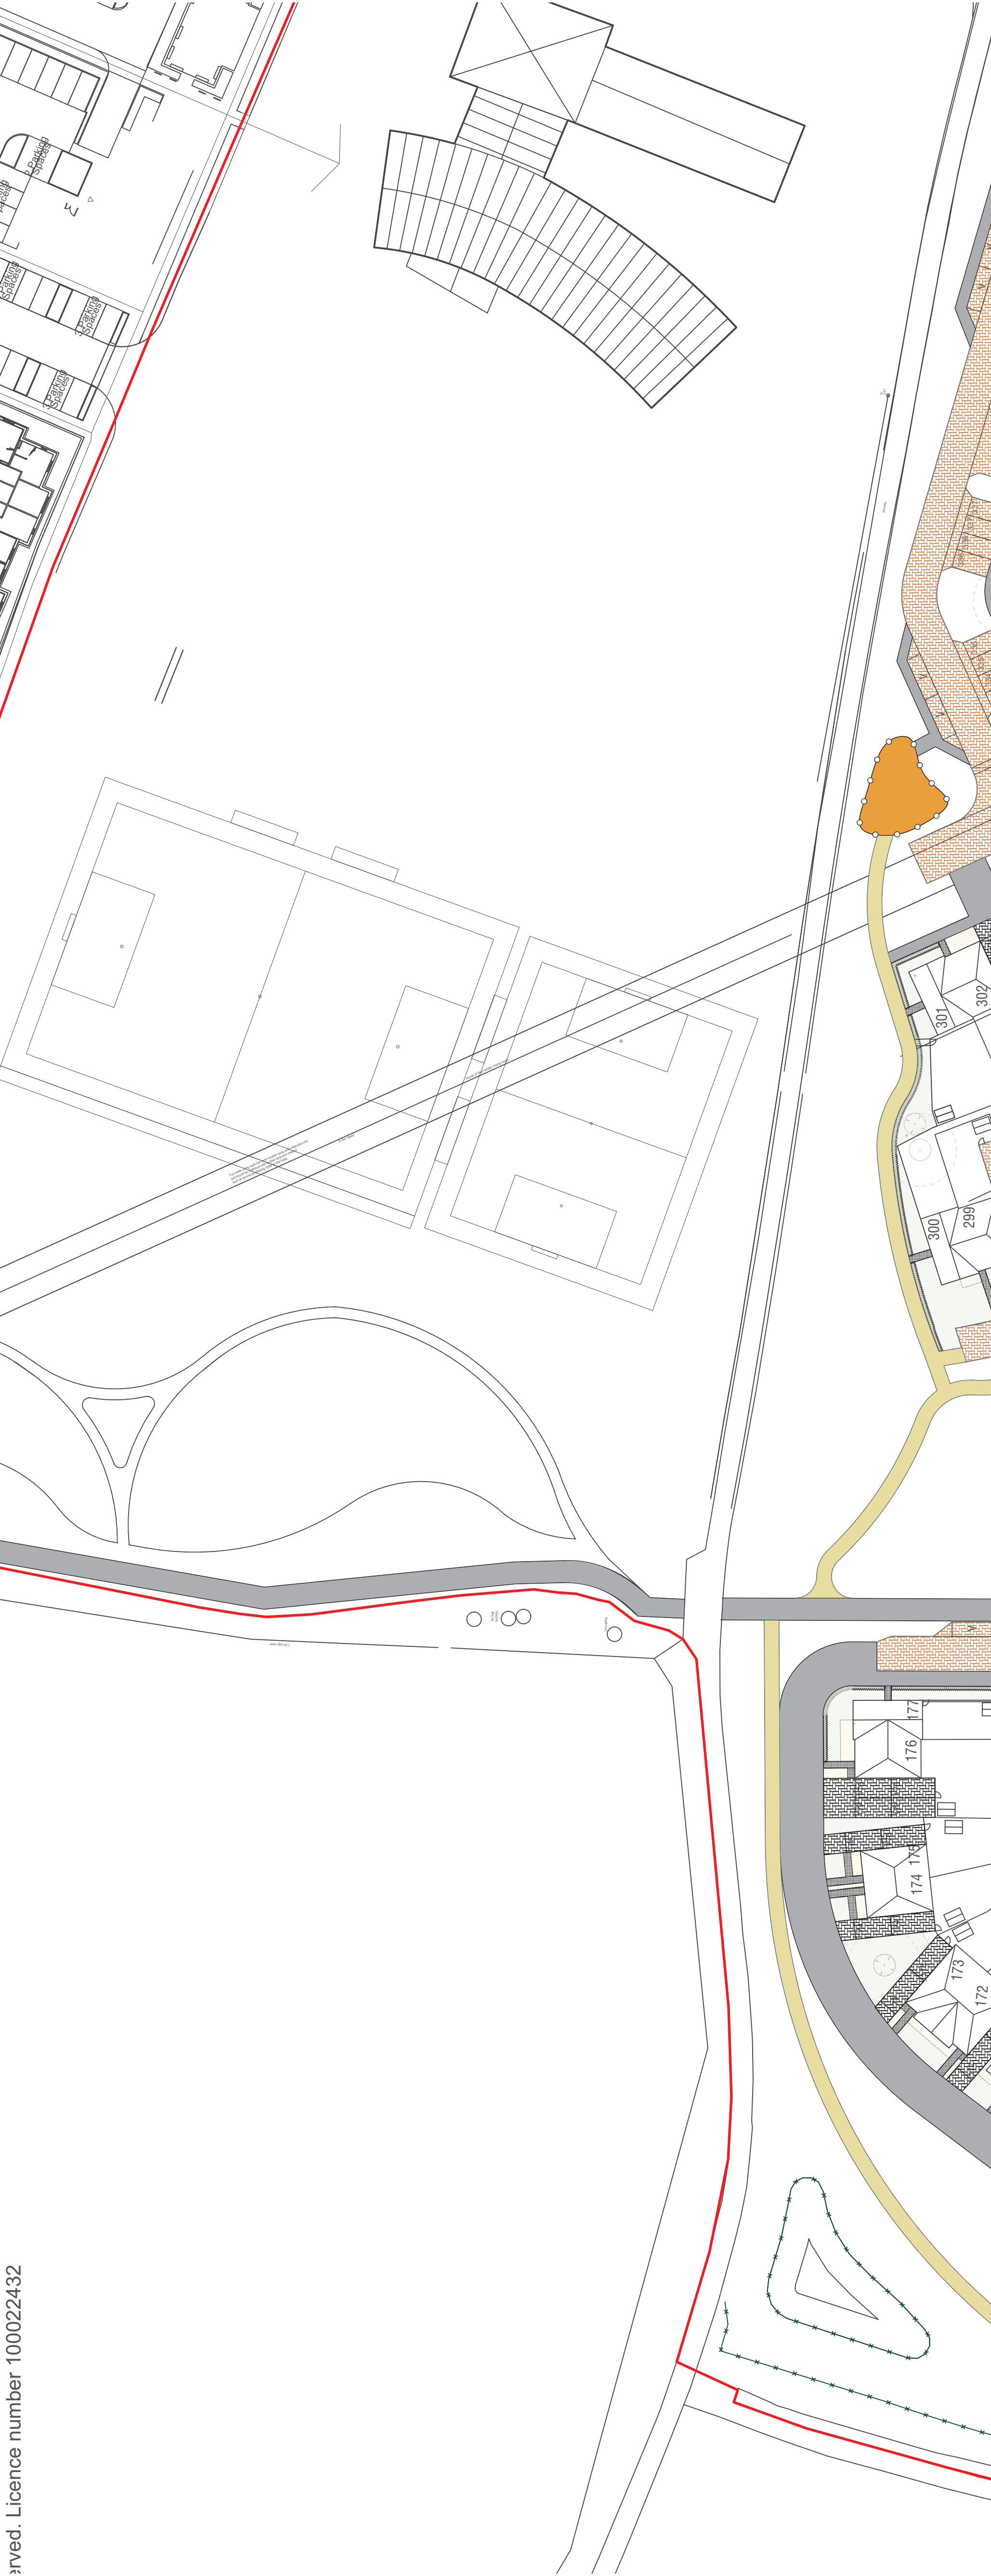

KEY	
	Site Boundary
	Existing Vegetation
	Proposed tarmac surfacing to main highways
	Proposed tarmac surfacing to pathways
	Proposed block paving to shared surfaces and parking areas
	Proposed permeable surface (vehicular) - in accordance with Engineer's proposals
	Proposed slab paving to pedestrian paths
	Footpaths through open space - Proprietary self-binding gravel
	Existing Vegetation
	Proposed Trees (Heavy standard 12-14cm girth, 3.50-4.00m height)
	Proposed Ornamental Hedgerow (Planted single row at 200mm centres at 5 plants per linear metres)
	Proposed Ornamental Shrub Planting
	Amenity Turf
	Proposed FSC Approved Timber Post and Rail Fence to attenuation ponds - 1.5m high with maintenance gate
	Allowance for fencing to equipped play area to prevent dog access

rev	date	description	dm	chk
PR3	13/10/2023	Amendments based on comments	PM	TCM
PR2	05/10/2023	Change of layout + amendments from comments.	SDO	TCM
PR1	15/09/2023	First Issue.	SDO	TCM



FPCR Environment and Design Ltd
Unit 10, The Mill
Lockington
Derby
DE14 2EH
t: 01509 672772
e: mail@fpcr.co.uk
w: www.fpcr.co.uk

client
Foreman Homes

project
Land West of Pagham Road
Pagham

drawing title
DETAILED HARD LANDSCAPE PLAN

scale
1:500 @ A1

date created
15 SEPTEMBER 2023

project number
10095

status
S3

document number
10095-FPCR-XX-XX-DR-L-0023