


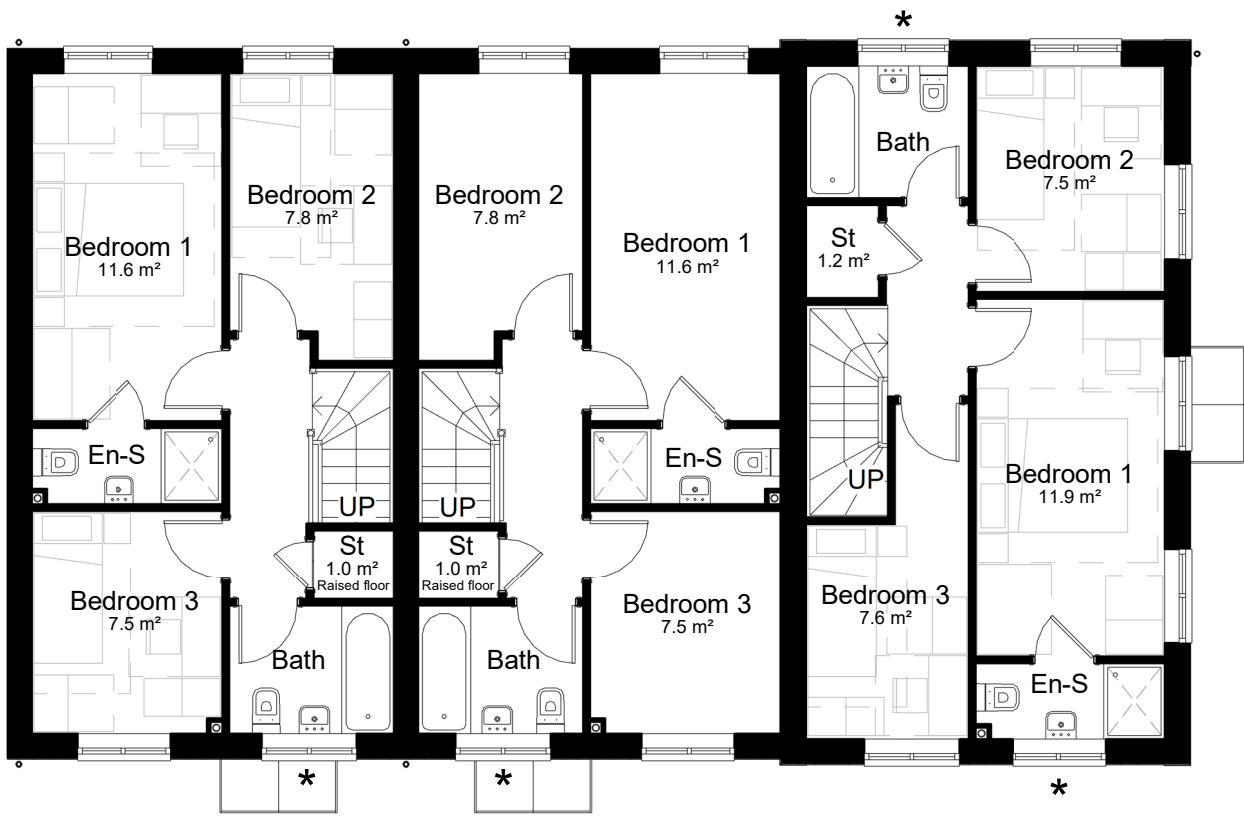


Level 01 - First Floor
1 : 100



Front Elevation
1 : 100



Side Elevation B
1 : 100

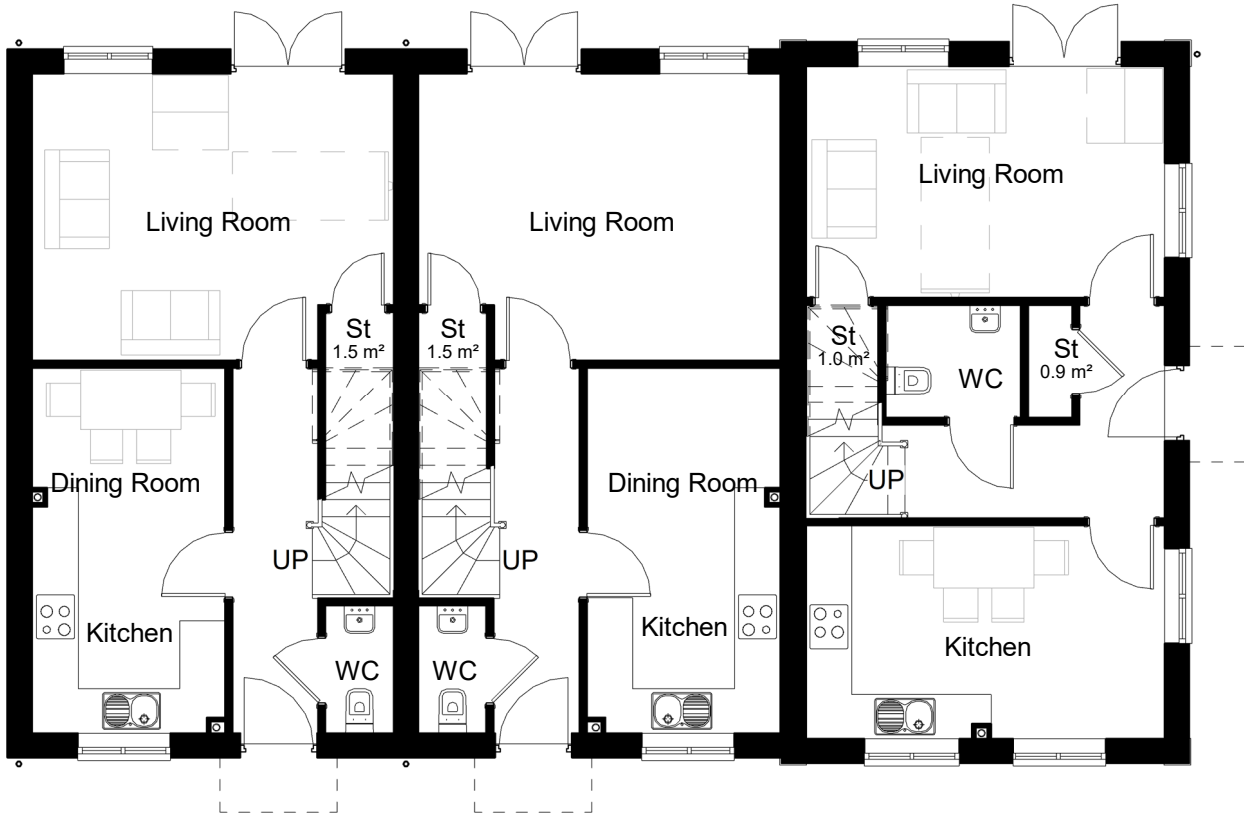


Level 00-Ground Floor
1 : 100



Rear Elevation
1 : 100



Side Elevation A
1 : 100

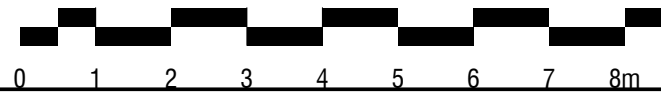

Please Note:

Drawing to be scaled for planning purposes only, dimensions to be checked on site and any discrepancies are to be highlighted to the Architect prior to construction.

Topographical / Ordnance Survey information shown has been prepared by a third party, HGP accept no responsibility for accuracy or completeness of the survey.

This drawing is to be read in conjunction with all other project drawings, construction notes and / or project specifications including those by other project consultants and specialists. All discrepancies should be reported immediately.

Design subject to detail development / approval. Measurements and accommodation schedules subject to amendments following coordinated input by others. Costings cannot be finalised until approval / confirmation by relevant authorities and Client.

Area Schedule		
Name	Level	Area
3 Bed Terrace	Level 00-Ground Floor	42 m²
3 Bed Terrace	Level 01-First Floor	42 m²
		84 m²

Legend

KB : Key Building

Occurs in:

CA3: Community Streets
CA4a : Character Area 4a, Transitional Perimeter South

Handing as follows:
As: 92-94 & 342-344
Handed: 97-99

* Obscure glazing

Buff brick, brown roof tiles, painted brick and other materials to match surrounding local venacular

C	Updated to client comments and layout changes	26.07.23	DY	HJE
B	Amended to client's comments	14.09.22	VP	HJE
A	Eaves and ridge height amended	06.06.22	DY	HJE

Rev.	Description	DATE	DB	CB
------	-------------	------	----	----

Date	Nov '21
Drawn By/Checked By	VP/ HJE
Scale	1 : 100@ A2
Revision	c
Project	Land West of Pagham Road, Pagham
Title	Block E2 (KB) - Floor Plans and Elevations
Dwg#	21.129.50
Status	Planning

hgp



Furzehall Farm, Wickham Road
Fareham, Hampshire
PO16 7JH
01329 383 225
email@hgp-architects.co.uk
www.hgp-architects.co.uk

HGP Architects Ltd. Copyright
Reserved

Unit 1, Station Industrial Park
Duncan Road, Park Gate,
Hampshire, SO31 1BX