
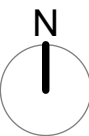


NOTES

This drawing is the property of FPCR Environment and Design Ltd and is issued on the condition it is not reproduced, retained or disclosed to any unauthorised person, either wholly or in part without written consent of FPCR Environment and Design Ltd.

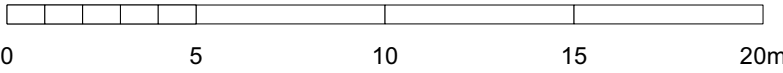

KEY

Site Boundary

Existing Vegetation

Proposed Trees
(Heavy standard 12-14cm girth, 3.50-4.00m height)


Proposed Ornamental Hedgerow
(Planted single row at 200mm centers at 5 plants per linear meters)

Proposed Ornamental Shrub Planting

Proposed Wall Climber

Amenity Turf

For planting schedule see 10095-FPCR-XX-XX-DR-L-0001

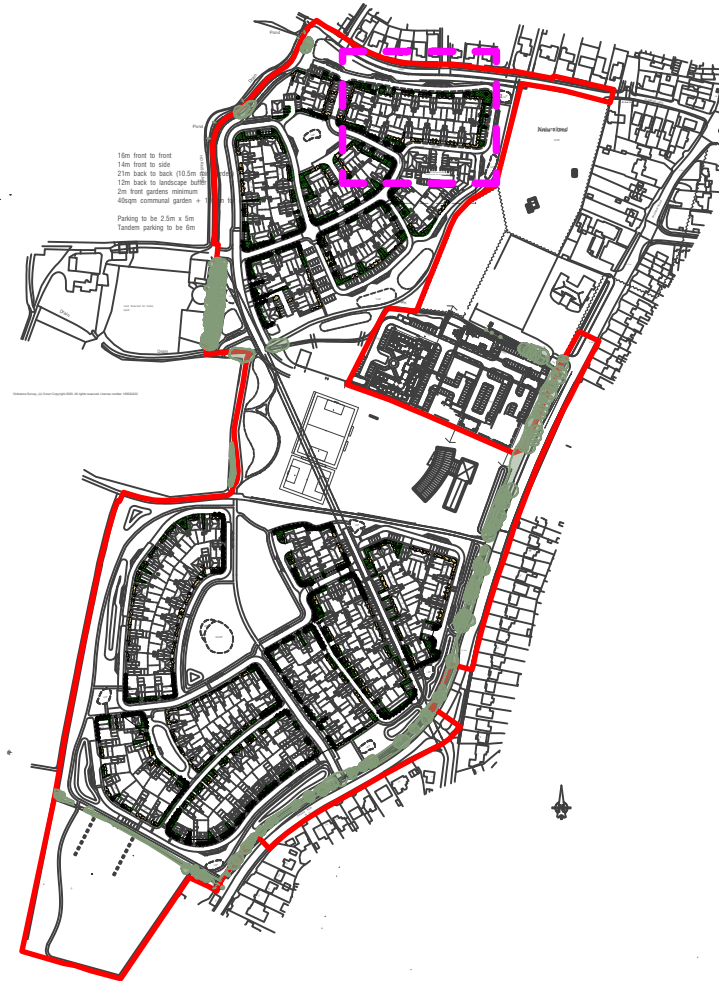

P05	01/11/2023	Added climbers and amended species.	SDO	TCM
P04	13/10/2023	Amendments based on comments	PIM	TCM
P03	28/09/2023	Change of layout and amendments from comments.	SDO	TCM
P02	01/08/2023	Change of Layout.	SDO	TCM
P01	18.07.2023	First Issue.	SDO	TCM
rev	date	description	dm	chk



client
Foreman Homes

project
Land West of Pagham Road
Pagham

drawing title
DETAILED ON-PLOT LANDSCAPE PLAN
(Sheet 12 of 13)


scale
1:200 @ A1

project number
10095

document number
10095-FPCR-XX-XX-DR-L-0013

Project Code: L:110000:10095:Landscaping:10095 - Planting Plan P03.vwx

File: L:110000:10095:Landscaping:10095 - Planting Plan P03.vwx

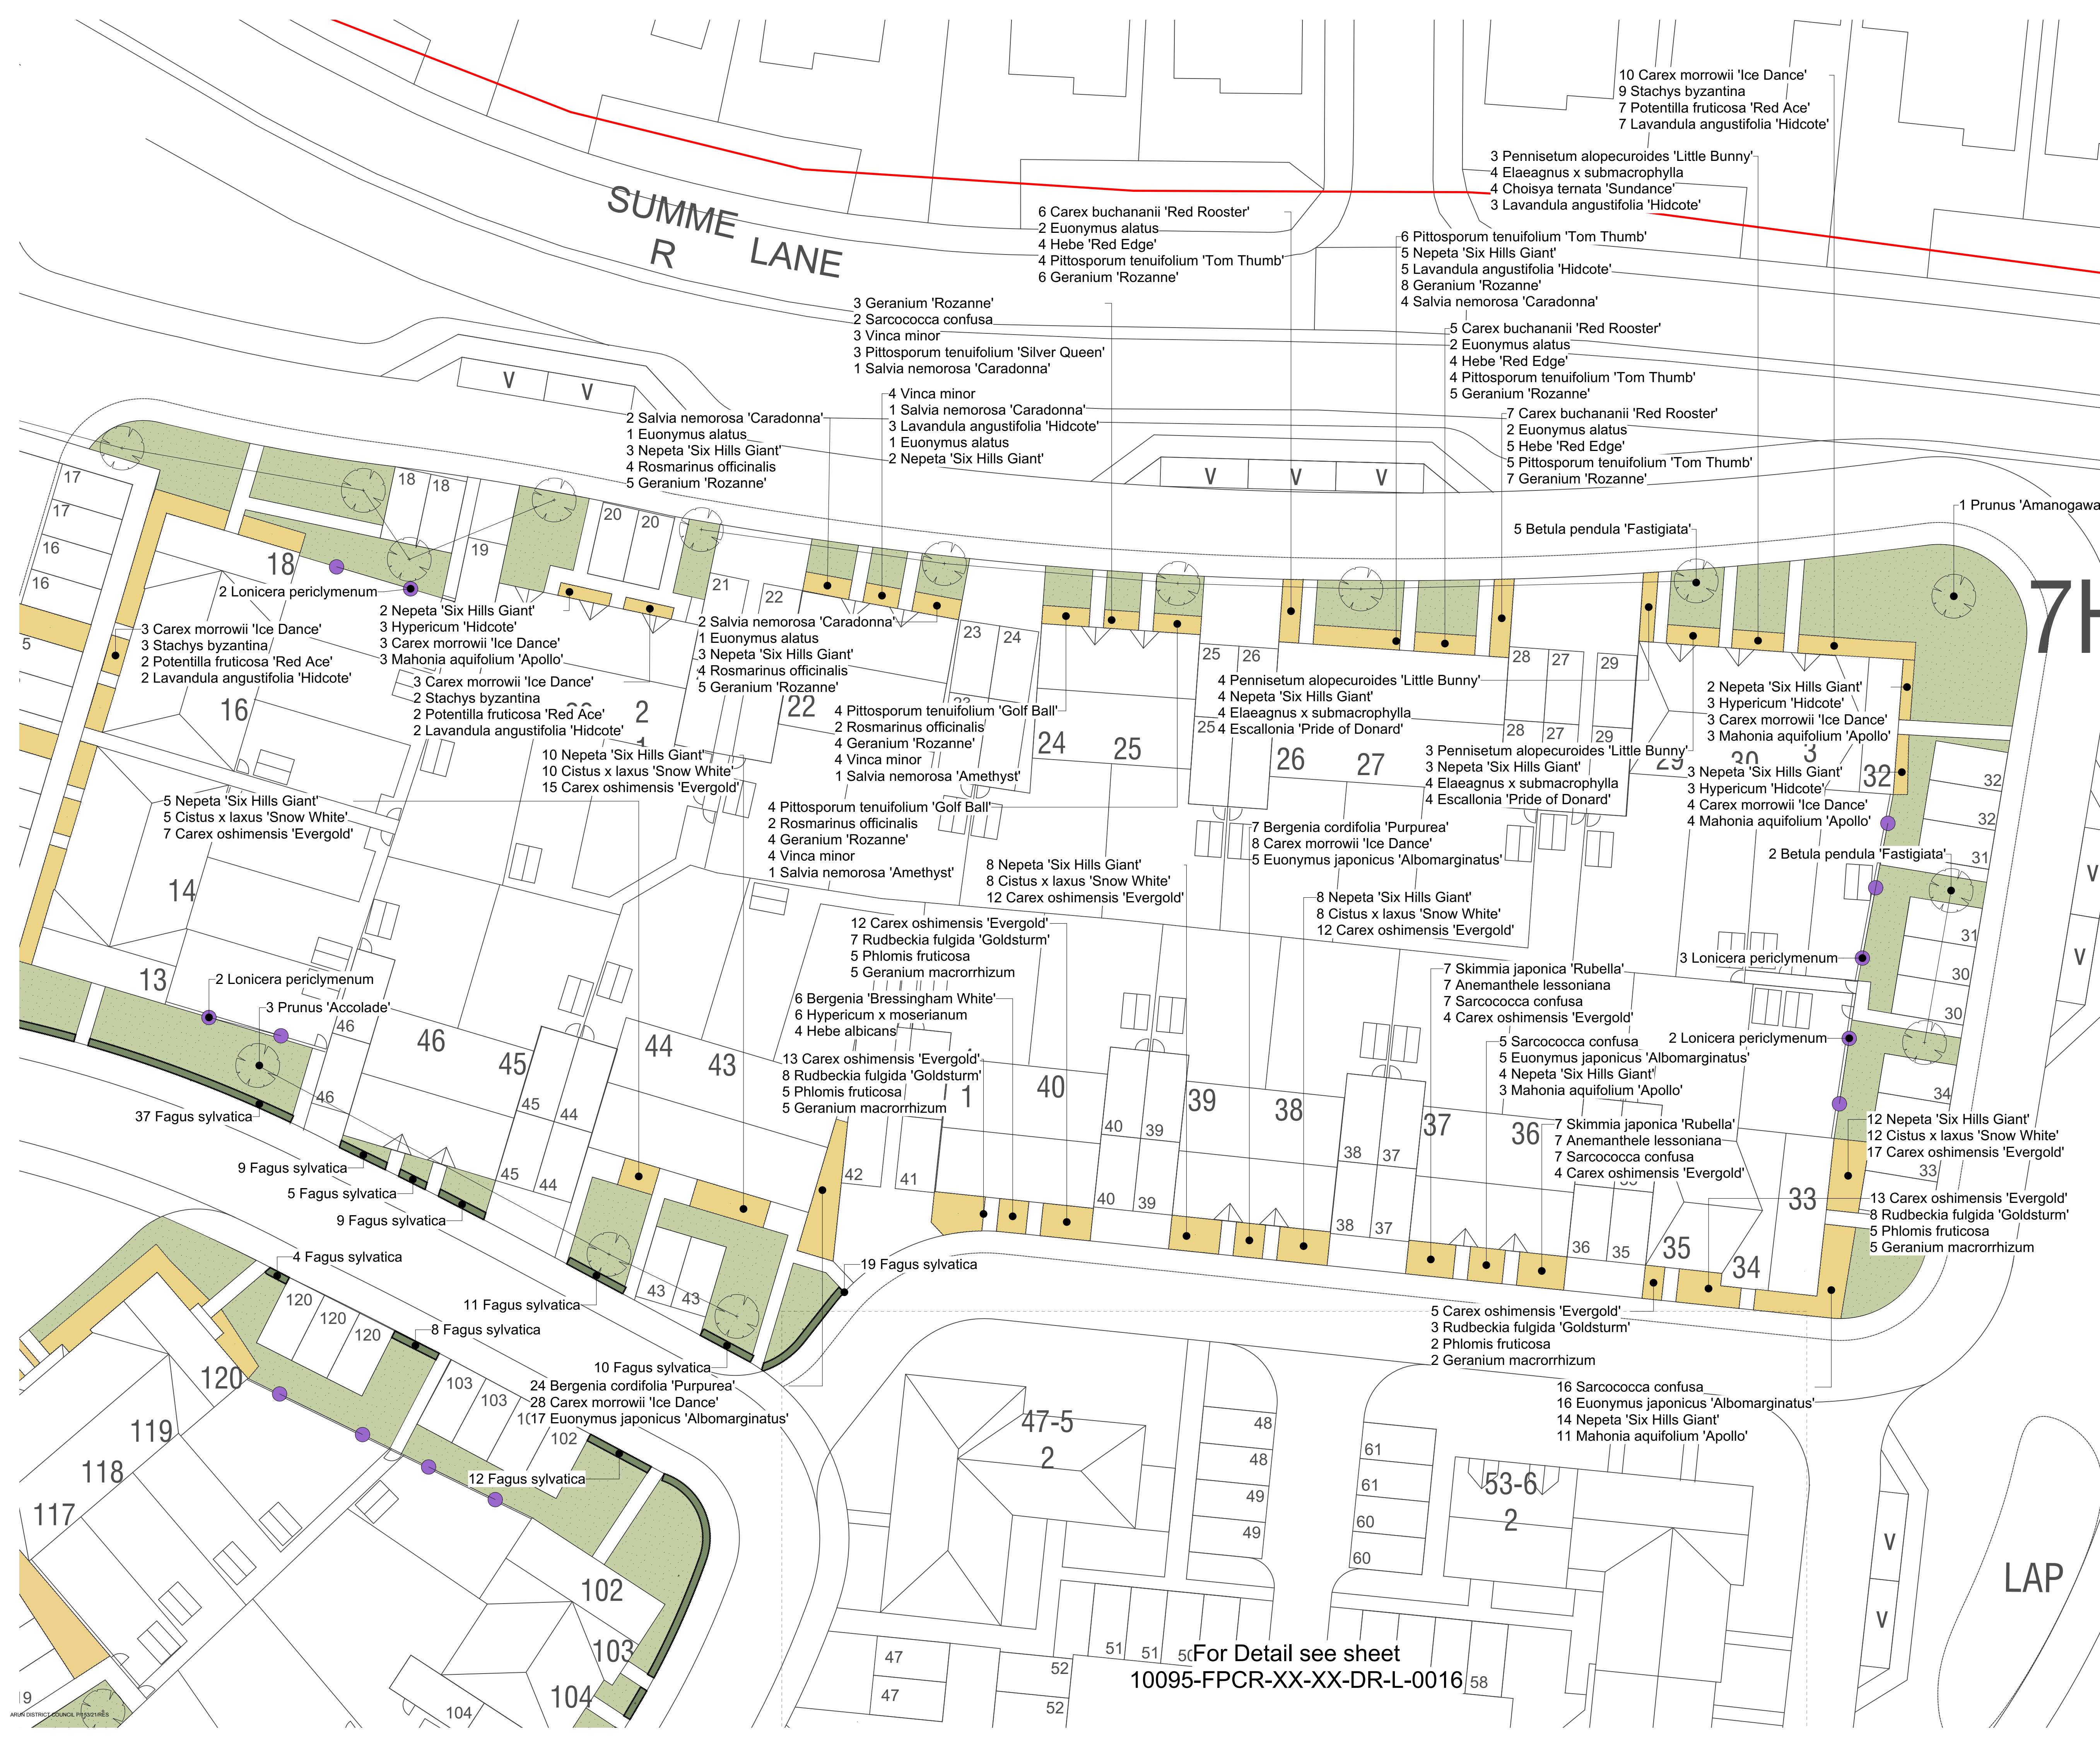

For Detail see sheet
10095-FPCR-XX-XX-DR-L-0016