


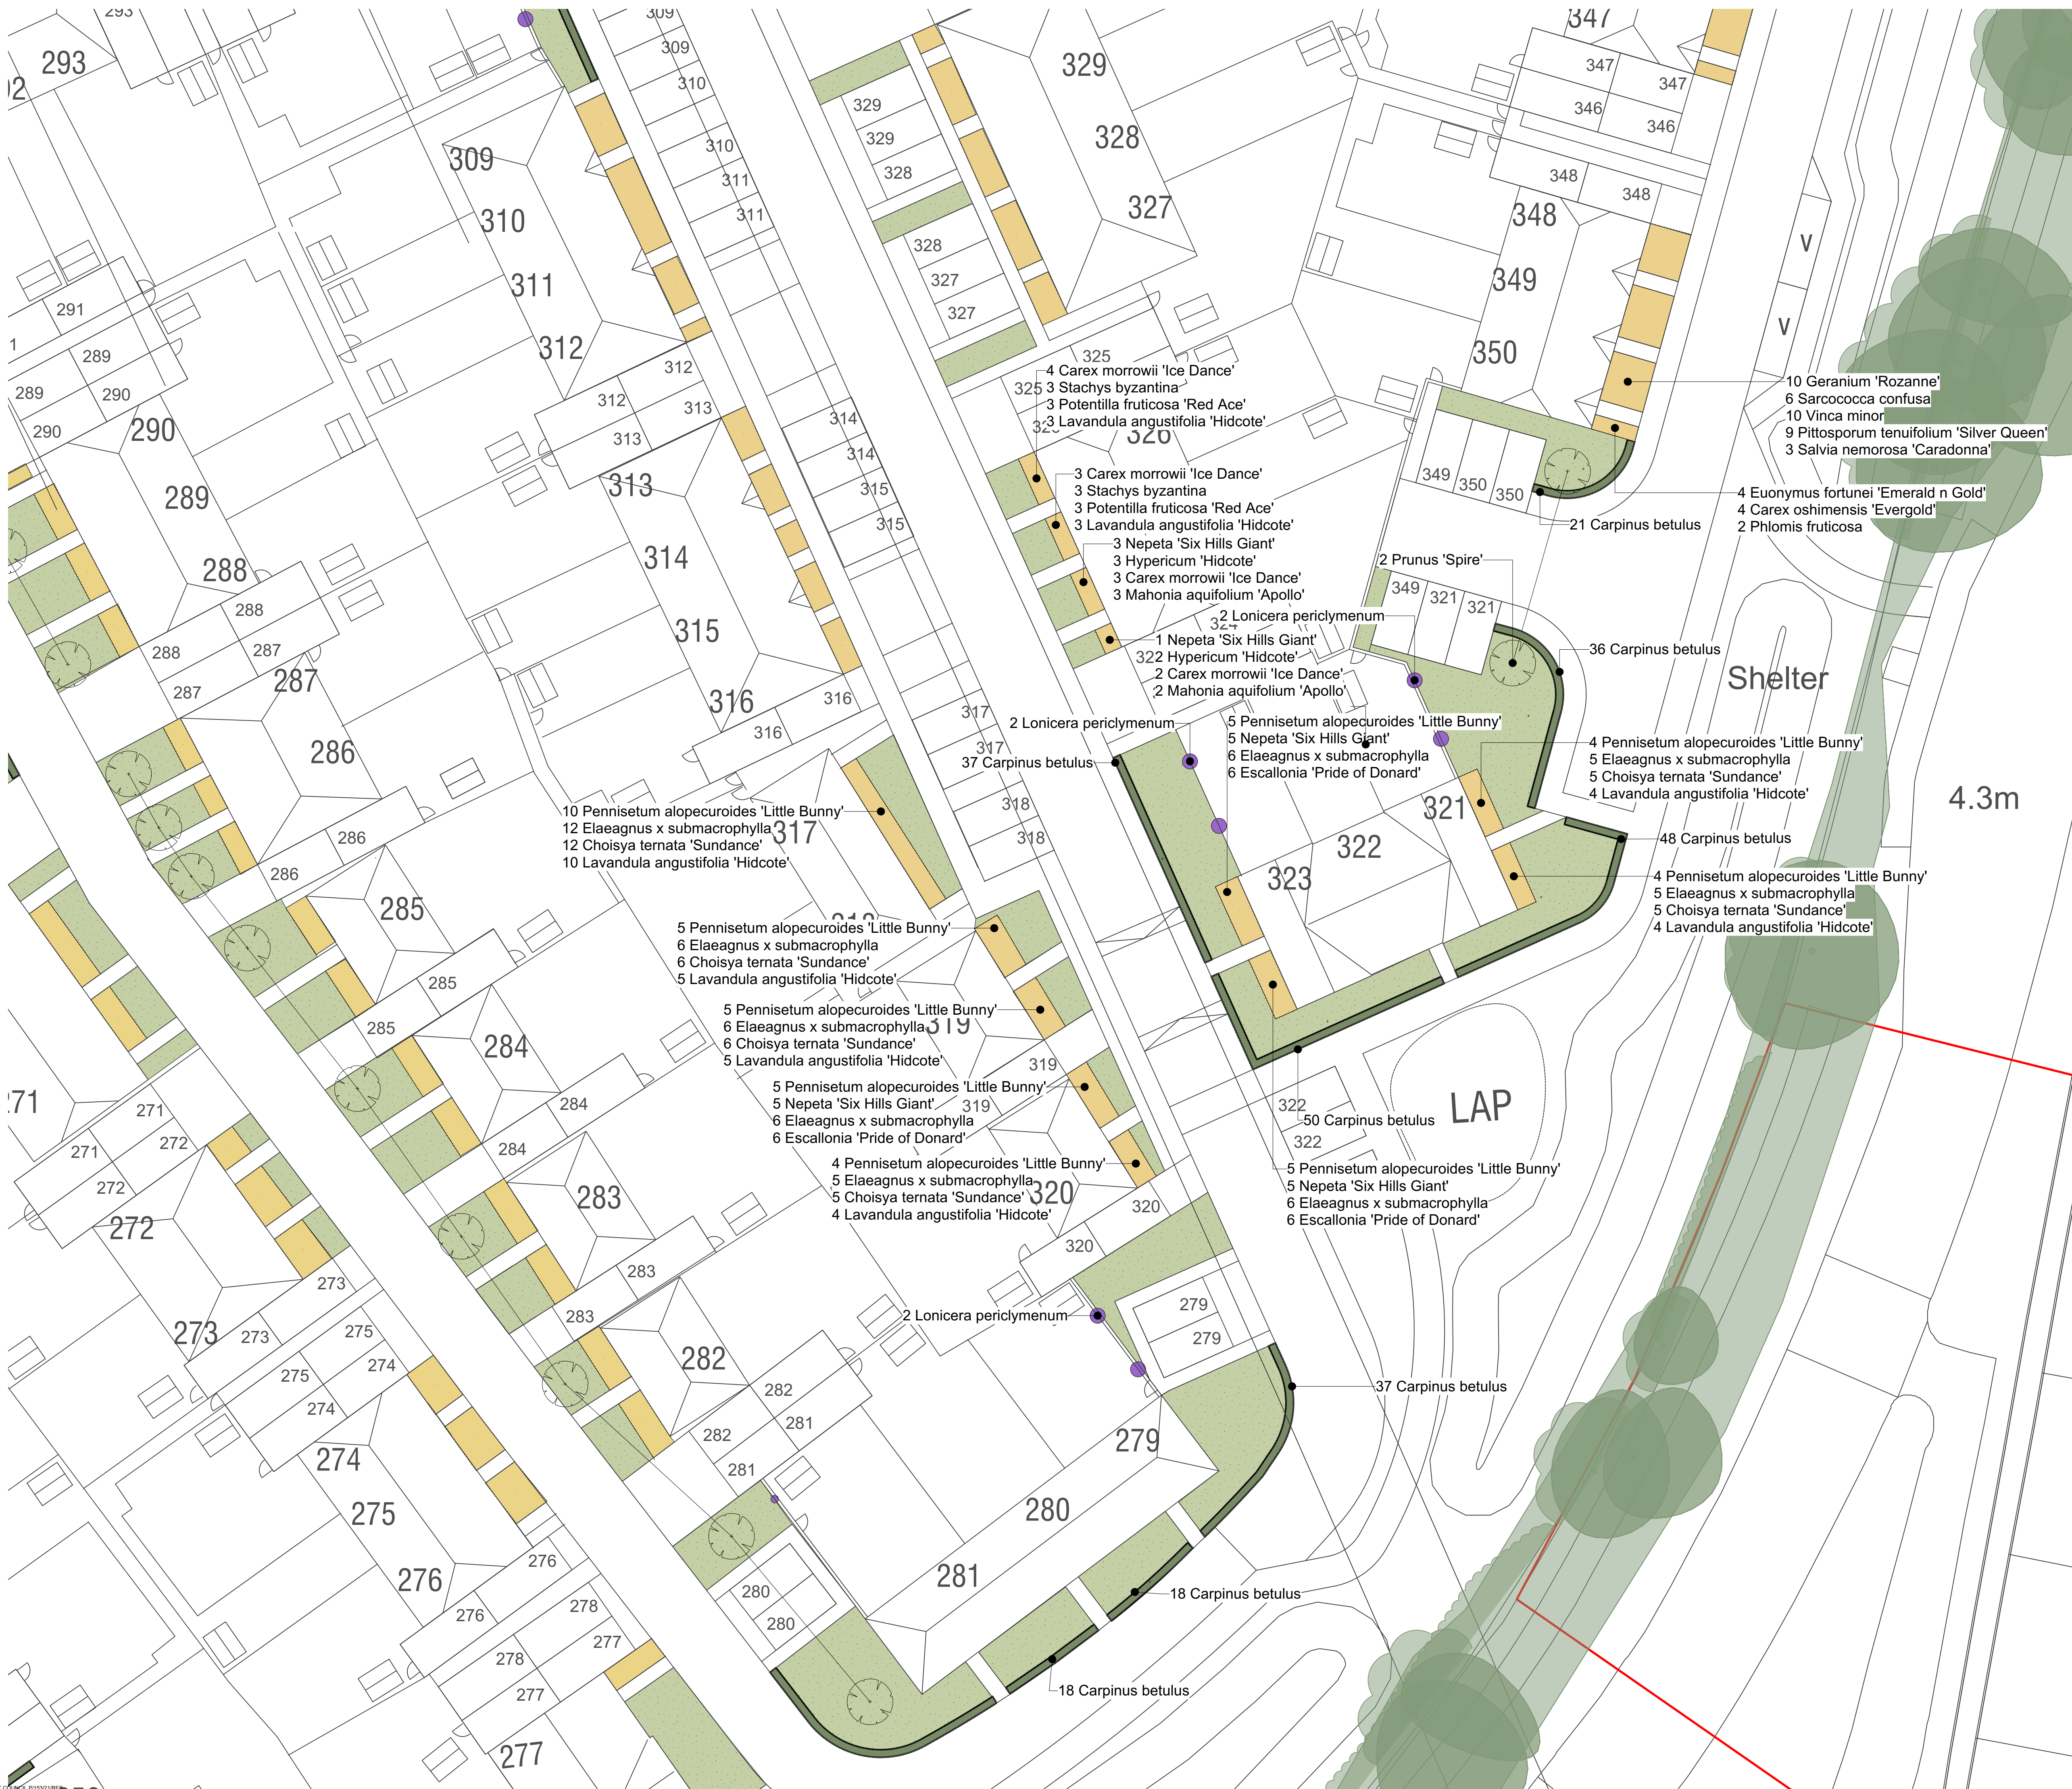

NOTES

This drawing is the property of FPCR Environment and Design Ltd and is issued on the condition it is not reproduced, retained or disclosed to any unauthorised person, either wholly or in part without written consent of FPCR Environment and Design Ltd.


0 25 50 75 100m

N

KEY

- Site Boundary
- Existing Vegetation
- Proposed Trees
(Heavy standard 12-14cm girth, 3.50-4.00cm height)
- Proposed Ornamental Hedgerow
(Planted single row at 200mm centers at 5 plants per lineal meters)
- Proposed Ornamental Shrub Planting
- Proposed Wall Climber
- Amenity Turf

For planting schedule see 10095-FPCR-XX-XX-DR-L-0001

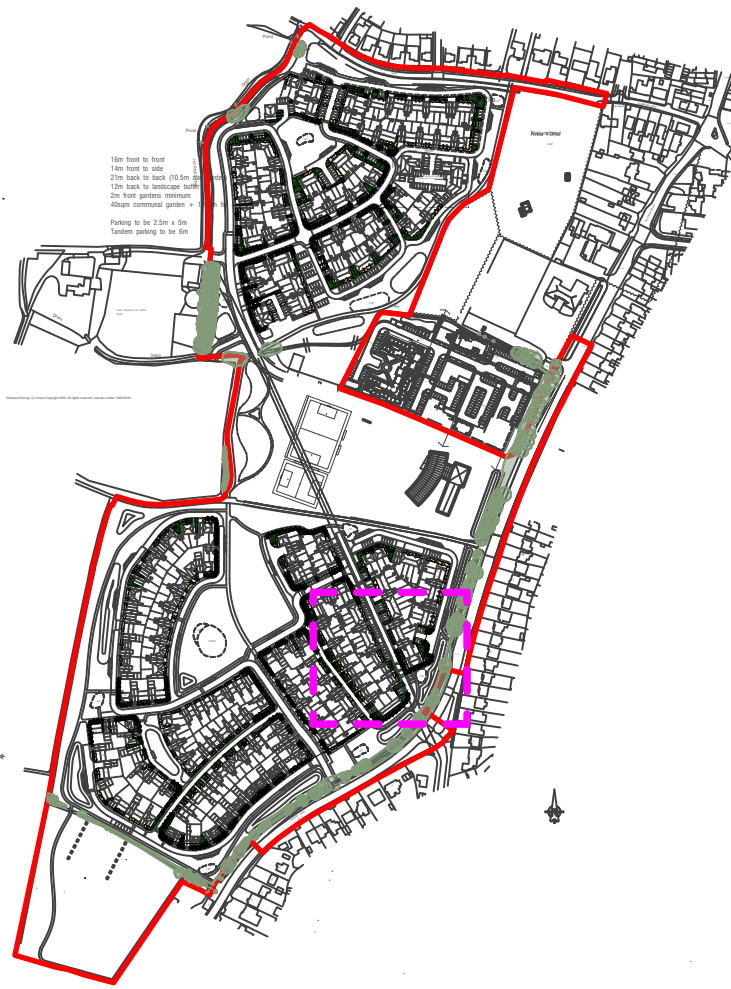

P05 01/11/2023 Added Climbers amended species. SDO TCM

P04 13/10/2023 Amendments based on comments. PIM TCM

P03 28/09/2023 Change of layout and amendments from comments. SDO TCM

P02 01/08/2023 Change of Layout. SDO TCM

P01 18.07.2023 First Issue. SDO TCM

rev	date	description	dm	chk
1	18.07.2023	First Issue	SDO	TCM

fpcr

client
Foreman Homes

project
Land West of Pagham Road
Pagham

drawing title
DETAILED ON-PLOT LANDSCAPE PLAN
(Sheet 8 of 13)

scale
1:200 @ A1

project number
10095

document number
10095-FPCR-XX-XX-DR-L-0009

dm
SDO

chk
TM

status
S3

date created
18 JULY 2023

issue
P05

Project Code
L:110000:10095:LANDS:Drawings:10095 - Planting Plan P03.wcx

01509 672772
mail@fpcr.co.uk
www.fpcr.co.uk

FPCR Environment and Design Ltd
Lockington Hall
Lockington
Derby
DE74 2RH